


RINALDI PROPERTY SUBDIVISION
39 STORMYTOWN ROAD
OSSINING, NEW YORK 10562

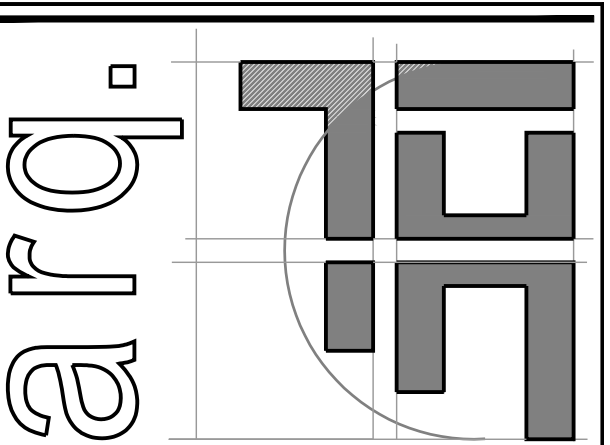

© ALL RIGHTS RESERVED
100 EXECUTIVE BLVD, SUITE 204
OSSINING, NY 10562
PHONE: (914) 944-3377 FAX (866) 567-6240

JORGE B. HERNANDEZ R.A. A.I.A.
 LICENSE NUMBER: 030424-1
 CERTIFICATE NUMBER : 9697857
 31 EASTVIEW DRIVE
 NEW FAIRFIELD, CONNECTICUT 06812-000

[illegible]

DRAWING TITLE:

TITLE SHEET


PROJECT:
RINALDI PROPERTY
SUBDIVISION

PROJECT ADDRESS:
39 STORMYTOWN RD.
OSSINING,
N.Y. 10562


DOB EXAMINER SIGNATURE:

DOB BSCAN STICKER:

SEAL & SIGNATURE

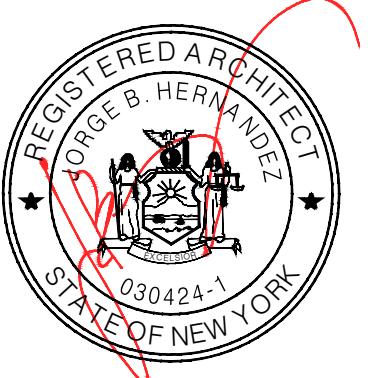


DATE:	DWG. NO:
11/07/2018	T-1
PROJECT NO:	
18057	CAD FILE NO:
DRAWING BY:	
ARQ	
CHECKED BY:	1 OF 16
JRH	

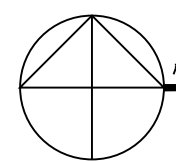


AERIAL MAP

N.T.S.

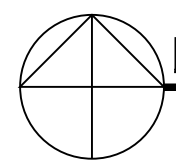

LOCATION MAP

N.T.S.

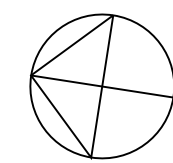

EXISTING SUBDIVISION PLAN

$$1' = 50' - 0'$$

CODES: ALL WORK SHALL BE DONE IN ACCORDANCE WITH APPLICABLE RULES, REGULATIONS AND CODES OF AGENCIES HAVING JURISDICTION. ABSENT OTHER STANDARDS 2020 NYS UNIFORM CODE SUPPLEMENT IN CONJUNCTION WITH THE 2020 IRC AND THE 2018 NYS ENERGY SUPPLEMENT.

UTILITY STAKEOUT: PRIOR TO DEMOLITION OR EXCAVATION, CONTRACTOR SHALL REQUEST FOR A CODE 53 UNDERGROUND UTILITY STAKE-OUT. +800-962-7962. CONTRACTOR WILL CONTACT THE UNDERGROUND LINES LOCATION SERVICES (CODE 753) PRIOR TO COMMENCING CONSTRUCTION.

PERMITS: OWNER SHALL SECURE AND PAY FOR ALL PERMITS, TESTS, AND CERTIFICATES REQUIRED. ELECTRICAL AND PLUMBING CONTRACTORS SHALL APPLY FOR AND PAY FOR INDIVIDUAL PERMITS, INSPECTIONS AND APPROVALS AS REQUIRED. KEEP APPROVED PERMIT DRAWINGS ON JOB SITE.

CONTRACTOR WILL OBTAIN ALL NECESSARY PERMITS IF BLASTING IS REQUIRED.

SEDIMENT AND EROSION CONTROL: SEDIMENT AND EROSION CONTROL MEASURES SHALL BE INSTALLED IN EACH AREA BEFORE ANY DEMOLITION AND ANY SUBSTANTIAL AMOUNT OF SITE PREPARATION. CLEARING AND GRUBBING, EXCAVATION AND FILLING SHALL BE STARTED.


ALL EROSION CONTROL MEASURES SHALL BE INSTALLED AND MAINTAINED IN ACCORDANCE WITH THE WESTCHESTER COUNTY PUBLICATION BEST MANAGEMENT PRACTICES MANUAL-CONSTRUCTION RELATED ACTIVITIES, LATEST EDITION. ALL SEDIMENTATION AND EROSION CONTROL MEASURES SHALL BE INSPECTED AND MAINTAINED ON A DAILY BASIS TO ENSURE THEIR PROPERLY FUNCTIONING.

EROSION BLANKET SHALL BE WENCO TEX EROSION CONTROL MATS 63MM WT 400P OR EQUAL APPROVED, INSTALL AS PER MANUFACTURER SPEC'S

PLANNING BOARD NOTES:

- A. APPLICANT IS REQUESTING A WAIVER FROM THE PLANNING BOARD FOR SIDEWALKS AND STREET LIGHTS.
- B. ALL UTILITIES (ELECTRIC, TELEPHONE LINES, CABLE, ETC.) SHALL BE UNDERGROUND.

T-1 TITLE SHEET
S-1 PROPOSED SITE PLAN & ZONING DATA
S-2 PROPOSED STEEP SLOPE PLAN, LEGEND AND ANALYSIS TABLE
S-3 PROPOSED LANDSCAPING PLAN, IMAGES, LEGENDS, NOTE AND DETAILS
S-4 EXISTING TREE LIST
S-8 -PRE-DEVELOPMENT PLAN BY FUSION ENGINEERING DATED 4-22-2019
S-9 -DEVELOPMENT PLAN BY FUSION ENGINEERING DATED 4-19-2019
S-7 - SIGHT DISTANCE PLAN BY FUSION ENGINEERING DATED 4-19-2019
S-8 - FIRE HYDRANT PLAN BY FUSION ENGINEERING DATED 11-07-19
S-9 - ROAD GEOMETRY AND EASEMENTS BY FUSION ENGINEERING DATED 4-19-2019
S-10 - GRADING PLAN BY FUSION ENGINEERING DATED 4-19-2019
S-11 - DRAINWAY AND ROAD PROFILES BY FUSION ENGINEERING DATED 4-19-2019
S-12 - WATER MAIN AND SEWER PROFILES BY FUSION ENGINEERING DATED 4-19-2019
S-13 - UTILITY AND IMAGE PLAN BY FUSION ENGINEERING DATED 4-19-2019
S-14 - DETAILS-1 BY FUSION ENGINEERING DATED 4-19-2019
S-15 - DETAILS-2 PLAN BY FUSION ENGINEERING DATED 4-19-2019

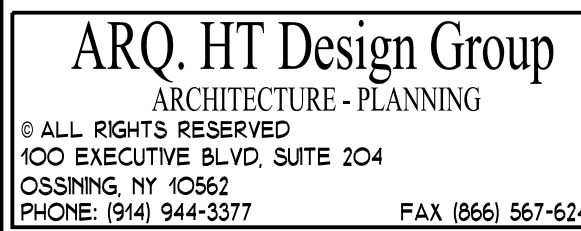

JORGE B. HERNANDEZ R.A. A.I.A.
 LICENSE NUMBER: 030424-1
 CERTIFICATE NUMBER : 9697857
 31 EASTVIEW DRIVE
 NEW FAIRFIELD, CONNECTICUT 06812-000

[illegible]

DRAWING TITLE:
PROPOSED SITE PLAN &
ZONING DATA


PROJECT:
RINALDI PROPERTY
SUBDIVISION

PROJECT ADDRESS:
39 STORMYTOWN RD.
OSSINING,
N.Y. 10562


DOB EXAMINER SIGNATURE:


DOB BSCAN STICKER:

SEAL & SIGNATURE

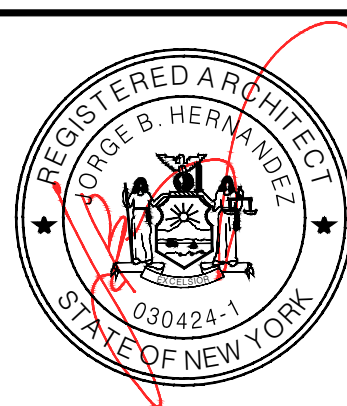

DATE: 11/07/2018	DWG. NO.: S-1
PROJECT NO: 18057	CAD FILE NO.: 2 OF 16
DRAWING BY: ARQ	
CHECKED BY: JBH	

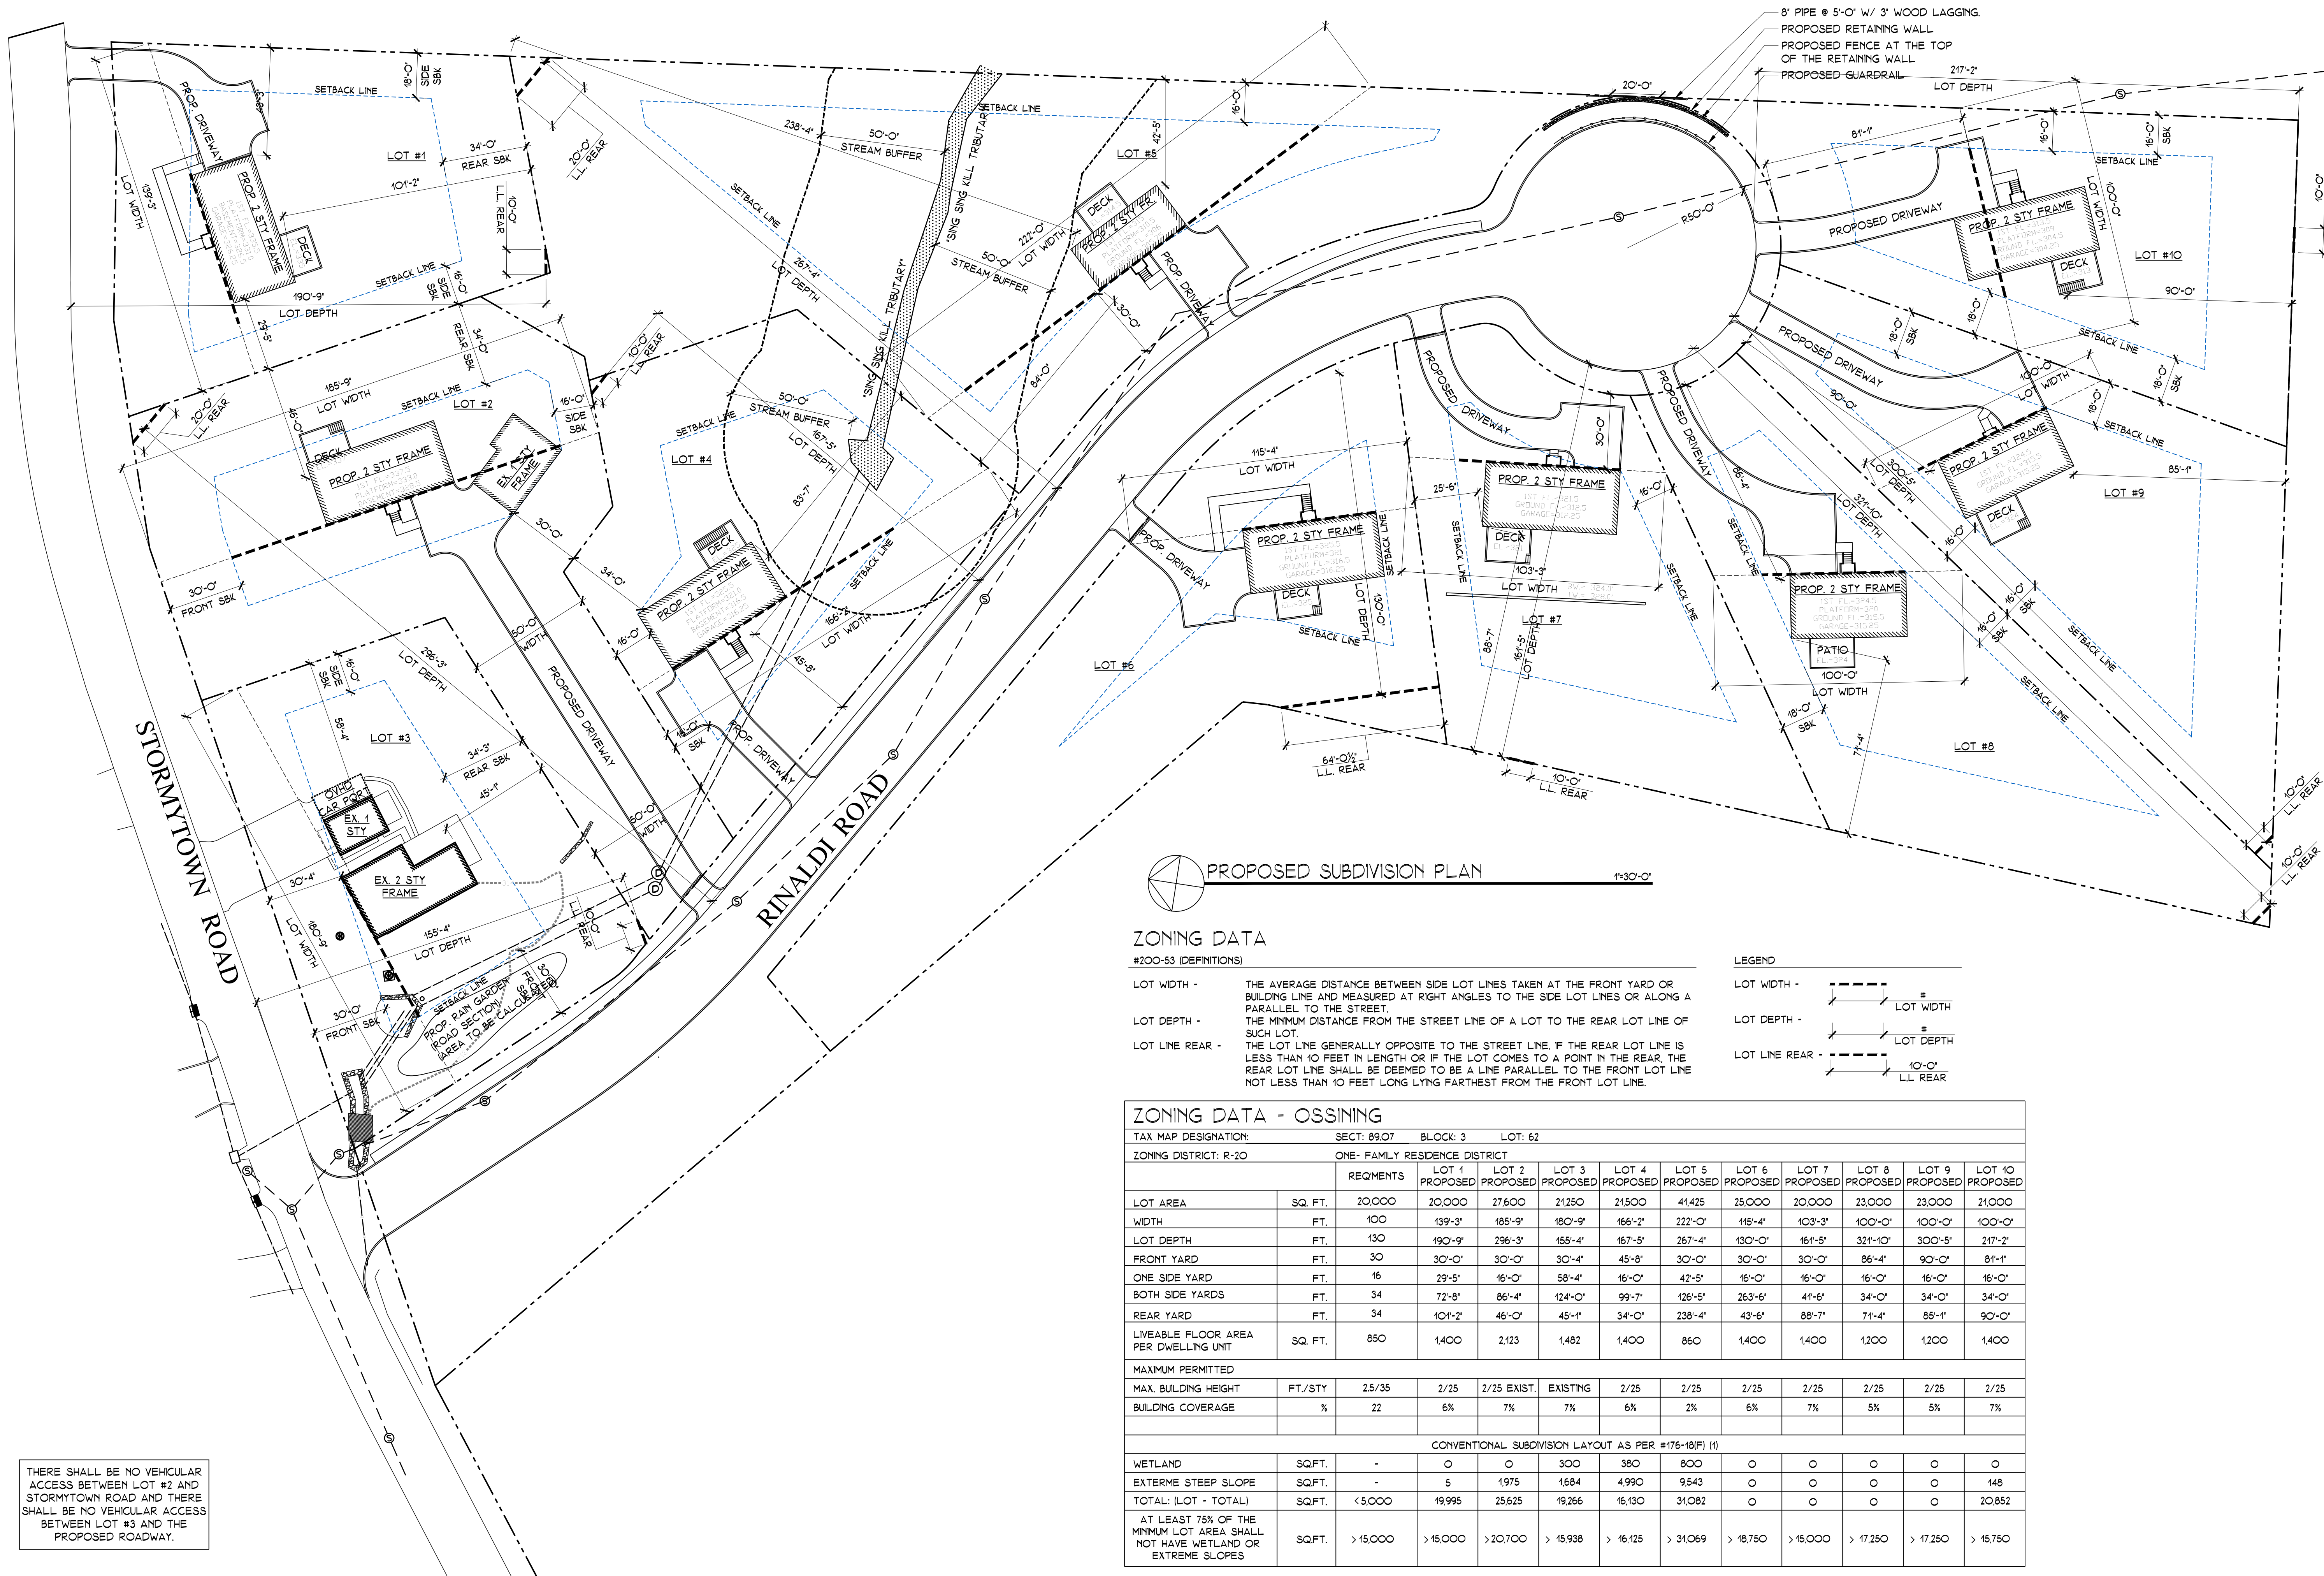

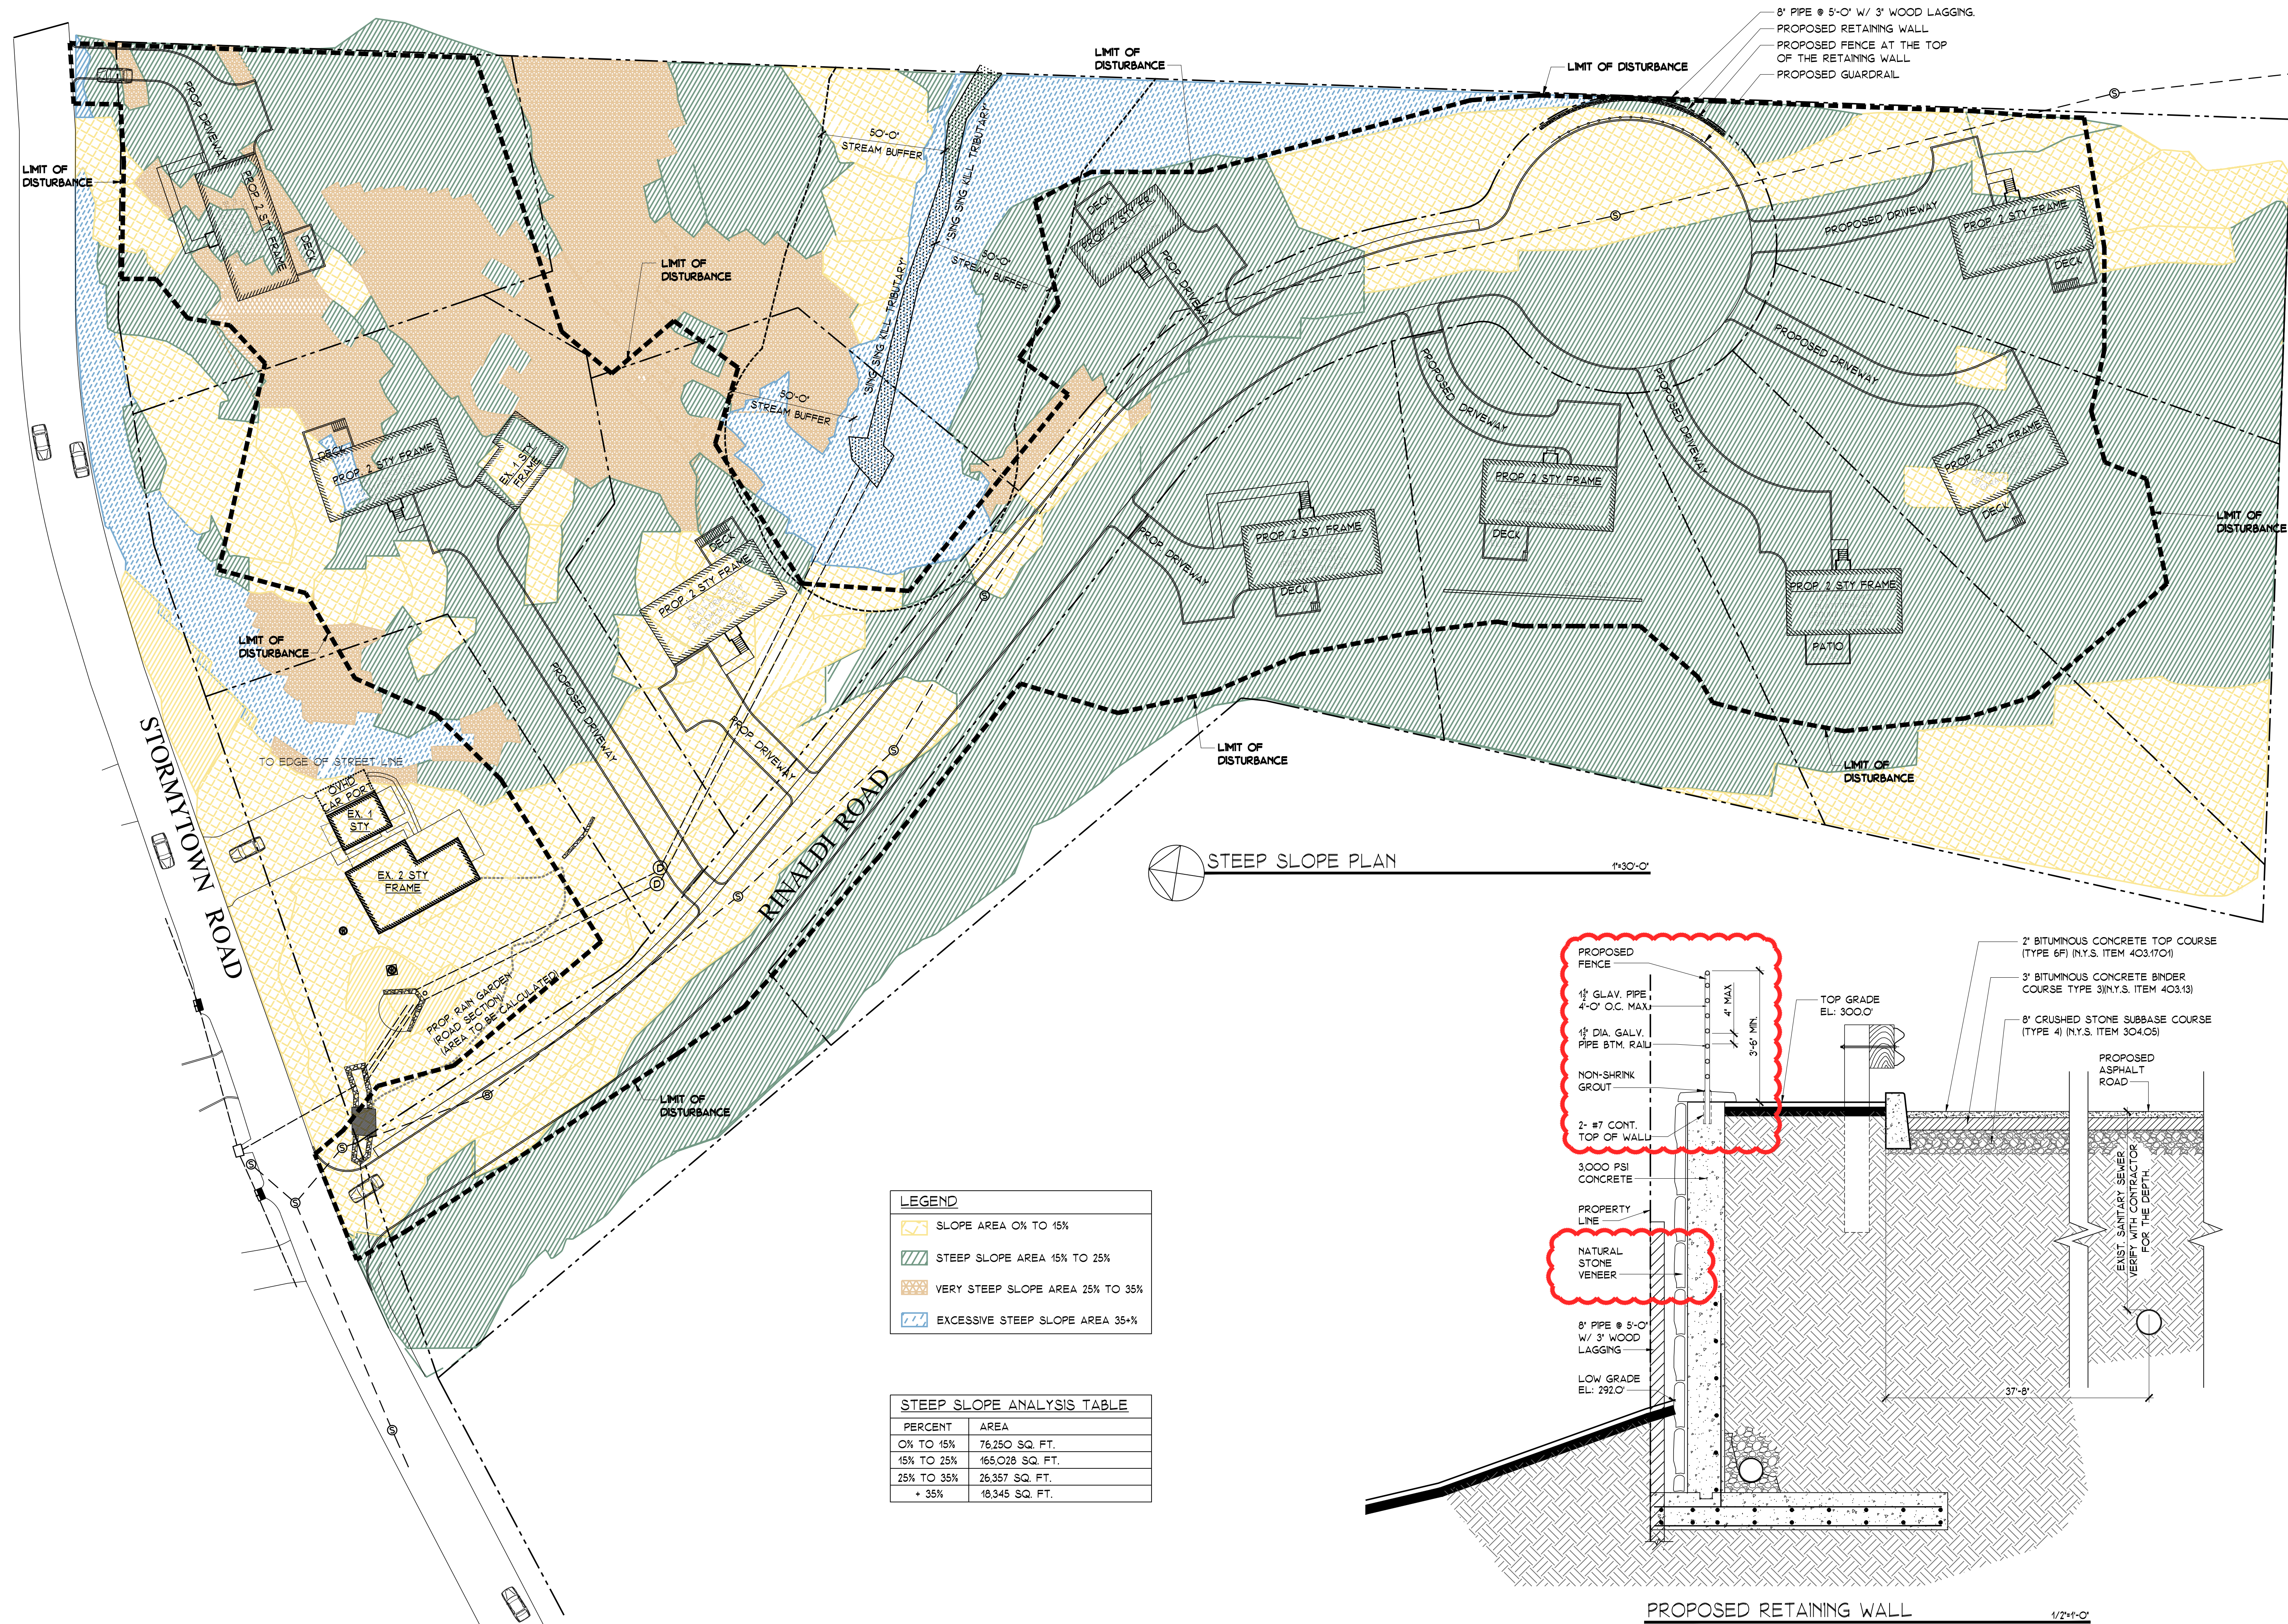

arq

ARQ. HT Design Group

ARCHITECTURE - PLANNING

© ALL RIGHTS RESERVED

100 EXECUTIVE BLVD, SUITE 204

OSSING, NY 10562

PHONE: (914) 944-3377

FAX: (866) 567-6240

JORGE B. HERNANDEZ R.A. A.I.A.

LICENSE NUMBER: 030424-1

CERTIFICATE NUMBER: 9697857

31 EASTVIEW DRIVE

NEW FAIRFIELD, CONNECTICUT 06812-000

REVISIONS	DATE	BY
PB COMMENTS	5/16/2018	JBH
ZONING COMPLIANCE	12/14/2018	JBH
COORDINATION	1/25/2019	ARQ.
COORDINATION	4/17/2019	ARQ.
COORDINATION	5/9/2019	ARQ.
REVISION P.B.	6/10/2019	ARQ.
REVISION P.B.	6/18/2019	ARQ.
REVISION P.B.	7/08/2019	ARQ.
REVISION P.B.	7/18/2019	ARQ.
REVISION P.B.	12/7/2019	ARQ.
REVISION P.B.	12/18/2019	ARQ.
REVISION P.B.	8/3/2020	ARQ.
REVISION P.B.	8/24/2020	ARQ.

DRAWING TITLE:

PROPOSED STEEP SLOPE
PLAN, LEGEND AND ANALYSIS
TABLE

PROJECT:

RINALDI PROPERTY
SUBDIVISION

PROJECT ADDRESS:

39 STORMYTOWN RD.
OSSING,
N.Y. 10562

DOB EXAMINER SIGNATURE:

DOB BSCAN STICKER:

SEAL & SIGNATURE


REGISTERED ARCHITECT

JORGE B. HERNANDEZ

030424-1

STATE OF NEW YORK



DATE:	11/07/2018	DWG. NO.:
PROJECT NO.:	18057	S-2
DRAWING BY:	ARQ.	CAD FILE NO.:
CHECKED BY:	JBH	3 OF 16

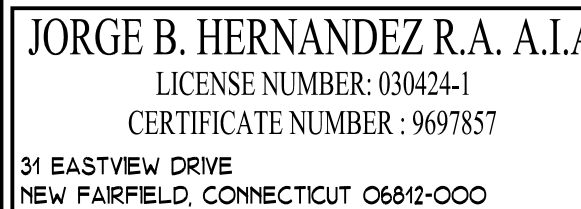

DRAWING TITLE:
PROPOSED LANDSCAPING
PLAN, IMAGES, LEGENDS,
NOTE AND DETAILS

PROJECT ADDRESS:
39 STORMYTOWN RD.
OSSINING,
N.Y. 10562

SEAL & SIGNATURE

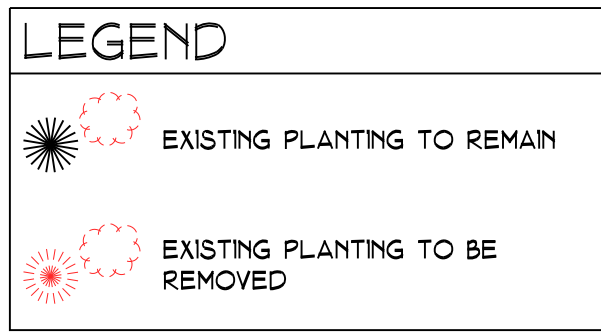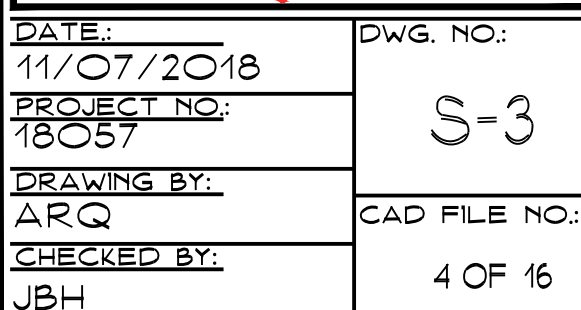

RED MAPLE	SUGAR MAPLE	NORTHERN HACKBERRY	EASTERN RED CEDAR	TULIP TREE	WHITE PINE	NORTHERN RED OAK	MOUNTAIN LAUREL

PROPOSED PLANTING LEGEND					
SYM.	KEY	SCIENTIFIC NAME	COMMON NAME	QTY.	SIZE
	RM	ACER RUBRUM	RED MAPLE x	37	4" DIA.
	SM	ACER SACCHARUM	SUGAR MAPLE x	9	4" DIA.
	NH	CELTIS OCCIDENTALIS	NORTHERN HACKBERRY x	9	4" DIA.
	RC	JUNIPERUS VIRGINIANA	EASTERN RED CEDAR x	62	3" DIA.
	TT	LIRIODENDRON TUPIFERA	TULIP TREE x	9	4" DIA.
	WP	PINUS STROBUS	WHITE PINE x	75	3" DIA.
	RO	QUERCUS RUBRA	NORTHERN RED OAK x	9	4" DIA.
	ML	KALMIA LATIFOLIA	MOUNTAIN LAUREL x	16	
	BY	MORELLA CAROLINENSIS	BAYBERRY x	16	
	SS	RHUS GLABRA	SMOOTH SUMAC x	16	


x RECOMMENDED WESTCHESTER COUNTY NATIVE
PLANTS BY NEW YORK FLORA ATLAS.

The diagram illustrates two methods of tree protection during construction:


- Individual Tree Armor Type:** This method involves creating a protective frame around the trunk of a single tree. The frame is constructed from rough sawn wood (2x2" to 2x6" depending on trunk diameter) bound with 9-gauge wire. The frame is 8 feet high and 6 feet wide. A 2x4 wood frame is recommended as a barrier to prevent soil compaction and root damage by construction equipment. The diameter of the tree crown is also indicated.
- Group Tree Protection:** This method involves creating a protective area around a group of trees. It includes a 4-foot high snow fence and a construction area.

NOTE: ALL SEDIMENT AND EROSION CONTROL MEASURES SHALL BE INSTALLED AND MAINTAINED IN ACCORDANCE WITH THE WESTCHESTER COUNTY PUBLICATION BEST MANAGEMENT PRACTICES: MANUAL-CONSTRUCTION RELATED ACTIVITIES, LATEST EDITION.

NTS

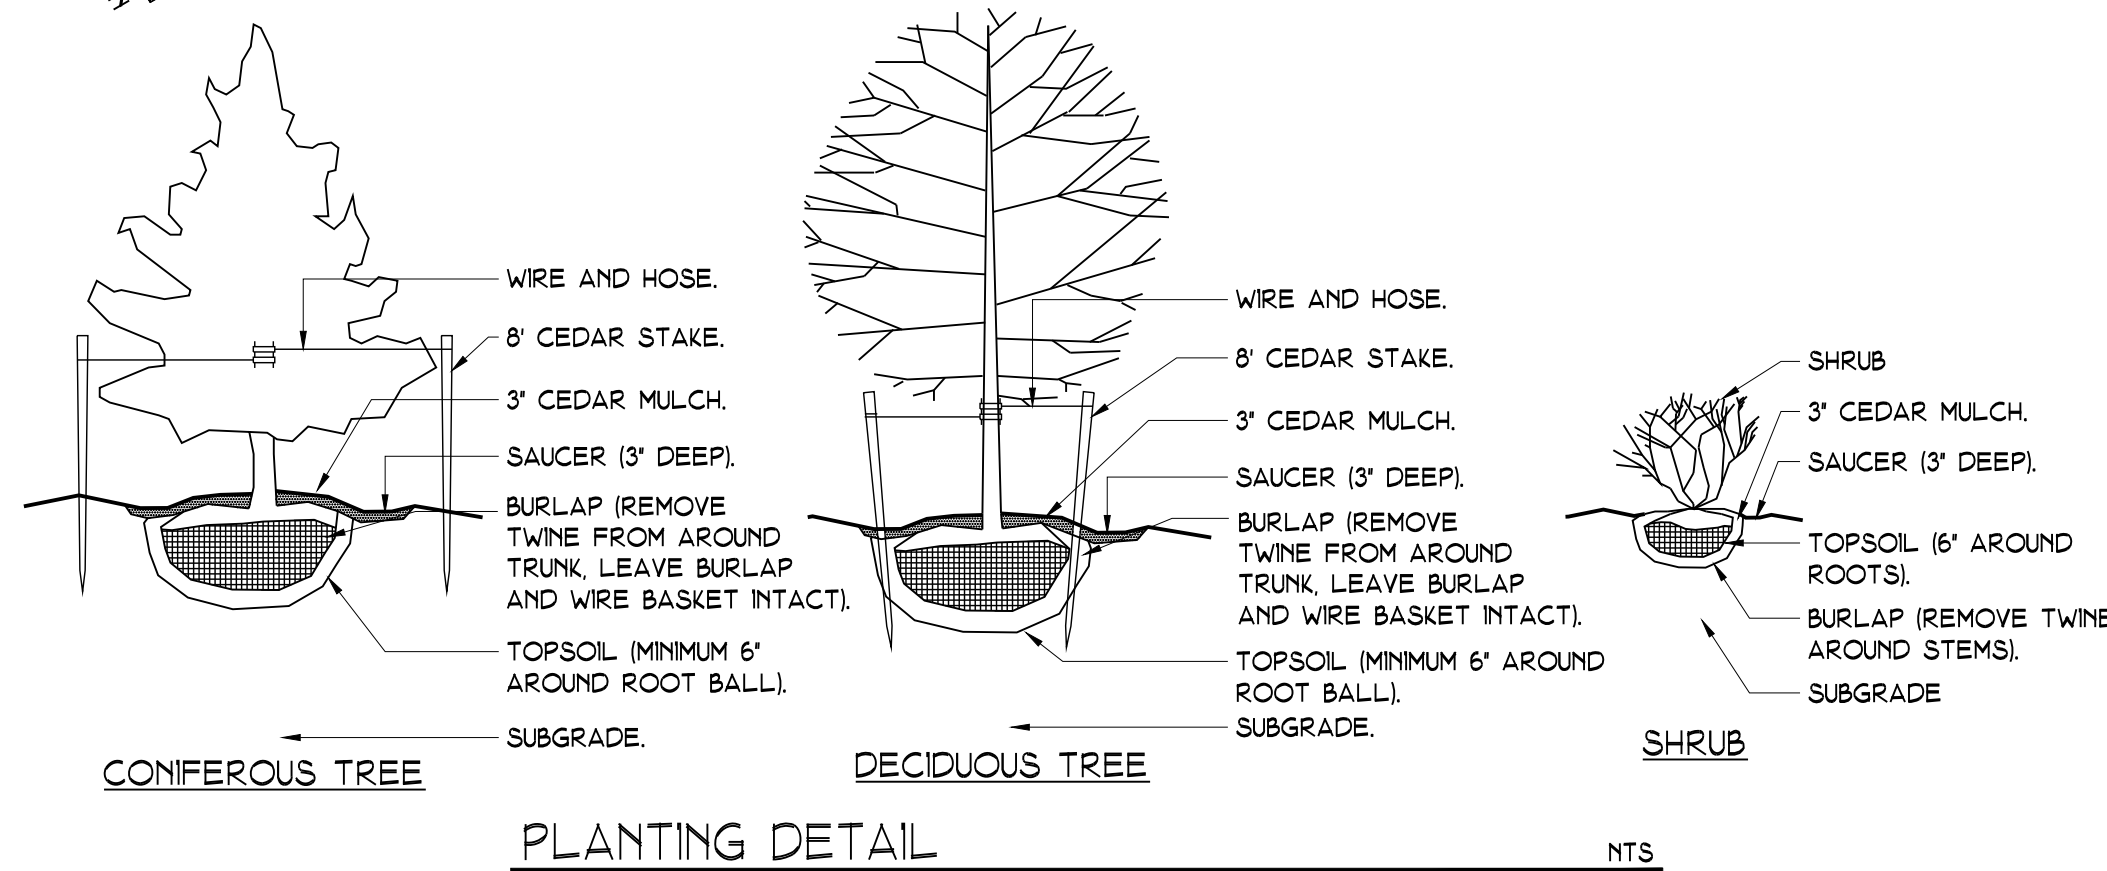

Tree ID:	Common Name	Conditions	Tree Note:	Genus	Species	Latitude	Longitude	DBH 1	DBH 2	DBH 3	DBH Height
1601	Locust-Black	Fair		Robinia	pseudoacacia	41.180146952	-73.858797707	27.00	0.00	0.00	4.50
1602	Maple-Norway	Good		Acer	platanoides	41.180134175	-73.858736796	14.00	0.00	0.00	4.50
1603	Cherry	Poor		Prunus	sp	41.180151587	-73.858722955	26.00	0.00	0.00	4.50
1604	Oak-Northern Red	Fair		Quercus	rubra	41.180129850	-73.858711650	10.00	0.00	0.00	4.50
1605	Dogwood-Flowering	Poor		Cornus	florida	41.180154914	-73.858793133	6.00	0.00	0.00	4.50
1606	Ash-White	Poor		Fraxinus	americana	41.180144896	-73.858724296	12.00	0.00	0.00	4.50
1607	Spruce-Norway	Fair		Picea	abies	41.180040465	-73.858670958	14.00	0.00	0.00	4.50
1608	Spruce-Norway	Fair		Picea	abies	41.180049985	-73.858633668	22.00	0.00	0.00	4.50
1609	Locust-Black	Poor		Robinia	pseudoacacia	41.180007751	-73.858519885	26.00	0.00	0.00	4.50
1610	Cherry	Poor		Prunus	sp	41.179929533	-73.858513250	8.00	0.00	0.00	4.50
1611	Locust-Black	Fair		Robinia	pseudoacacia	41.179908039	-73.858515715	31.00	0.00	0.00	4.50
1612	Maple-Norway	Fair		Acer	platanoides	41.179872873	-73.858489434	9.00	0.00	0.00	4.50
1613	Maple-Norway	Fair		Acer	platanoides	41.179861711	-73.858462866	8.00	0.00	0.00	4.50
1614	Maple-Norway	Fair		Acer	platanoides	41.179905532	-73.858495022	8.00	0.00	0.00	4.50
1615	Maple-Norway	Fair		Acer	platanoides	41.179927979	-73.858474438	7.00	0.00	0.00	4.50
1616	Maple-Norway	Fair		Acer	platanoides	41.179943218	-73.858465000	8.00	0.00	0.00	4.50
1617	Maple-Norway	Fair		Acer	platanoides	41.179893787	-73.858415705	9.00	0.00	0.00	4.50
1618	Maple-Norway	Fair		Acer	platanoides	41.179901046	-73.858423797	6.00	0.00	0.00	4.50
1619	Maple-Norway	Fair		Acer	platanoides	41.179876472	-73.858392566	8.00	0.00	0.00	4.50
1620	Maple-Norway	Fair		Acer	platanoides	41.179824558	-73.858411188	16.00	0.00	0.00	4.50
1621	Maple-Norway	Fair		Acer	platanoides	41.179854610	-73.858382565	7.00	0.00	0.00	4.50
1622	Elm-American	Good		Ulmus	americana	41.179749796	-73.858276274	14.00	0.00	0.00	4.50
1623	Cherry	Fair		Prunus	sp	41.179706515	-73.858240421	10.00	0.00	0.00	4.50
1624	Tree of Heaven	Fair		Ailanthus	altissima	41.179550402	-73.858063141	8.00	0.00	0.00	4.50
1625	Tree of Heaven	Fair		Ailanthus	altissima	41.179545793	-73.858046262	10.00	0.00	0.00	4.50
1626	Tree of Heaven	Fair		Ailanthus	altissima	41.179540372	-73.858040129	10.00	0.00	0.00	4.50
1627	Tree of Heaven	Fair		Ailanthus	altissima	41.179520900	-73.858010528	8.00	0.00	0.00	4.50
1628	Tree of Heaven	Fair		Ailanthus	altissima	41.179501267	-73.858105308	10.00	0.00	0.00	4.50
1629	Cherry	Poor		Prunus	sp	41.179471972	-73.858077625	8.00	0.00	0.00	4.50
1630	Locust-Black	Fair		Robinia	pseudoacacia	41.179458868	-73.857989957	21.00	0.00	0.00	4.50
1631	Cherry	Fair		Prunus	sp	41.179437416	-73.858015244	12.00	0.00	0.00	4.50
1632	Maple-Sugar	Good		Acer	saccharum	41.179328344	-73.857928224	16.00	0.00	0.00	4.50
1633	Cherry	Fair		Prunus	sp	41.179166089	-73.857863621	9.00	0.00	0.00	4.50
1634	Locust-Black	Poor	uprooted leaning into other trees	Robinia	pseudoacacia	41.179150846	-73.857830097	28.00	0.00	0.00	4.50
1635	Tree of Heaven	Fair		Ailanthus	altissima	41.179086825	-73.857894501	8.00	0.00	0.00	4.50
1636	Locust-Black	Poor	leaning into other tree remove	Robinia	pseudoacacia	41.178923400	-73.857819432	22.00	0.00	0.00	4.50
1637	Ash-White	Poor		Fraxinus	americana	41.178895390	-73.857858312	17.00	0.00	0.00	4.50
1638	Locust-Black	Poor	leaning into other tree remove	Robinia	pseudoacacia	41.178954102	-73.857848199	23.00	0.00	0.00	4.50
1639	Locust-Black	Poor	tree leaning into this tree remove	Robinia	pseudoacacia	41.178960722	-73.857881871	23.00	0.00	0.00	4.50
1640	Locust-Black	Fair		Robinia	pseudoacacia	41.178912133	-73.857849910	26.00	0.00	0.00	4.50
1641	Maple-Sugar	Good		Acer	saccharum	41.178882091	-73.857903936	15.00	0.00	0.00	4.50
1642	Locust-Black	Poor		Robinia	pseudoacacia	41.178823195	-73.857962571	30.00	0.00	0.00	4.50
1643	Locust-Black	Poor		Robinia	pseudoacacia	41.178829773	-73.857878557	21.00	0.00	0.00	4.50
1644	Locust-Black	Fair		Robinia	pseudoacacia	41.178821062	-73.857817869	27.00	0.00	0.00	4.50
1645	Cherry	Fair		Prunus	sp	41.178751432	-73.857724106	13.00	0.00	0.00	4.50
1646	Maple-Norway	Poor		Acer	platanoides	41.178606493	-73.857768455	9.00	0.00	0.00	4.50
1647	Locust-Black	Poor		Robinia	pseudoacacia	41.178594483	-73.857845131	26.00	0.00	0.00	4.50
1648	Cherry	Fair		Prunus	sp	41.178566430	-73.857847745	11.00	0.00	0.00	4.50
1649	Maple-Norway	Fair		Acer	platanoides	41.178475655	-73.857698943	8.00	0.00	0.00	4.50
1650	Boxelder	Poor		Acer	negundo	41.178456793	-73.857668780	10.00	7.00	0.00	4.50
1651	Locust-Black	Poor		Robinia	pseudoacacia	41.178424989	-73.857612193	11.00	0.00	0.00	4.50
1652	Locust-Black	Fair		Robinia	pseudoacacia	41.178453083	-73.857585872	23.00	0.00	0.00	4.50
1653	Maple-Norway	Poor		Acer	platanoides	41.178326378	-73.857647763	14.00	0.00	0.00	4.50
1654	Oak-Northern Red	Fair		Quercus	rubra	41.178272207	-73.857631540	17.00	0.00	0.00	4.50
1655	Maple-Norway	Good		Acer	platanoides	41.178255426	-73.857628306	8.00	0.00	0.00	4.50
1656	Locust-Black	Poor		Robinia	pseudoacacia	41.178244926	-73.857817239	10.00	0.00	0.00	4.50
1657	Locust-Black	Poor		Robinia	pseudoacacia	41.178264903	-73.857855144	27.00	0.00	0.00	4.50
1658	Locust-Black	Poor		Robinia	pseudoacacia	41.178389523	-73.857937622	23.00	0.00	0.00	4.50
1659	Dogwood-Flowering	Poor		Cornus	florida	41.178410329	-73.857867874	5.00	4.00	0.00	4.50
1660	Locust-Black	Poor		Robinia	pseudoacacia	41.178440435	-73.857993657	25.00	0.00	0.00	4.50
1661	Maple-Norway	Fair		Acer	platanoides	41.178264708	-73.857516485	9.00	0.00	0.00	4.50
1662	Maple-Norway	Fair		Acer	platanoides	41.178257983	-73.857417828	6.00	0.00	0.00	4.50
1663	Maple-Silver	Poor		Acer	saccharinum	41.178270616	-73.857330973	8.00	0.00	0.00	4.50
1664	Maple-Silver	Poor		Acer	saccharinum	41.178202958	-73.857277853	18.00	17.00	15.00	4.50
1665	Hickory/Pecan	Good		Carya	sp	41.178278016	-73.857236376	9.00	0.00	0.00	4.50
1666	Ash-White	Poor		Fraxinus	americana	41.178185587	-73.857165677	31.00	0.00	0.00	4.50
1667	Oak-Northern Red	Fair		Quercus	rubra	41.178207077	-73.857129061	8.00	0.00	0.00	4.50
1668	Oak-Northern Red	Fair		Quercus	rubra	41.178259176	-73.857147495	26.00	0.00	0.00	4.50
1669	Walnut-Black	Poor		Juglans	nigra	41.178235988	-73.857136588	10.00	0.00	0.00	4.50
1670	Oak-Pin	Poor		Quercus	rubra	41.178424288	-73.857147340	10.00	0.00	0.00	4.50
1671	Locust-Black	Poor		Robinia	pseudoacacia	41.179033278	-73.857263773	26.00	0.00	0.00	4.50
1672	Locust-Black	Poor		Robinia	pseudoacacia	41.179170370	-73.857212871	16.00	0.00	0.00	4.50
1673	Cherry	Fair		Prunus	sp	41.179232443	-73.857273920	12.00	0.00	0.00	4.50
1674	Beech-American	Good		Fagus	grandifolia	41.179286717	-73.857217163	18.00	0.00	0.00	4.50
1675	Oak-Northern Red	Fair		Quercus	rubra	41.179314378	-73.857210618	8.00	0.00	0.00	4.50
1676	Walnut-Black	Poor		Juglans	nigra	41.179343222	-73.857246814	19.00	0.00	0.00	4.50
1677	Maple-Norway	Fair		Acer	platanoides	41.179365348	-73.857204332	10.00	0.00	0.00	4.50
1678	Cherry	Poor		Prunus	sp	41.179072376	-73.857287023	12.00	0.00	0.00	4.50
1679	Maple-Norway	Good		Acer	platanoides	41.179487053	-73.857219740	7.00	0.00	0.00	4.50
1680	Maple-Norway	Good		Acer	platanoides	41.179521276	-73.857244767	8.00	0.00	0.00	4.50
1681	Hickory/Pecan	Fair		Carya	sp	41.179542577	-73.857294156	20.00	0.00	0.00	4.50
1682	Hickory/Pecan	Fair		Carya	sp	41.179589304	-73.857399566	12.00	0.00	0.00	4.50
1683	Maple-Norway	Fair		Acer	platanoides	41.179603692	-73.857591561	14.00	0.00	0.00	4.50
1684	Maple-Silver	Fair		Acer	saccharinum	41.179583315	-73.857660921	18.00	0.00	0.00	4.50
1685	Maple-Silver	Poor		Acer	saccharinum	41.179574588	-73.857706641	19.00	0.00	0.00	4.50
1686	Maple-Norway	Poor	buried	Acer	platanoides	41.179898421	-73.857728771	7.00	0.00	0.00	4.50
1687	Maple-Sugar	Poor		Acer	saccharum	41.179820128	-73.857731952	17.00	0.00	0.00	4.50
1688	Maple-Sugar	Poor		Acer	saccharum	41.179301981	-73.857693557	10.00	0.00	0.00	4.50
1689	Hickory/Pecan	Poor		Carya	sp	41.179896803	-73.857628605	0.00	0.00	0.00	4.50
1690	Maple-Norway	Poor		Acer	platanoides	41.179505087	-73.857648723	14.00	0.00	0.00	4.50
1691	Maple-Norway	Poor		Acer	platanoides	41.180001937	-73.857589055	18.00	0.00	0.00	4.50
1692	Maple-Norway	Poor	buried	Acer	platanoides	41.180071811	-73.857496412	15.00	0.00	0.00	4.50
1693	Maple-Norway	Poor	buried	Acer	platanoides	41.180158543	-73.857542188	16.00	0.00	0.00	4.50
1694	Birch-River	Poor	Remove	Betula	nigra	41.180151898	-73.857582054	25.00	0.00	0.00	4.50
1695	Maple-Norway	Poor		Acer	platanoides	41.180250714	-73.857504394	10.00	0.00	0.00	4.50
1696	Maple-Norway	Fair		Acer	platanoides	41.180260867	-73.857484076	8.00	0.00	0.00	4.50
1697	Maple-Norway	Poor		Acer	platanoides	41.180295361	-73.857409948	9.00	0.00	0.00	4.50
1698	Maple-Norway	Poor		Acer	platanoides	41.180279189	-73.857410274	9.00	0.00	0.00	4.50
1699	Maple-Norway	Fair		Acer	platanoides	41.180260082	-73.857313951	11.00	0.00	0.00	4.50
1700	Tree of Heaven	Poor		Ailanthus	altissima	41.180266546	-73.857238109	14.00	8.00	0.00	4.50
1701	Tree of Heaven	Fair		Ailanthus	altissima	41.180287507	-73.857255141	23.00	0.00	0.00	4.50
1702	Catalpa-Northern	Fair		Catalpa	speciosa	41.180287445	-73.857181699	15.00	0.00	0.00	4.50
1703	Catalpa-Northern	Fair		Catalpa	speciosa	41.180349595	-73.857198504	14.00	0.00	0.00	4.50
1704	Catalpa-Northern	Fair		Catalpa							

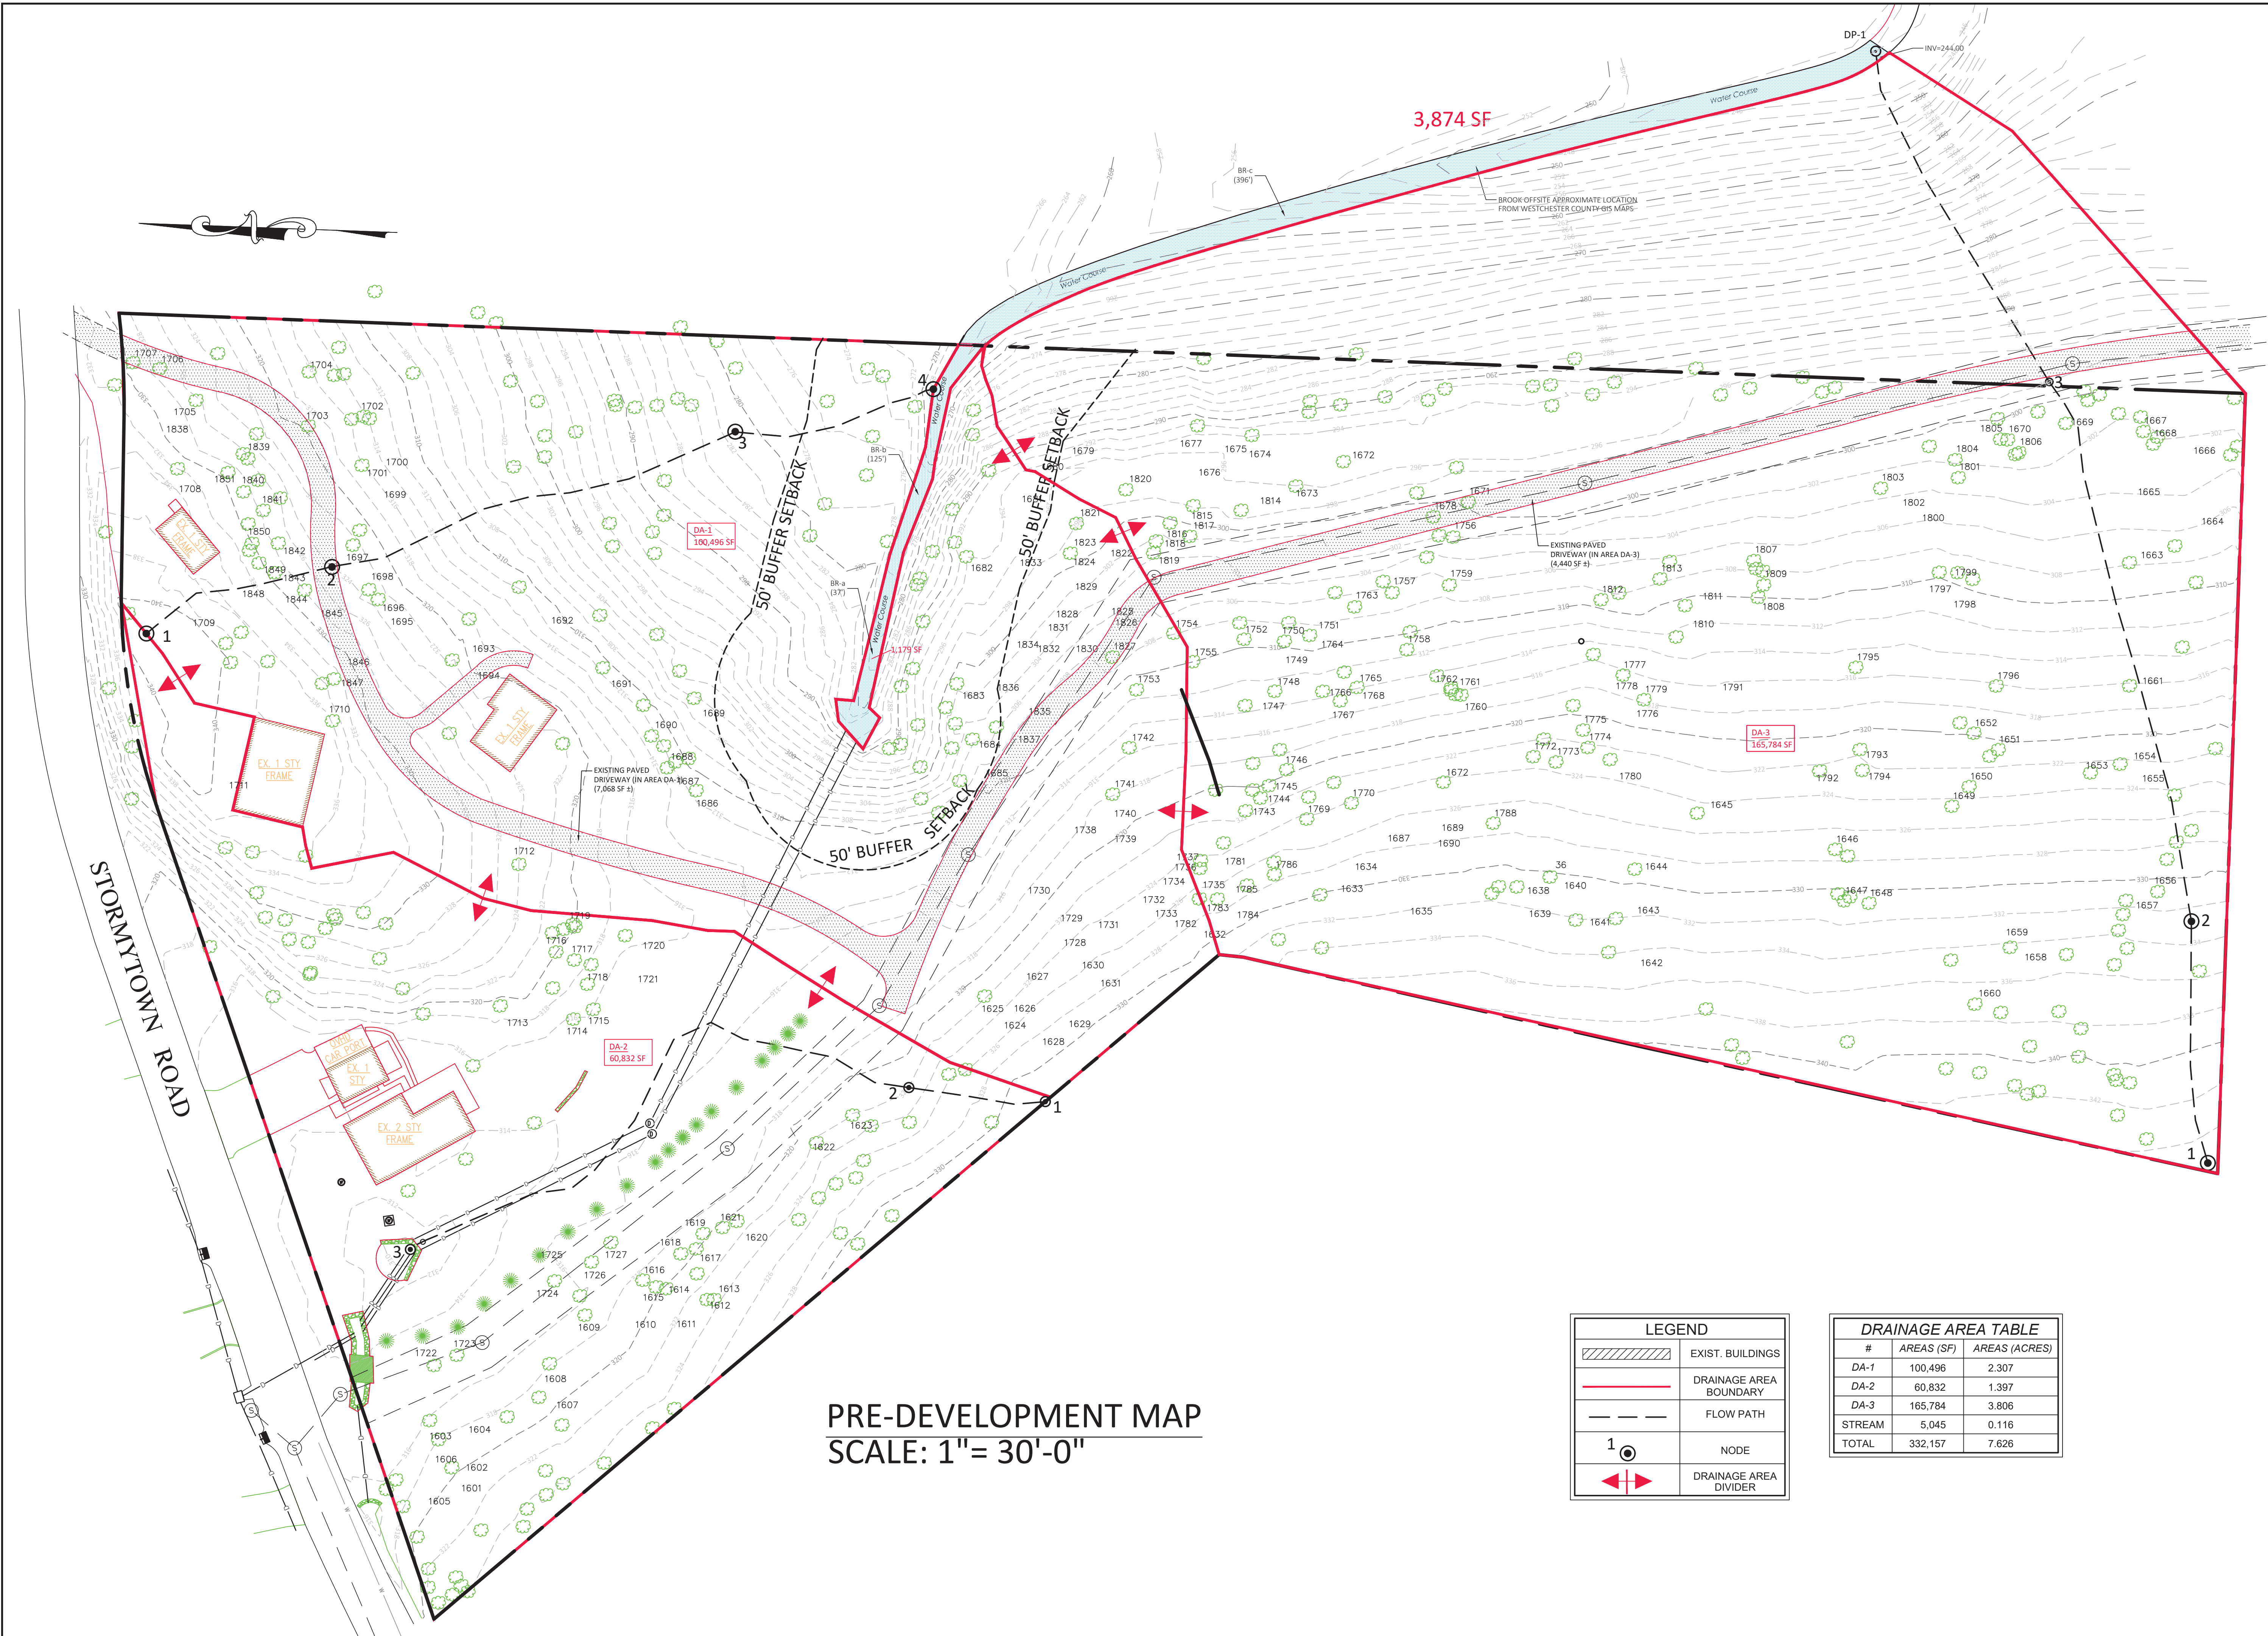

PRE-DEVELOPMENT MAP
SCALE: 1"= 30'-0"

LEGEND	
	EXIST. BUILDINGS
	DRAINAGE AREA BOUNDARY
	FLOW PATH
	NODE
	DRAINAGE AREA DIVIDER

DRAINAGE AREA TABLE		
#	AREAS (SF)	AREAS (ACRES)
DA-1	100,496	2.307
DA-2	60,832	1.397
DA-3	165,784	3.806
STREAM	5,045	0.116
TOTAL	332,157	7.626




fusion engineering pc
600 north broadway suite 215, white plains ny 10603
914.358.5009
fusionengineeringpc.com
consulting & engineering design services

ALTERATIONS BY ANY PERSON IN ANY WAY, OR ANY ITEM CONTAINED ON THIS DOCUMENT, UNLESS ACTING UNDER DIRECTION OF THE LICENSED ENGINEER, WHOSE PROFESSIONAL SEAL IS AFFIXED HERETO, IS A VIOLATION OF TITLE VIII, ARTICLE 145, SECTION 7209.2 OF THE NEW YORK STATE EDUCATION LAW.

REV	DATE	REV	PER	ENGINEERS	COMMENTS
1	7/27/2020				

PROJECT
PRE-DEVELOPMENT PLAN
RINALDI PROPERTY SUBDIVISION
39 STORMTOWN ROAD
OSSINING, NEW YORK

LOCATION
DATE
04.22.19
SCALE
AS SHOWN
DESIGN
SP
DRAWN
SP
SHEET NO.
5 OF 5

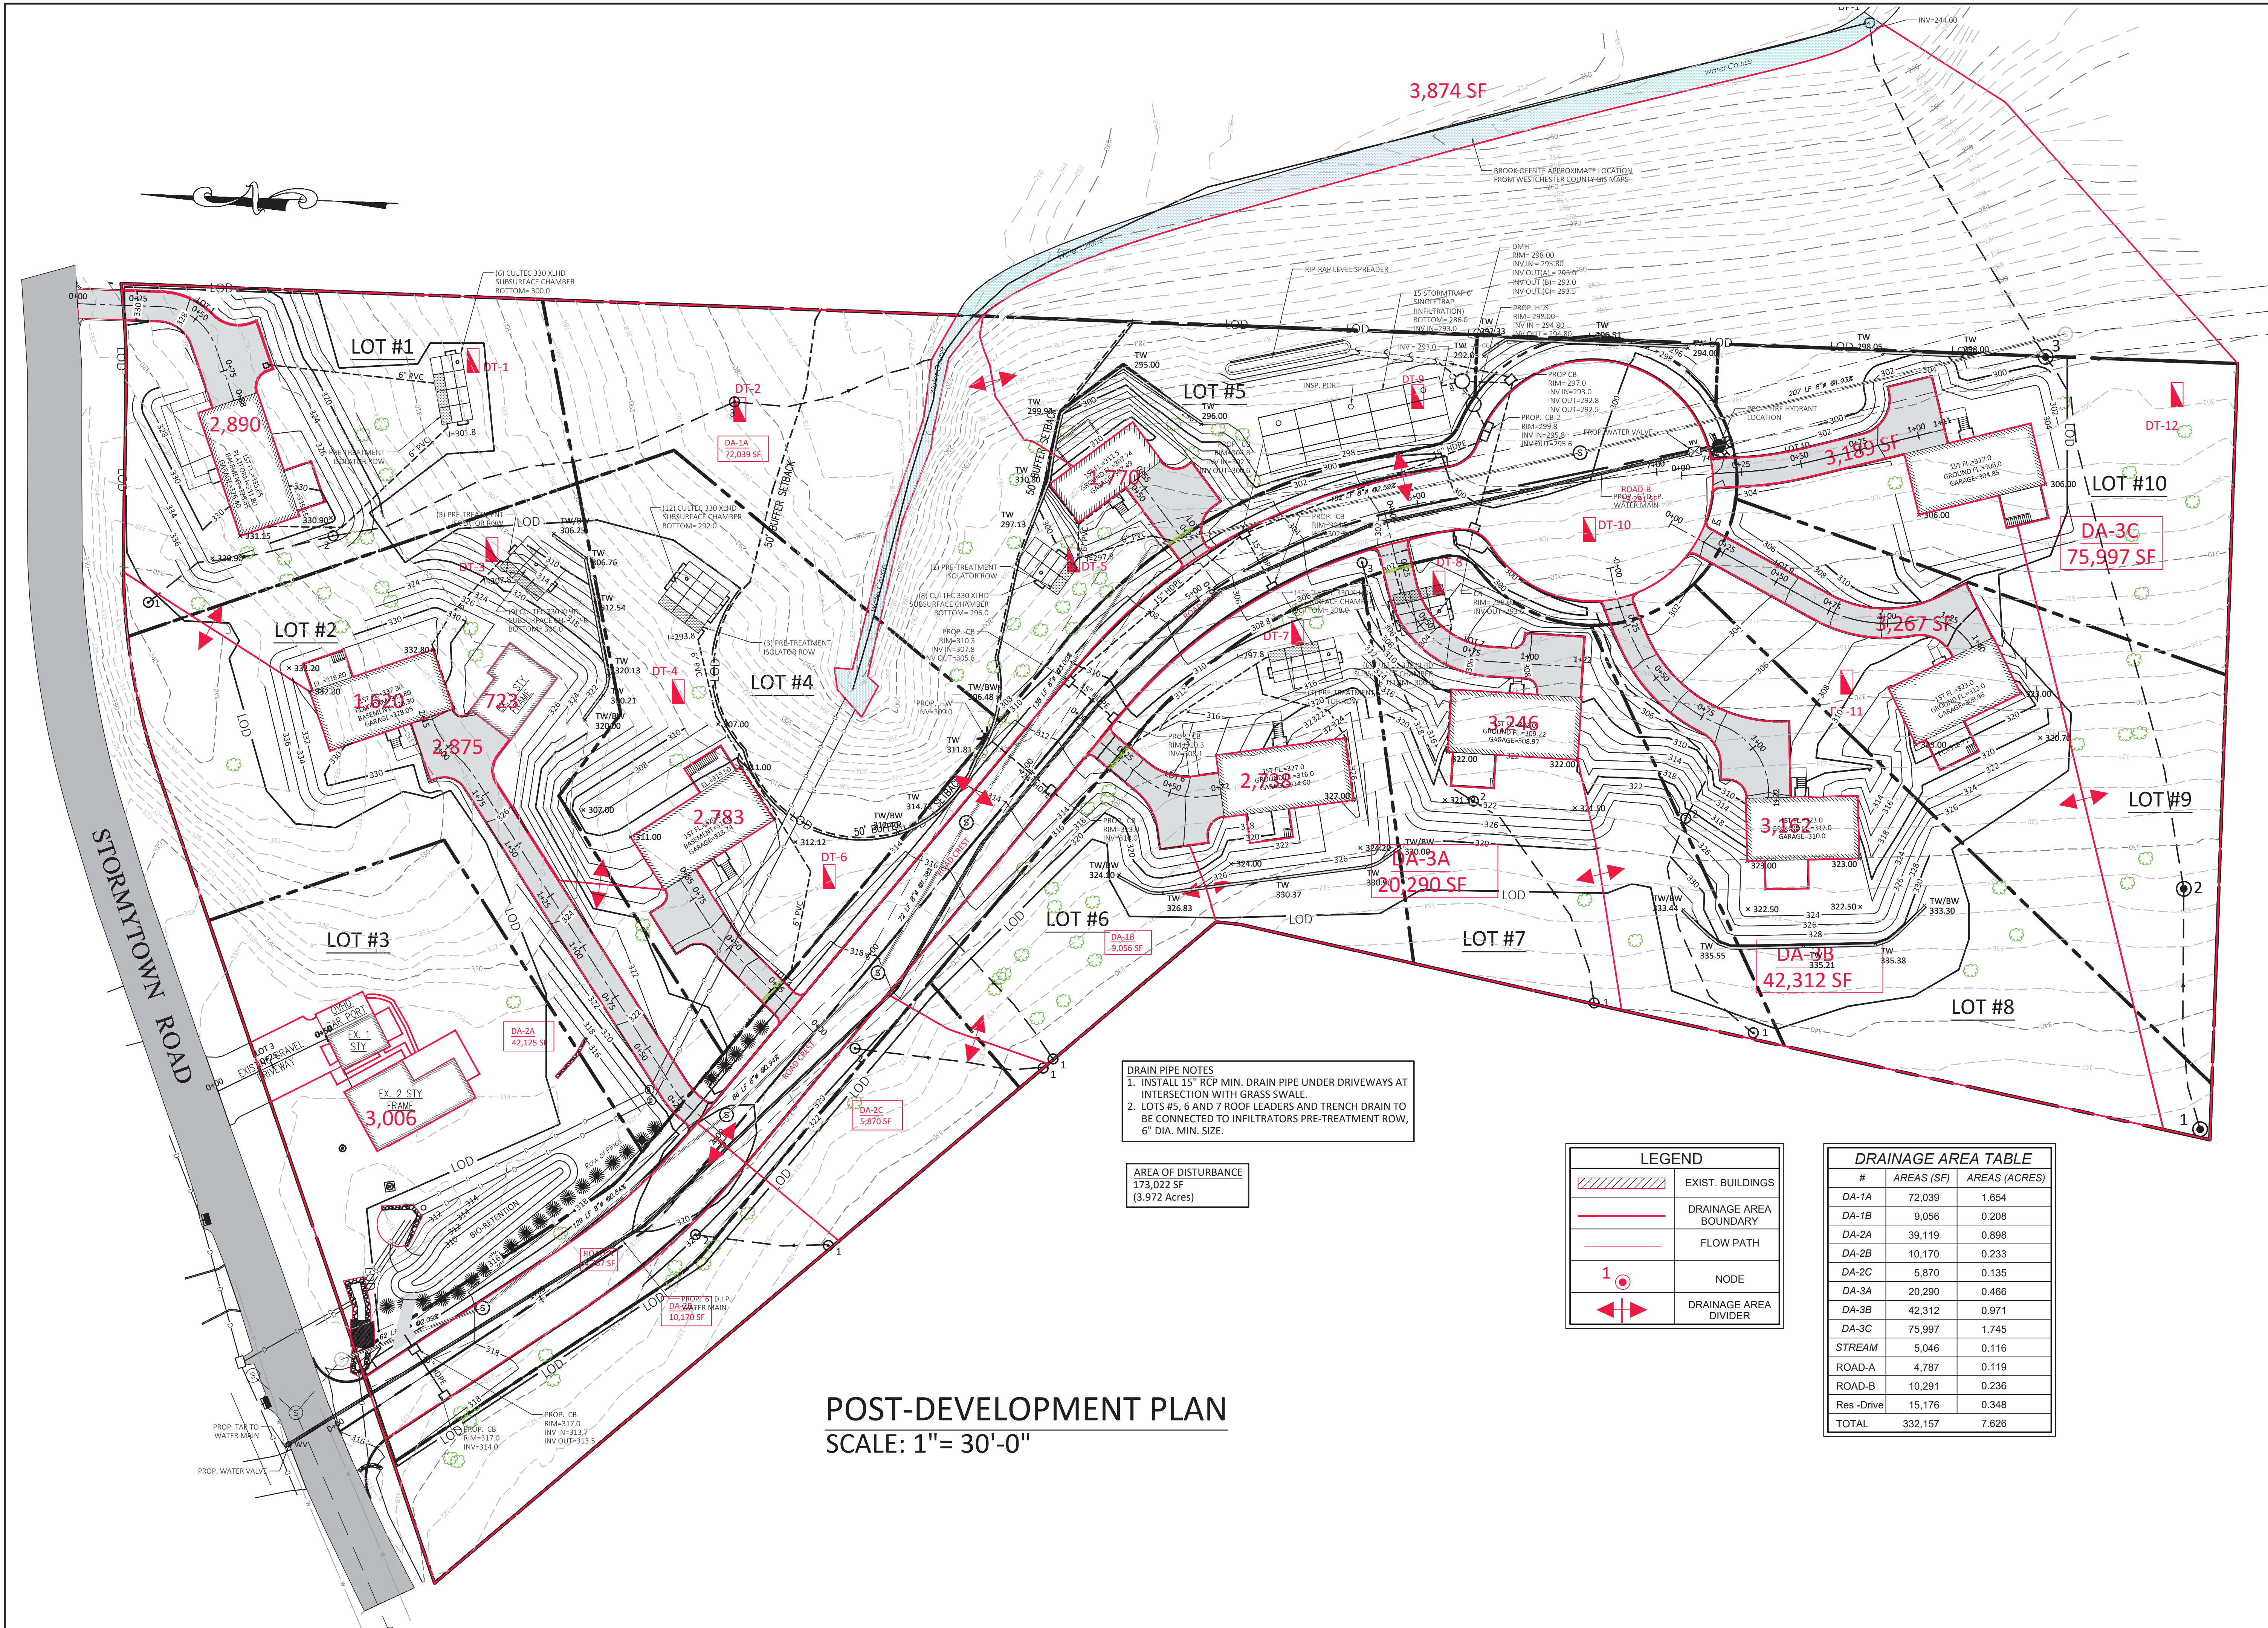

POST-DEVELOPMENT PLAN
SCALE: 1"= 30'-0"

DRAIN PIPE NOTES
1. INSTALL 15" RCP MIN. DRAIN PIPE UNDER DRIVEWAYS AT INTERSECTION WITH GRASS SWALE.
2. LOTS #5, 6 AND 7 ROOF LEADERS AND TRENCH DRAIN TO BE CONNECTED TO INFILTRATORS PRE-TREATMENT ROW, 6" DIA. MIN. SIZE.

AREA OF DISTURBANCE
173,022 SF
(3.972 Acres)

LEGEND	
	EXIST. BUILDINGS
	DRAINAGE AREA BOUNDARY
	FLOW PATH
	NODE
	DRAINAGE AREA DIVIDER

DRAINAGE AREA TABLE		
#	AREAS (SF)	AREAS (ACRES)
DA-1A	72,039	1.654
DA-1B	9,056	0.208
DA-2A	39,119	0.898
DA-2B	10,170	0.233
DA-2C	5,870	0.135
DA-3A	20,290	0.466
DA-3B	42,312	0.971
DA-3C	75,997	1.745
STREAM	5,046	0.116
ROAD-A	4,787	0.119
ROAD-B	10,291	0.236
Res-Drive	15,176	0.348
TOTAL	332,157	7.626

fusion engineering pc
600 north broadway suite 215, white plains ny 10603
fusionengineeringpc.com
consulting & engineering design services

ALTERATIONS BY ANY PERSON IN ANY WAY, OR ANY ITEM CONTAINED ON THIS DOCUMENT, UNLESS ACTING UNDER DIRECTION OF THE LICENSED ENGINEER, WHOSE PROFESSIONAL SEAL IS AFFIXED HERETO, IS A VIOLATION OF TITLE VIII, ARTICLE 14, SECTION 7209.2 OF THE NEW YORK STATE EDUCATION LAW.

REV	DATE	DESCRIPTION
1	7/27/20	Revised drainage plan
2	8/24/20	REVISED PER 8.19.20 CHMRC MEMO

PROJECT
POST-DEVELOPMENT
RINALDI PROPERTY SUBDIVISION


LOCATION
39 STORMTOWN ROAD
OSSINING, NEW YORK

DATE
04.19.19



SCALE
AS SHOWN

DRAWN
SP


SHEET NO.
S OF **6**

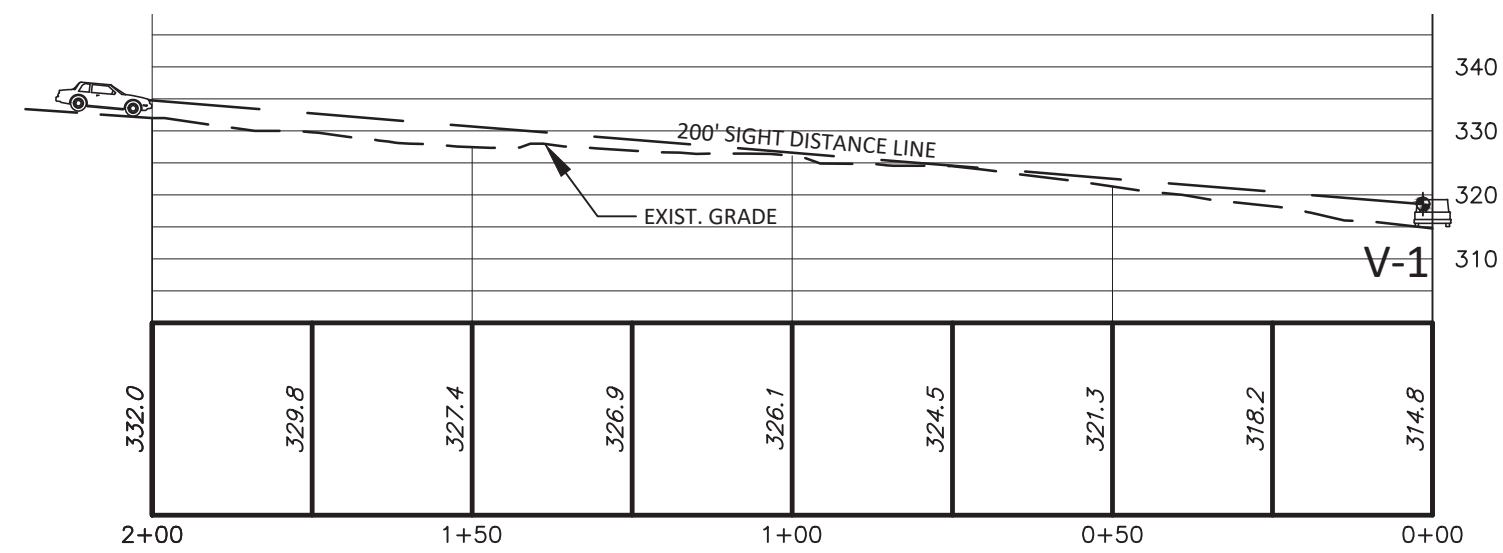

SIGHT DISTANCE PROFILE AT ROAD ENTRANCE WEST & EAST SIDE
SCALE: 1"=30'-0" (H) & (V)

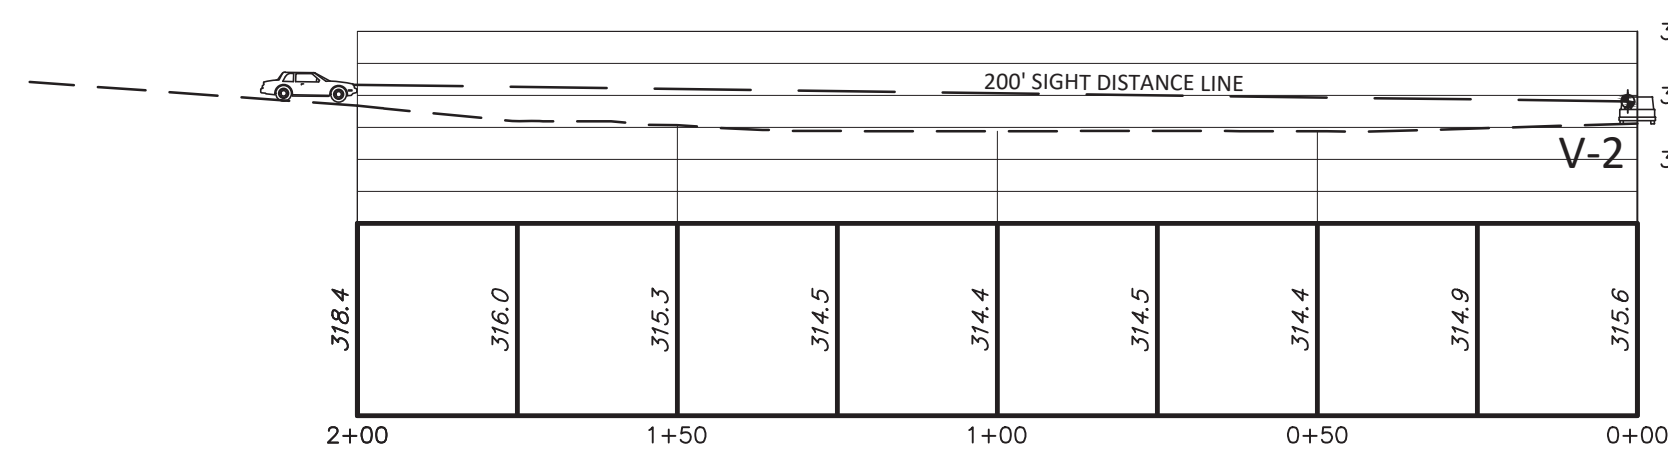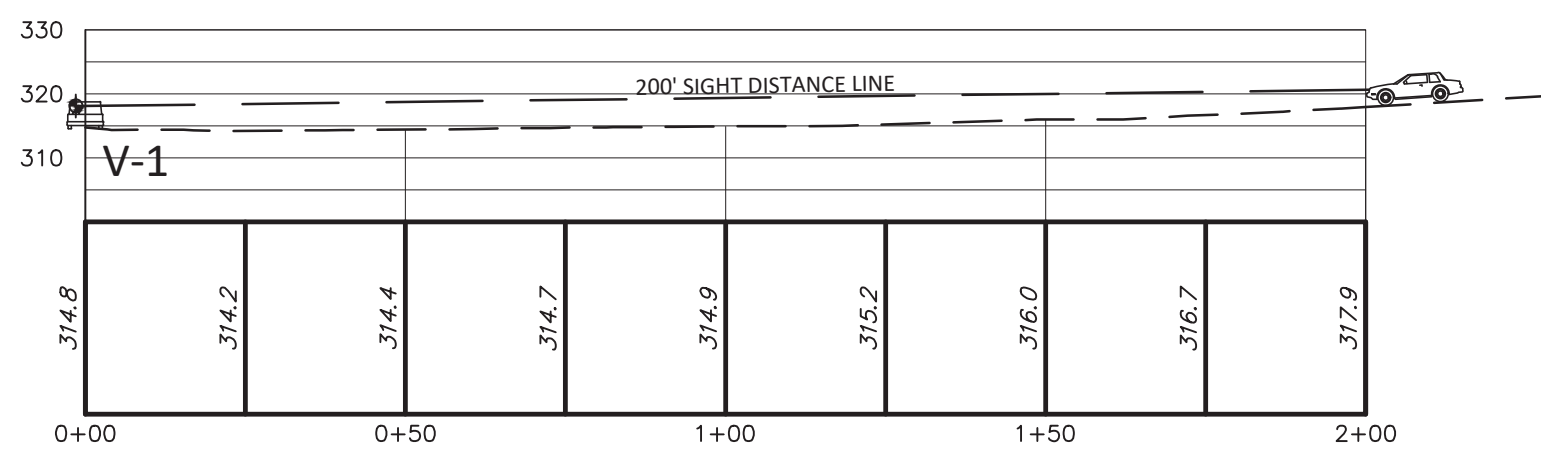


SIGHT DISTANCE PROFILE AT WEST SIDE OF EXISTING DRIVEWAY LOT-3
SCALE: 1"=30'-0" (H) & (V)

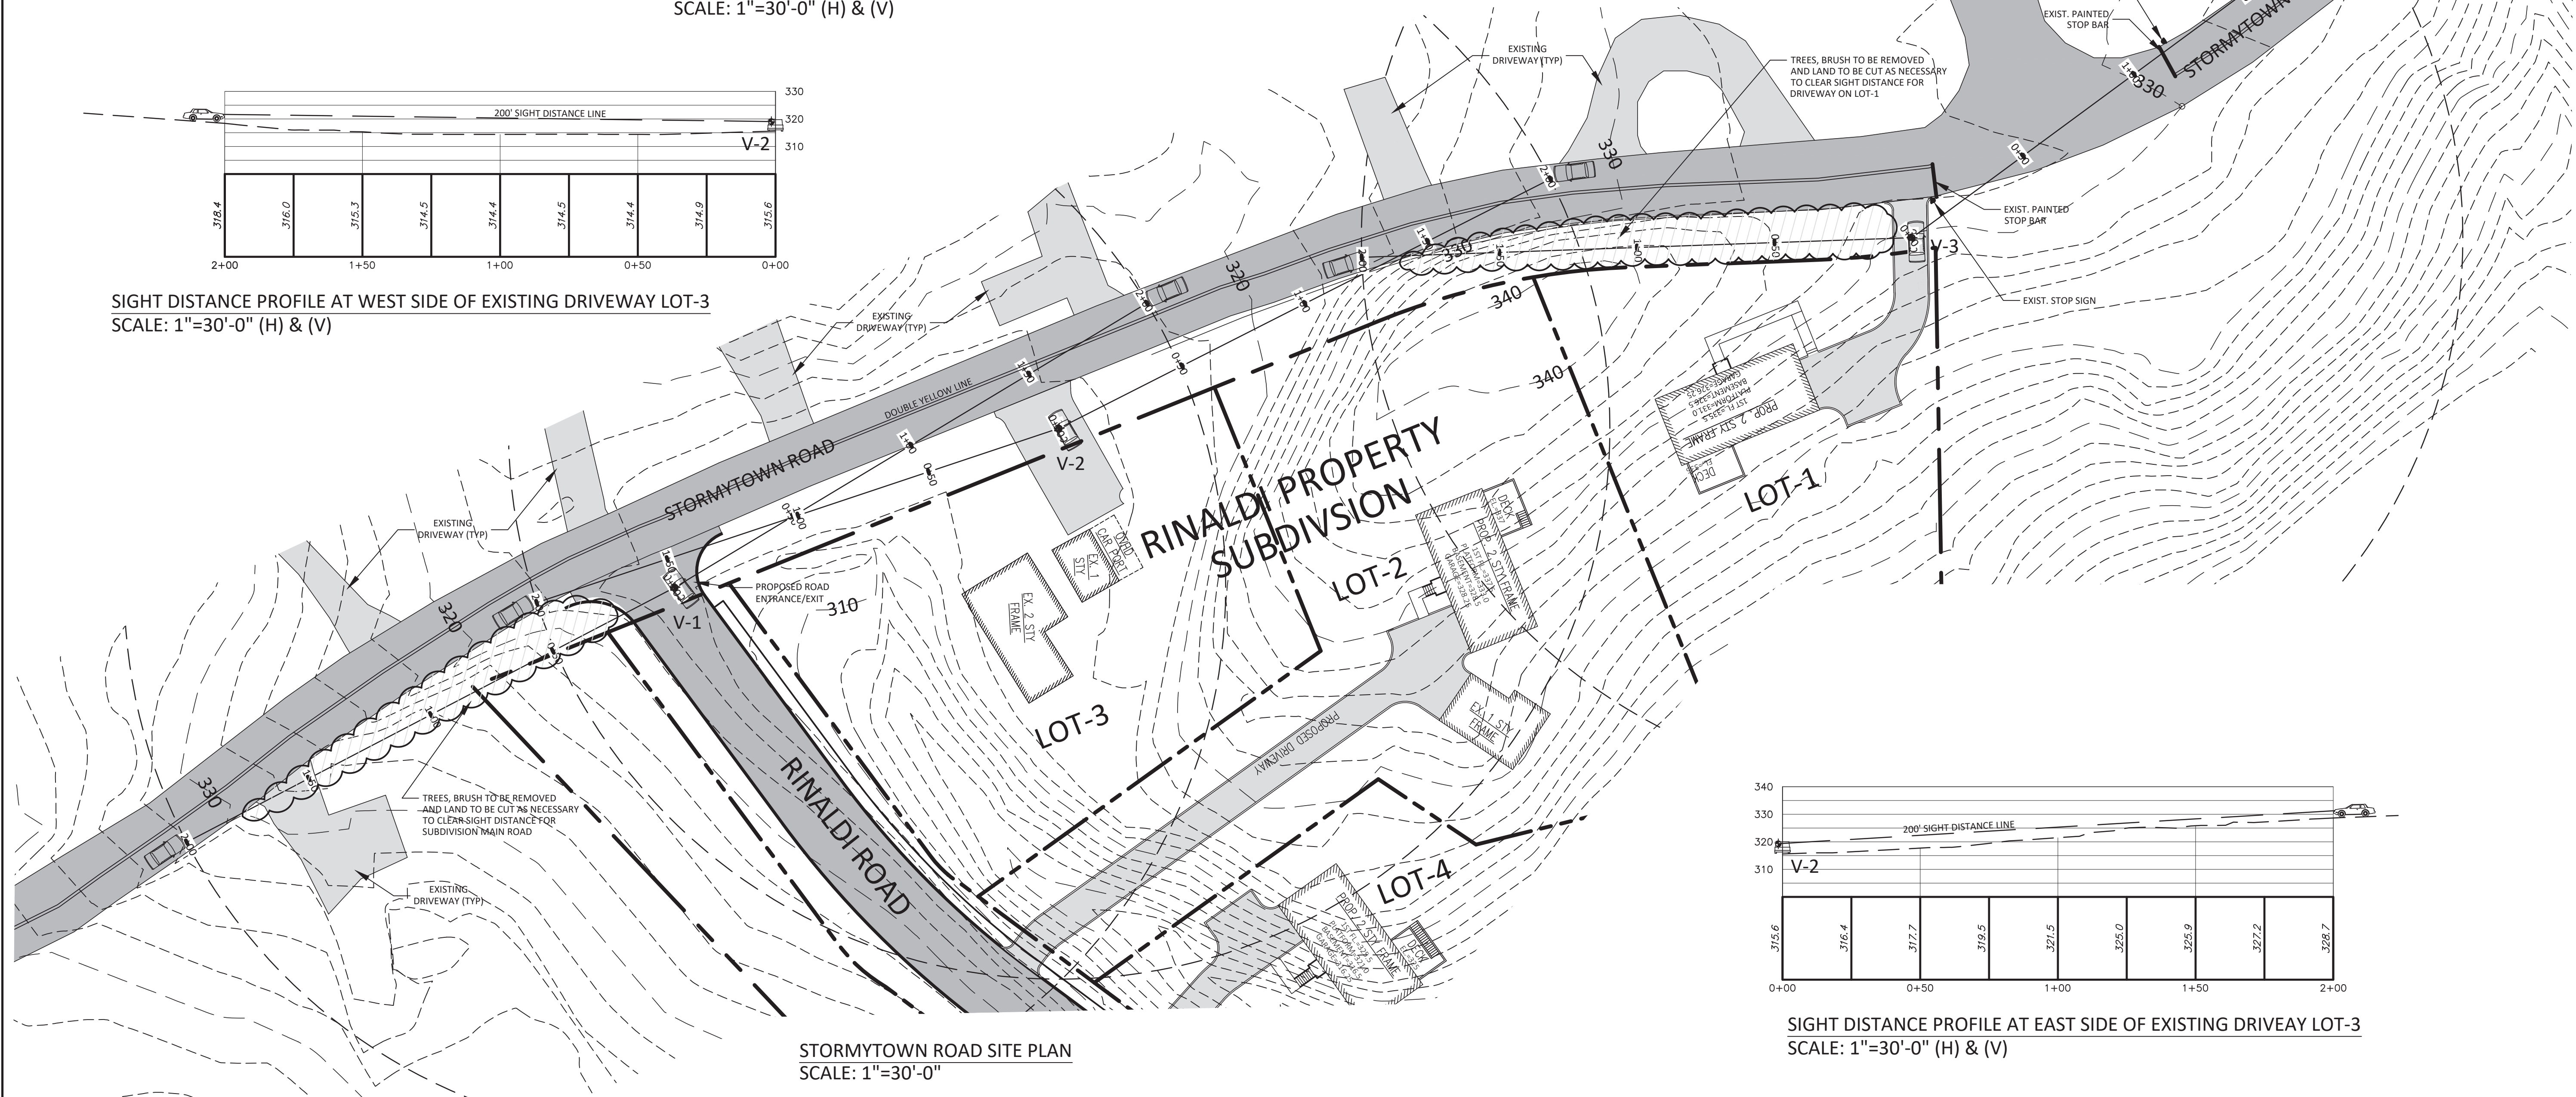


STORMYTOWN ROAD SITE PLAN
SCALE: 1"=30'-0"

NOTE:
TOPOGRAPHIC INFORMATION SHOWN HEREON SITE PLAN
WAS OBTAINED FROM WESTCHESTER COUNTY GIS MAP FOR
SIGHT DISTANCE STUDY ONLY


SIGHT DISTANCE DATA:
1. SPEED LIMIT: 30 MPH (ASSUMED FOR RESIDENTIAL AREA)
2. SIGHT DISTANCE: 200 FT (RECOMMENDED).
3. SIGHT DISTANCE FROM VEHICLE V-1, V-2 AND V-3 AT EYE
VIEW LEVEL LOCATED 3.5 FT HEIGHT FROM THE GROUND
AND 14.5 FT FROM THE SOUTH EDGE OF STORMYTOWN ROAD .

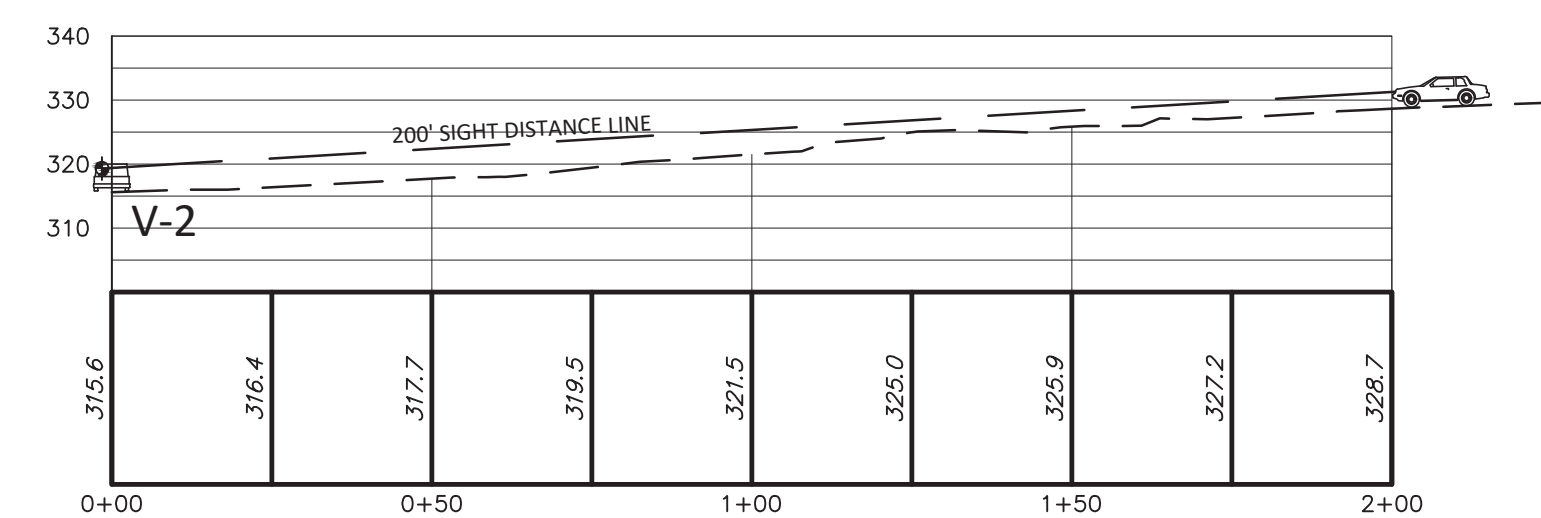

SIGHT DISTANCE PROFILE AT EAST SIDE OF EXISTING DRIVEAY LOT-3
SCALE: 1"=30'-0" (H) & (V)

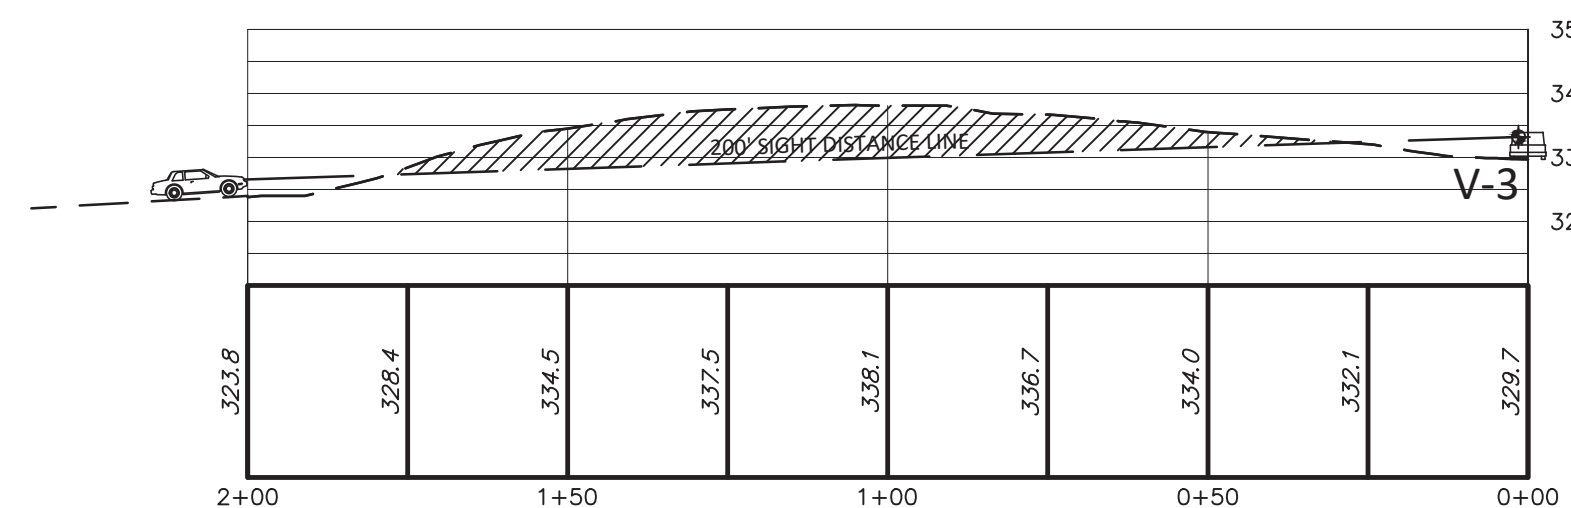

SIGHT DISTANCE PROFILE AT LOT-1 DRIVEWAY
SCALE: 1"=30'-0" (H) & (V)

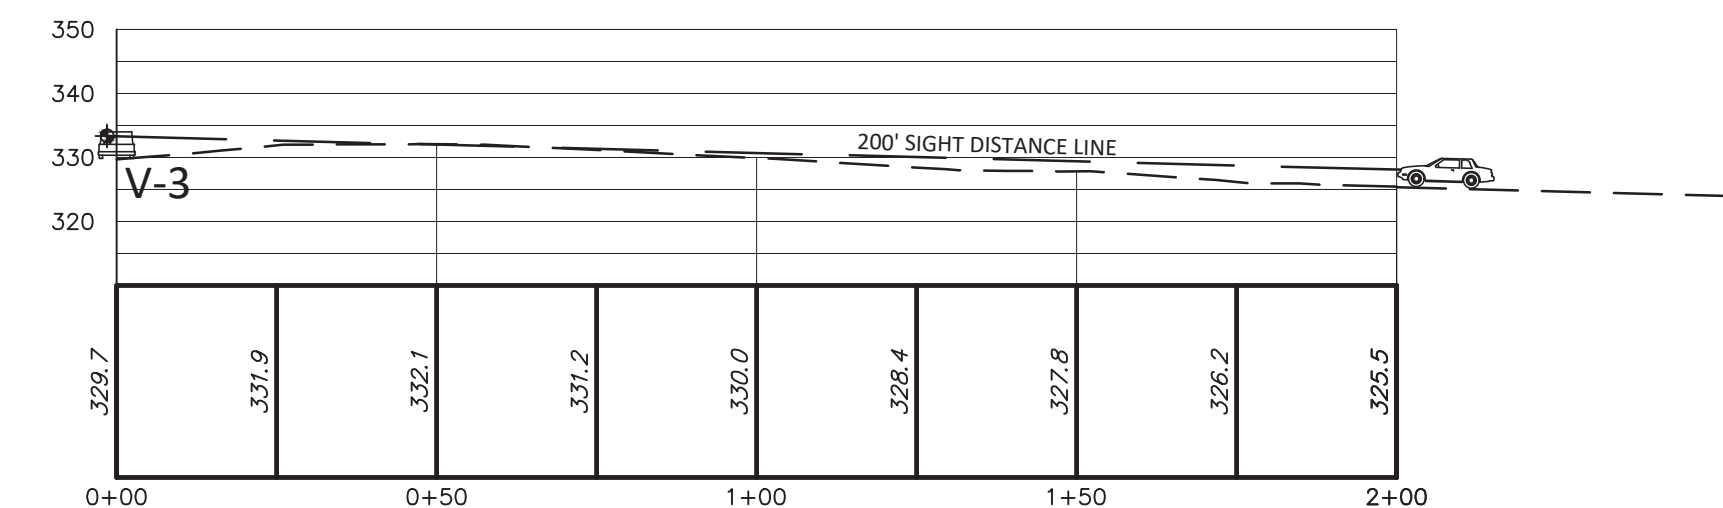

fusion engineering pc

914.358.5009

10603

600 north broadway suite 215, white plains ny

fusionengineeringpc.com

consulting & engineering design services

ALTERATIONS BY ANY PERSON IN ANY
WAY, OR ANY ITEM CONTAINED ON
THIS DOCUMENT, UNLESS ACTING
UNDER DIRECTION OF THE LICENSED
ENGINEER, WHOSE PROFESSIONAL
SEAL IS AFFIXED HERETO, IS A
VIOLATION OF TITLE VIII, ARTICLE 145
SECTION 7209.2 OF THE NEW YORK
STATE EDUCATION LAW.

SIGHT DISTANCE PLAN
RINALDI PROPERTY SUBDIVISION

39 STORMYTOWN ROAD
OSSINING, NEW YORK

PROJECT

LOCATION

DATE

04.19.19

SCALE

AS SHOWN

DESIGN

SP

DRAWN


SP

SHEET NO.

S

OF

7

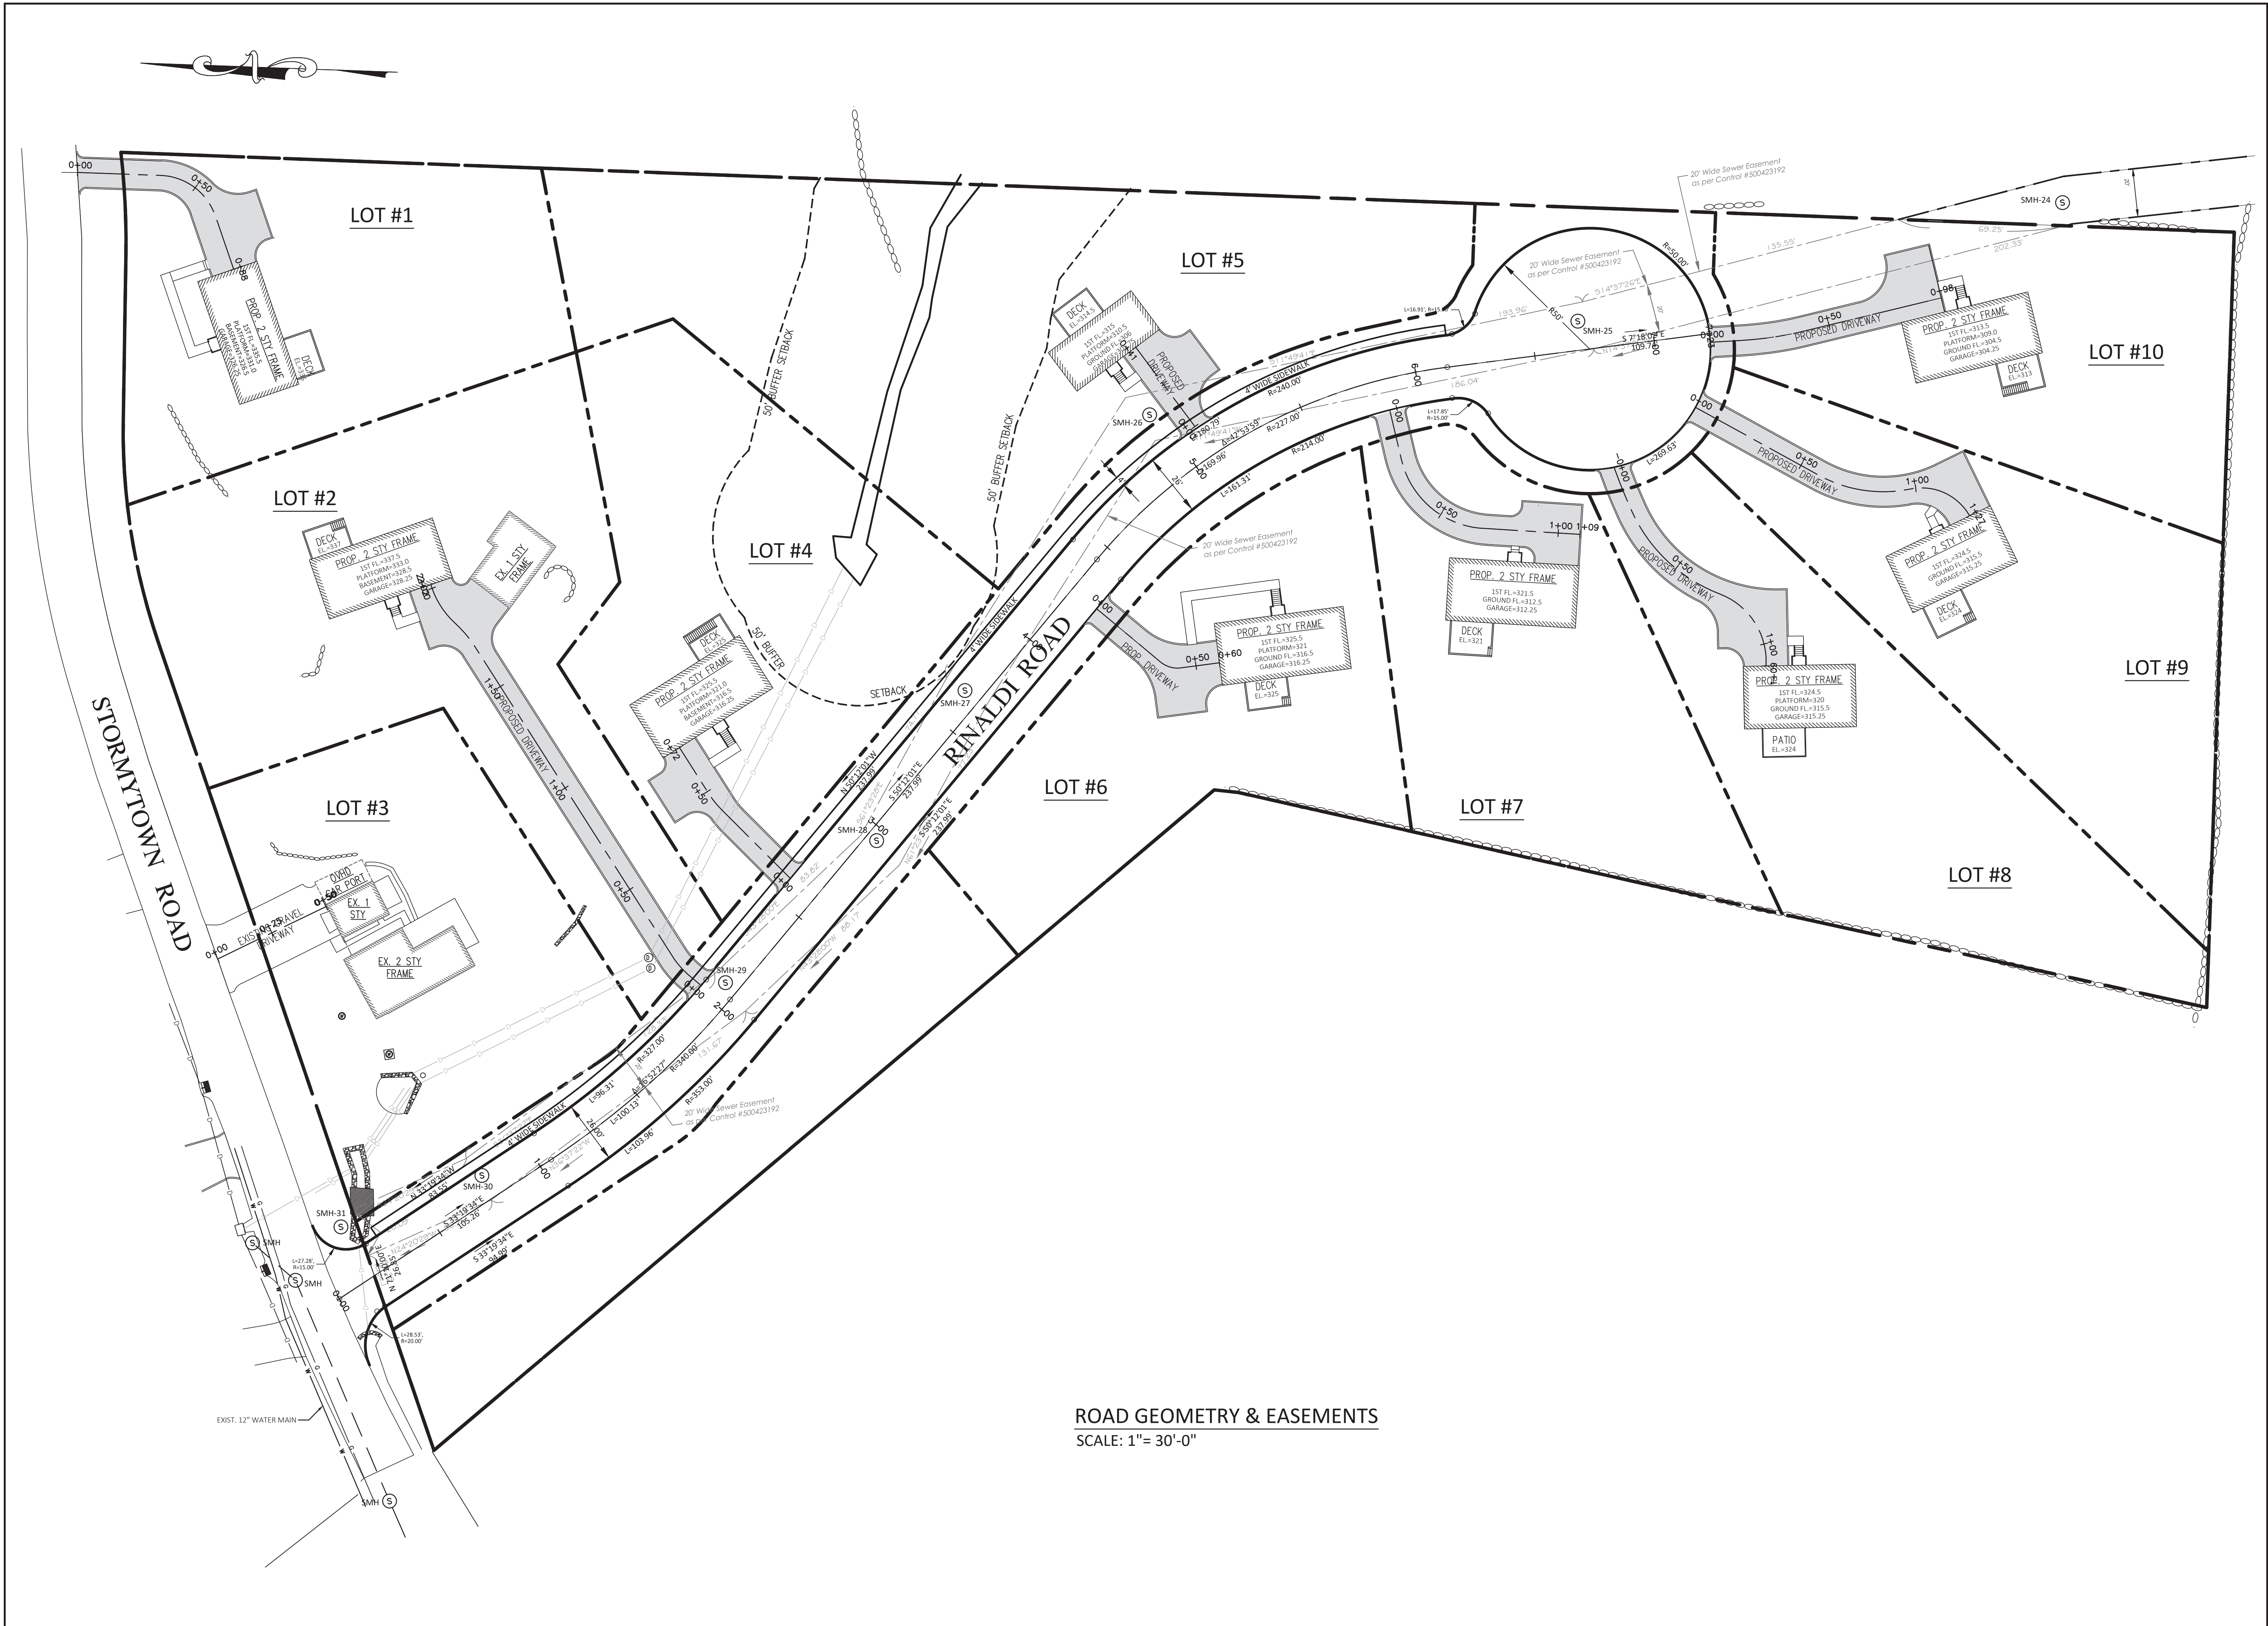

ROAD GEOMETRY & EASEMENTS
SCALE: 1"= 30'-0"

PROJECT

DATE

DESIGN

SHEET NO.

04.19.19

SP

S

OF

9

LOCATION

SCALE

DRAWN

AS SHOWN

SP

ROAD GEOMETRY & EASEMENTS
RINALDI PROPERTY SUBDIVISION
39 STORMYTOWN ROAD
OSSINING, NEW YORK

PROFESSIONAL ENGINEER

PAUL A. BERTI

071859

fusion engineering pc

600 north broadway suite 215, white plains ny 10603

914.358.5009

fusionengineeringpc.com

consulting & engineering design services

ALTERATIONS BY ANY PERSON IN ANY WAY, OR ANY ITEM CONTAINED ON THIS DOCUMENT, UNLESS ACTING UNDER DIRECTION OF THE LICENSED ENGINEER, WHOSE PROFESSIONAL SEAL IS AFFIXED HERETO, IS A VIOLATION OF TITLE VIII, ARTICLE 145, SECTION 7209.2 OF THE NEW YORK STATE EDUCATION LAW.

2

8/24/20

REVISED PER 8.19.20 CHARCH MEMO

1


7/27/2020

REV PER ENGINEERS COMMENTS

REV

DATE

DESCRIPTION

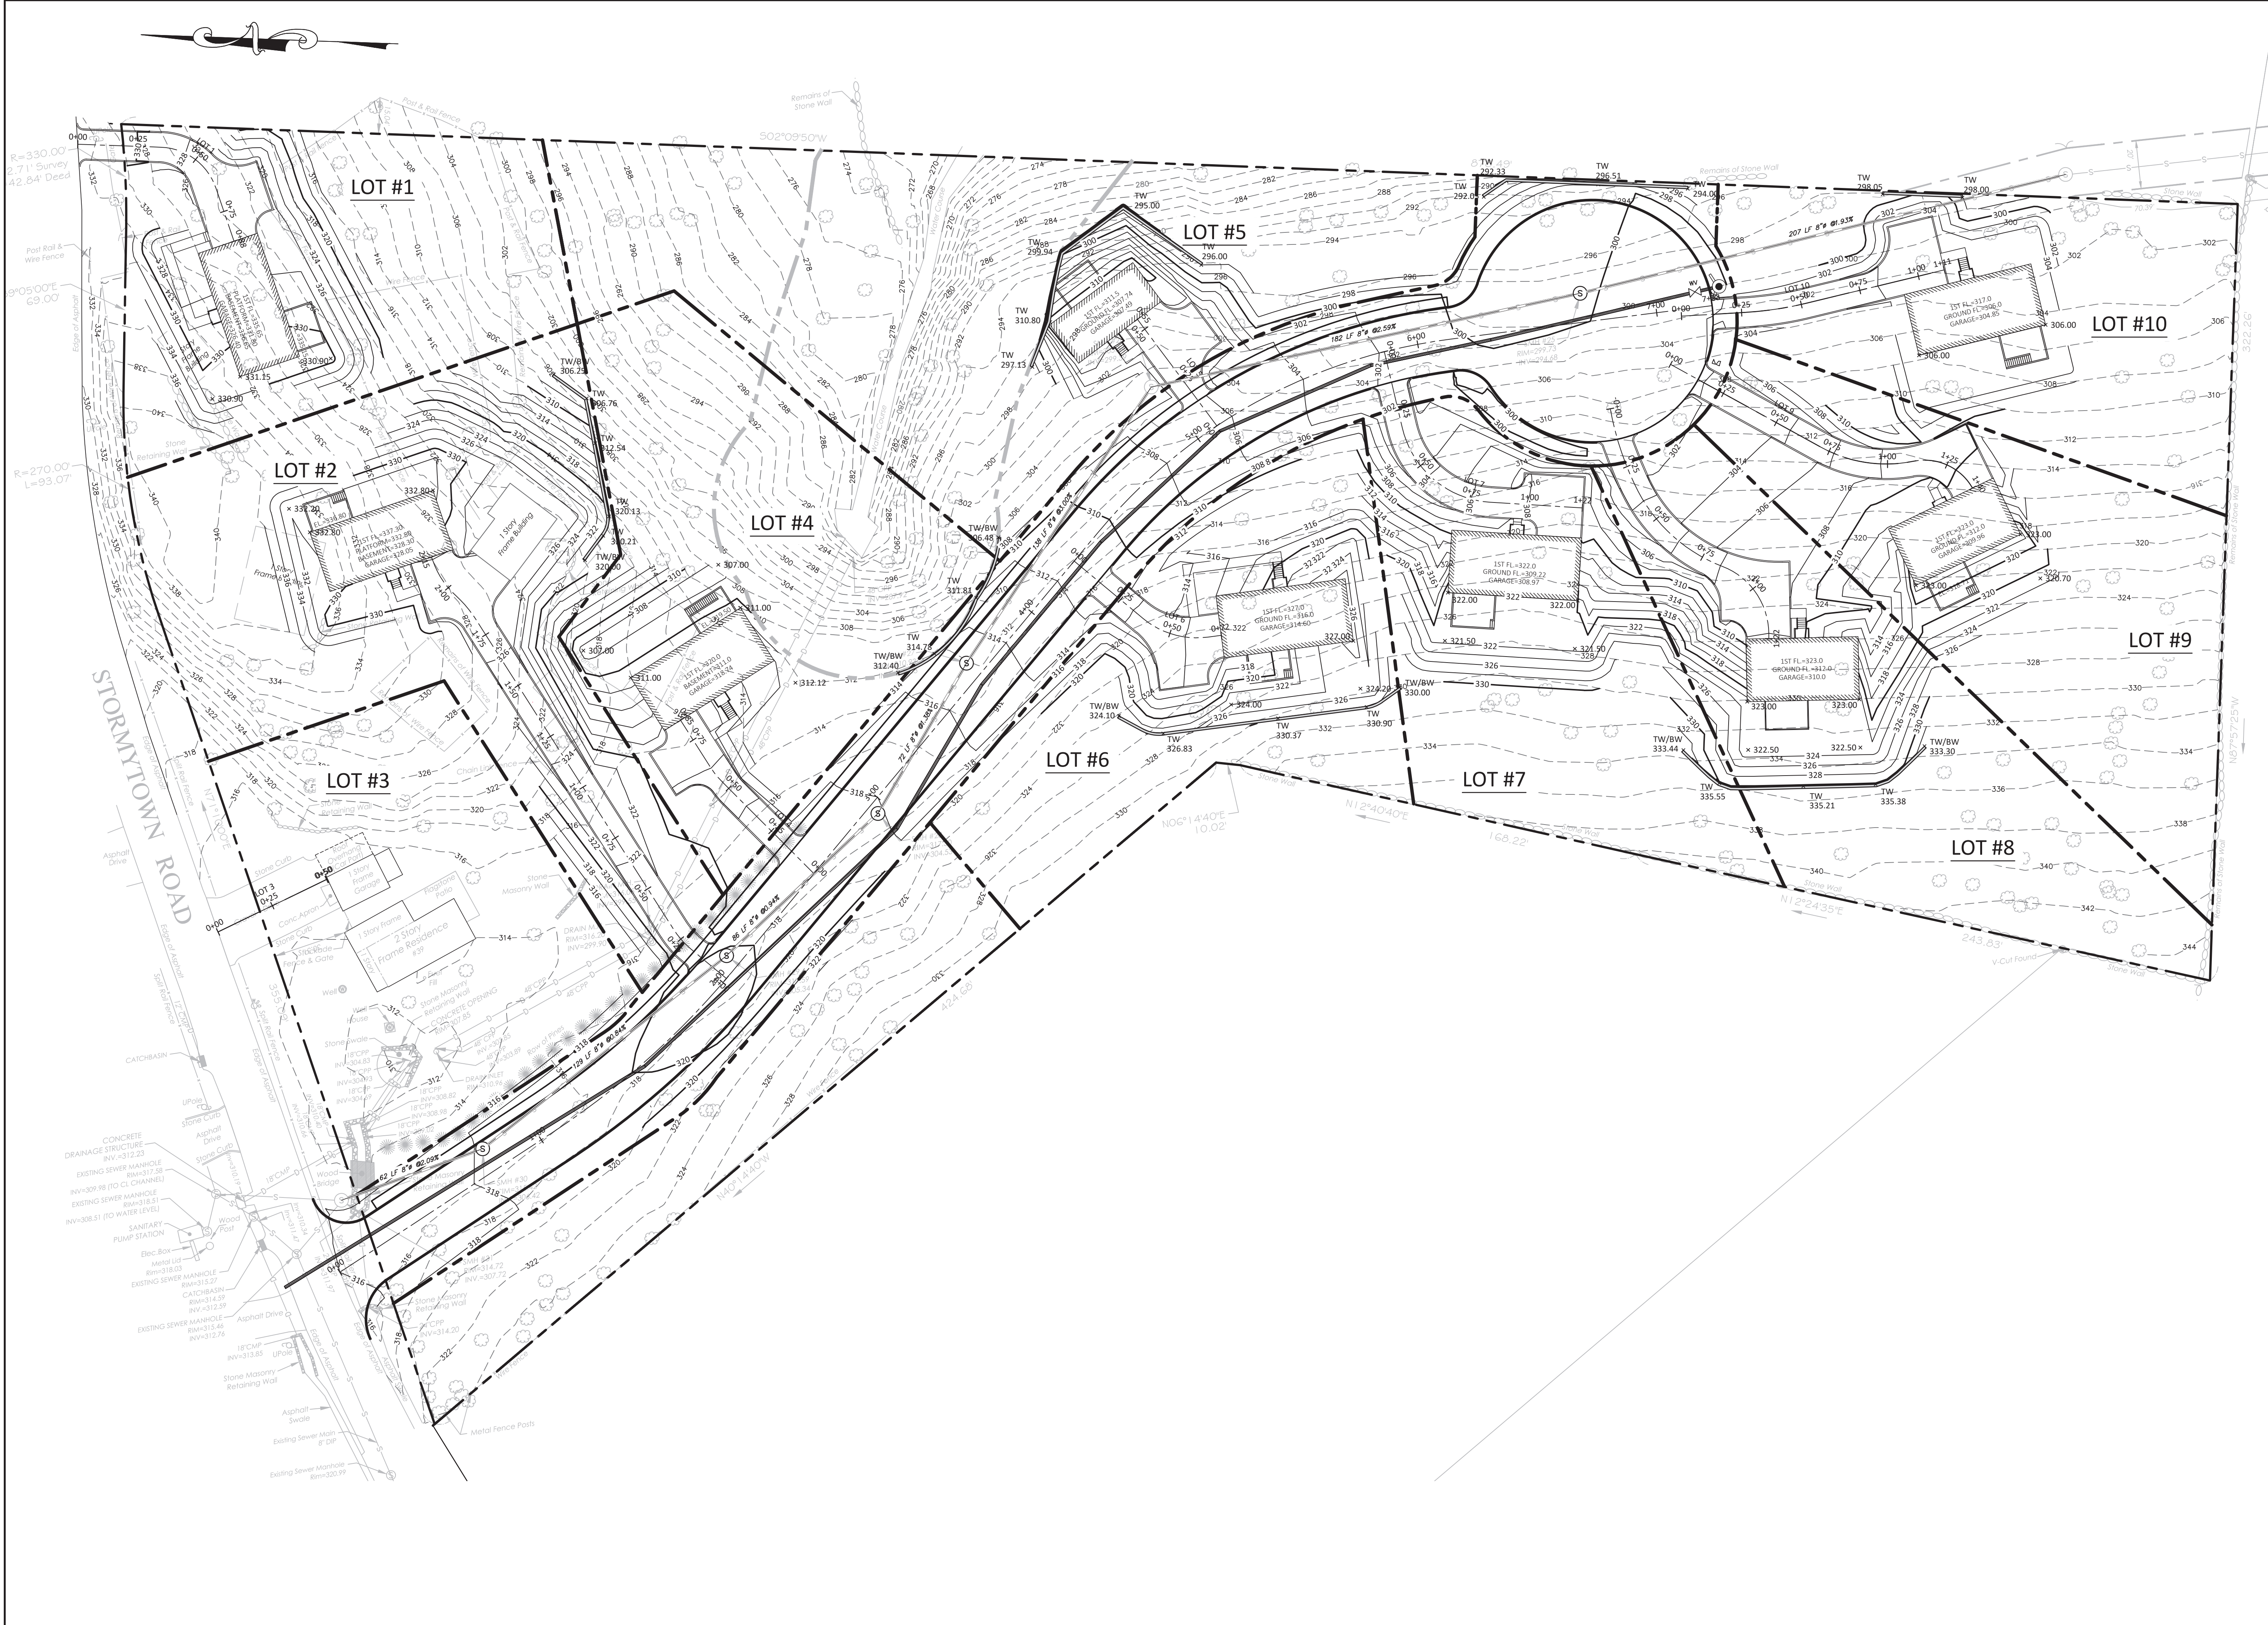

fusion engineering pc

600 north broadway suite 215, white plains ny 10603

914.358.5009

fusionengineeringpc.com

consulting & engineering design services

ALTERATIONS BY ANY PERSON IN ANY WAY, OR ANY ITEM CONTAINED ON THIS DOCUMENT, UNLESS ACTING UNDER DIRECTION OF THE LICENSED ENGINEER, WHOSE PROFESSIONAL SEAL IS AFFIXED HERETO, IS A VIOLATION OF TITLE VIDE, ARTICLE 145 SECTION 7209.2 OF THE NEW YORK STATE EDUCATION LAW.

REV	DATE	DESCRIPTION
2	8.24.20	REVISED PER 8.19.20 CHARCH MEMO
1	7/27/2020	REV PER ENGINEERS COMMENTS

PROJECT

GRADING PLAN

RINALDI PROPERTY SUBDIVISION

LOCATION

39 STORMYTOWN ROAD

OSSINING, NEW YORK

DATE

04.19.19

SCALE

1"=30'-0"

DESIGN


SP

DRAWN


SP

SHEET NO.


S OF **10**

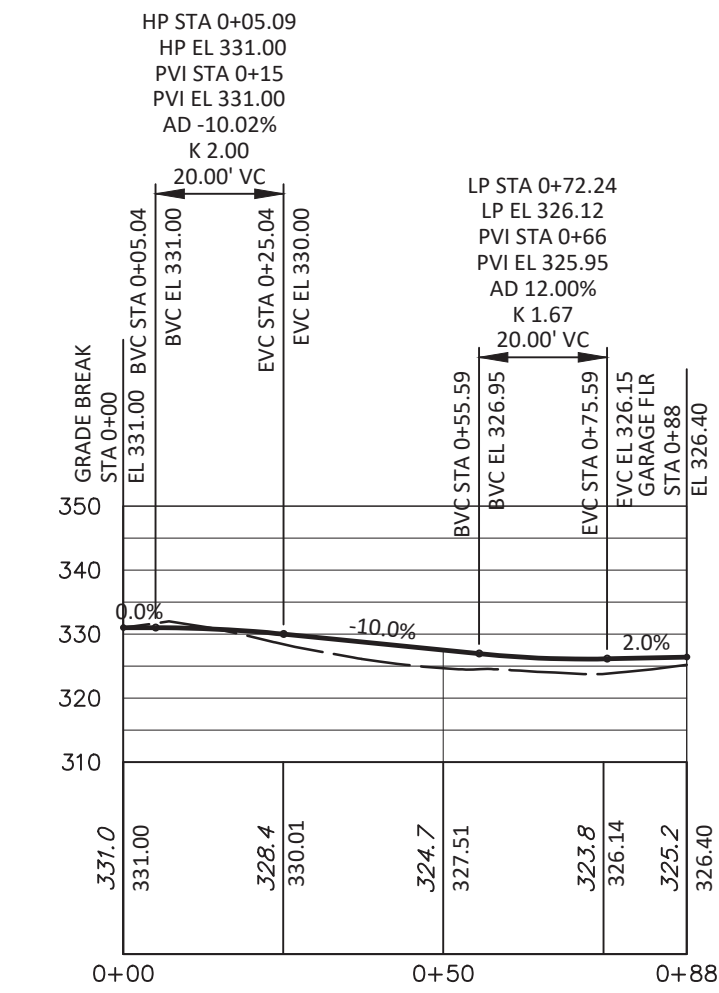


LOT 1 DRIVEWAY
1" = 30'-0"

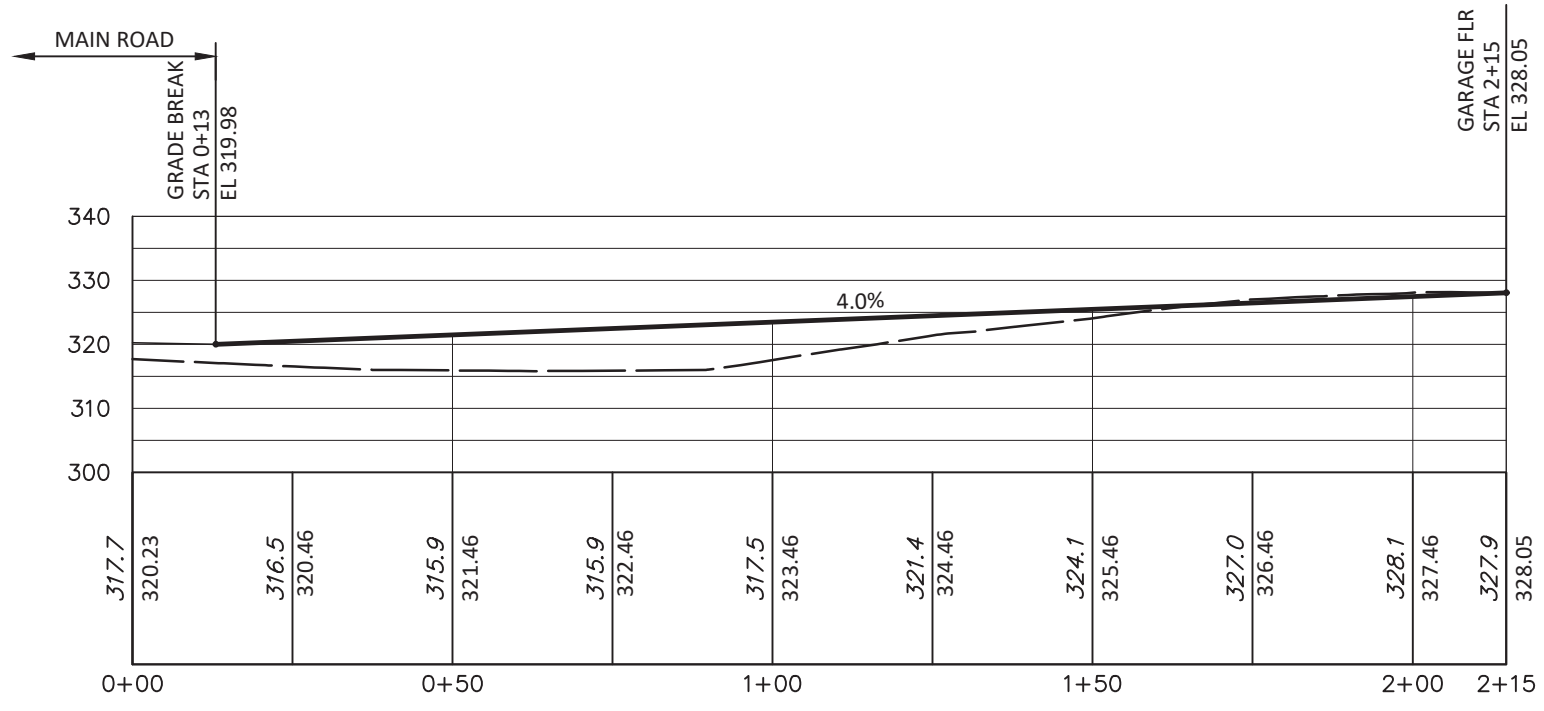


LOT 2 DRIVEWAY
1" = 30'-0"

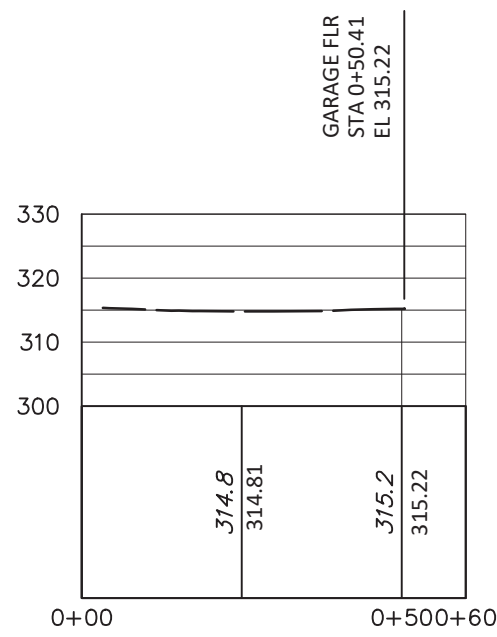


LOT 3 DRIVEWAY-EXISTING
1" = 30'-0"

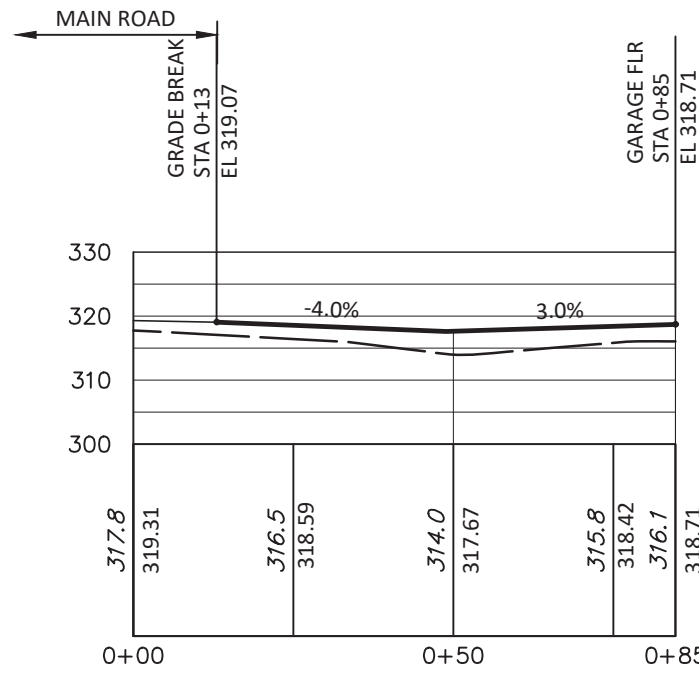


LOT 4 DRIVEWAY
1" = 30'-0"

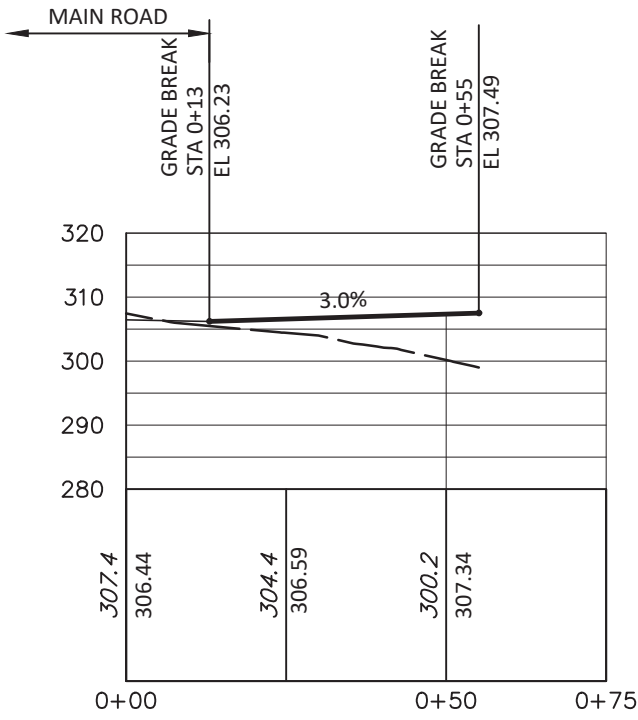


LOT 5 DRIVEWAY
1" = 30'-0"

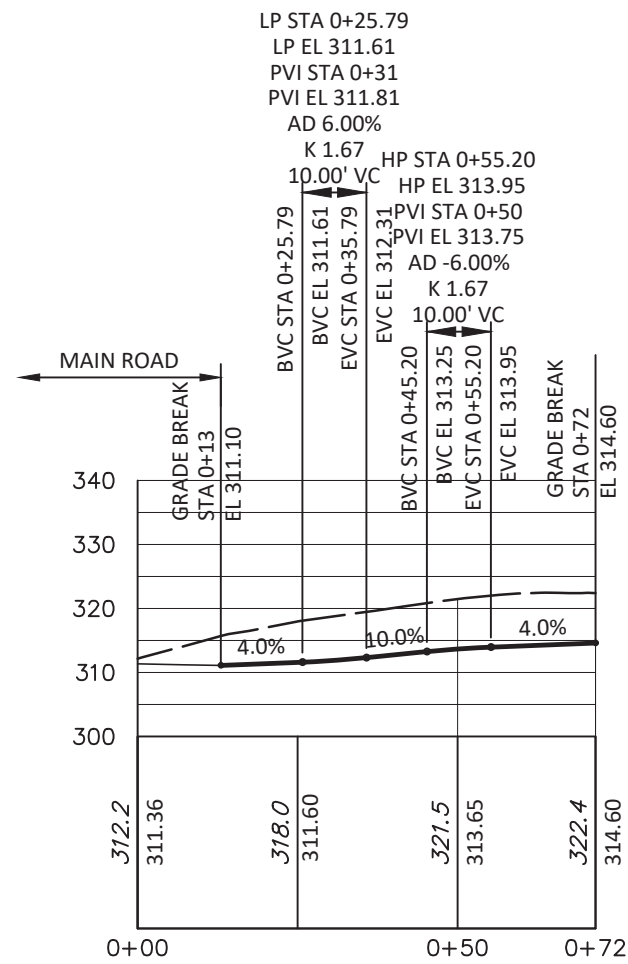


LOT 6 DRIVEWAY
1" = 30'-0"

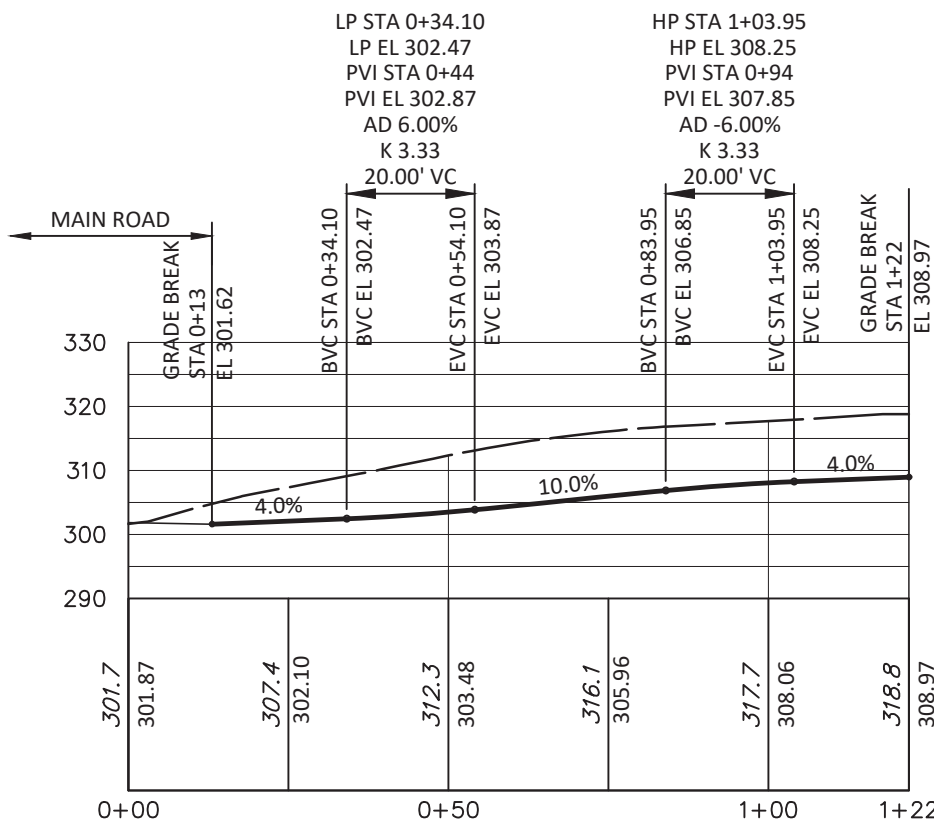


LOT 7 DRIVEWAY
1" = 30'-0"

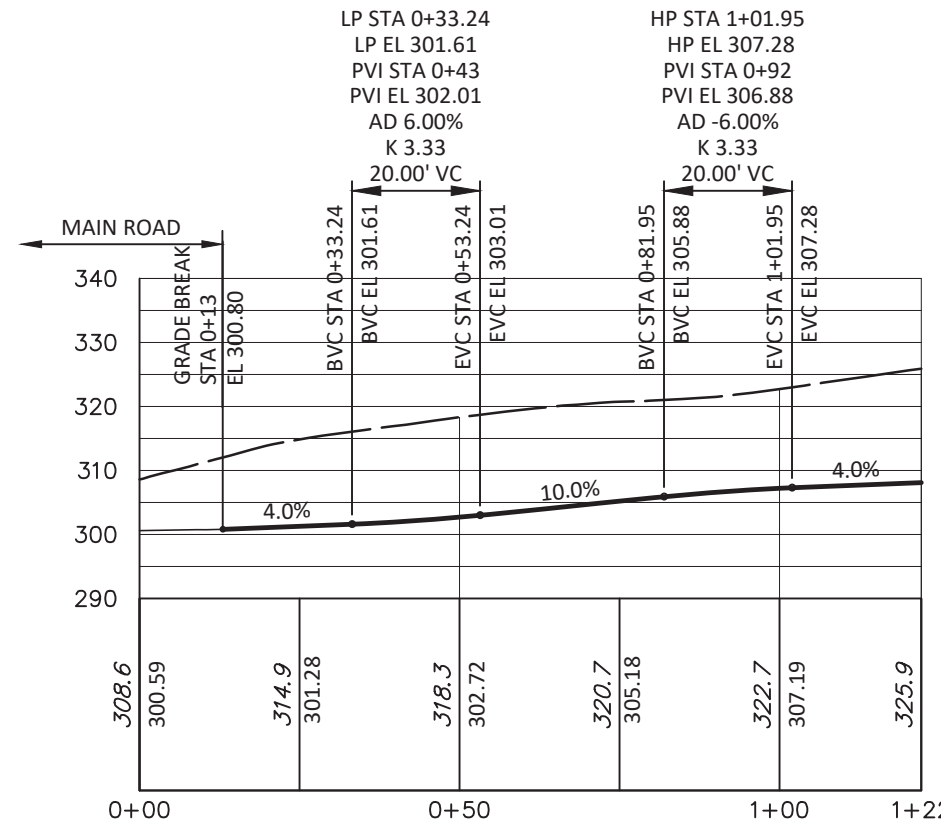


LOT 8 DRIVEWAY
1" = 30'-0"

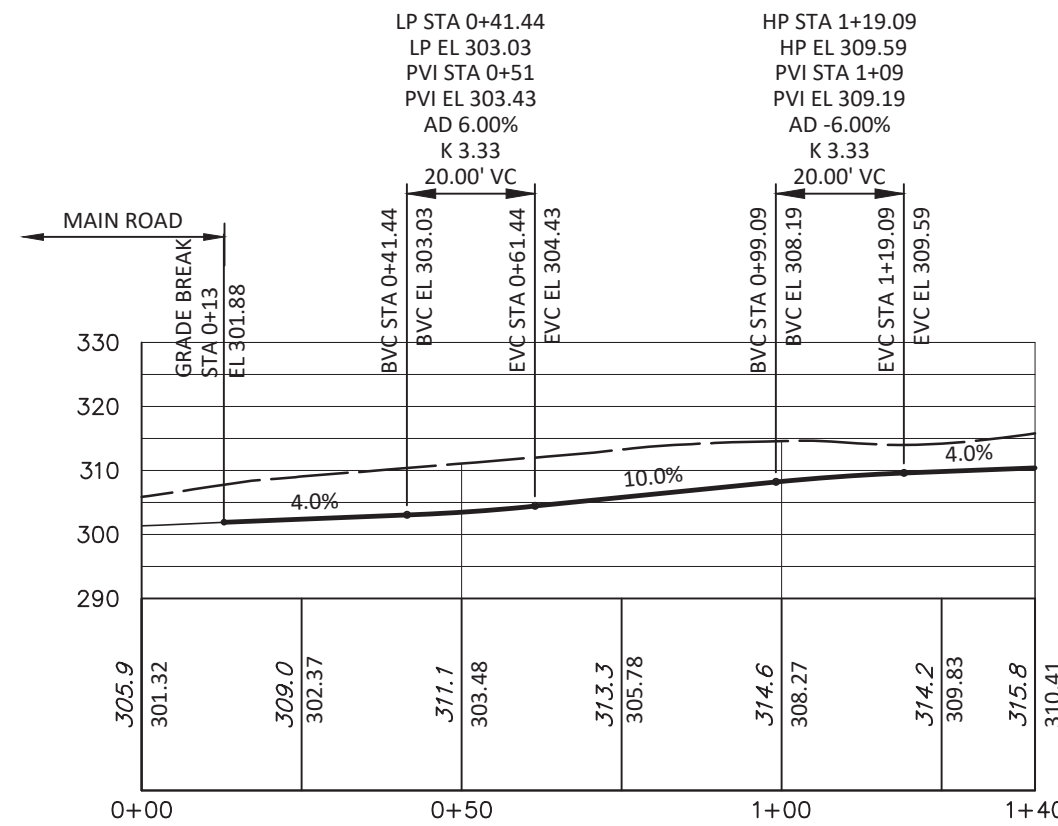

LOT 9 DRIVEWAY
1" = 30'-0"

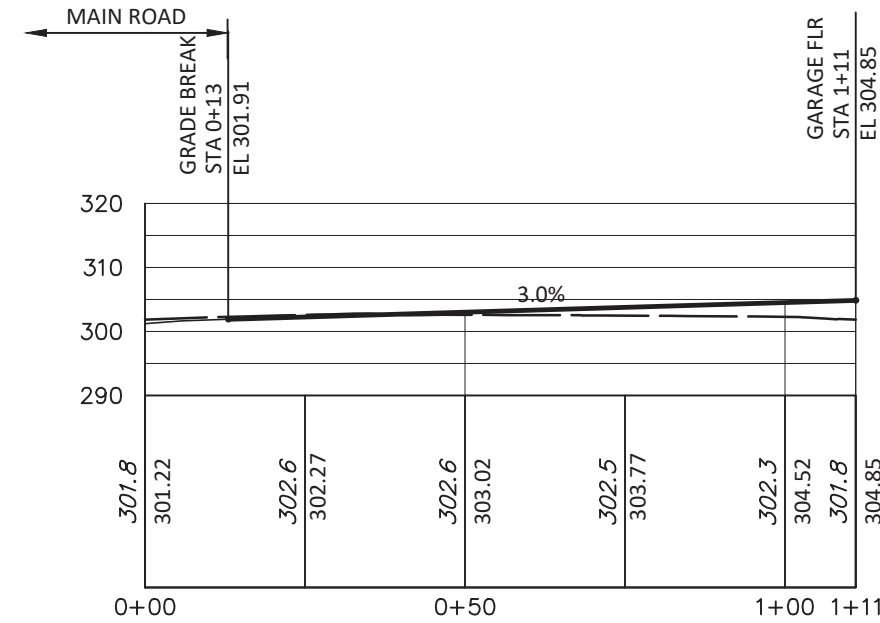

LOT 10 DRIVEWAY
1" = 30'-0"

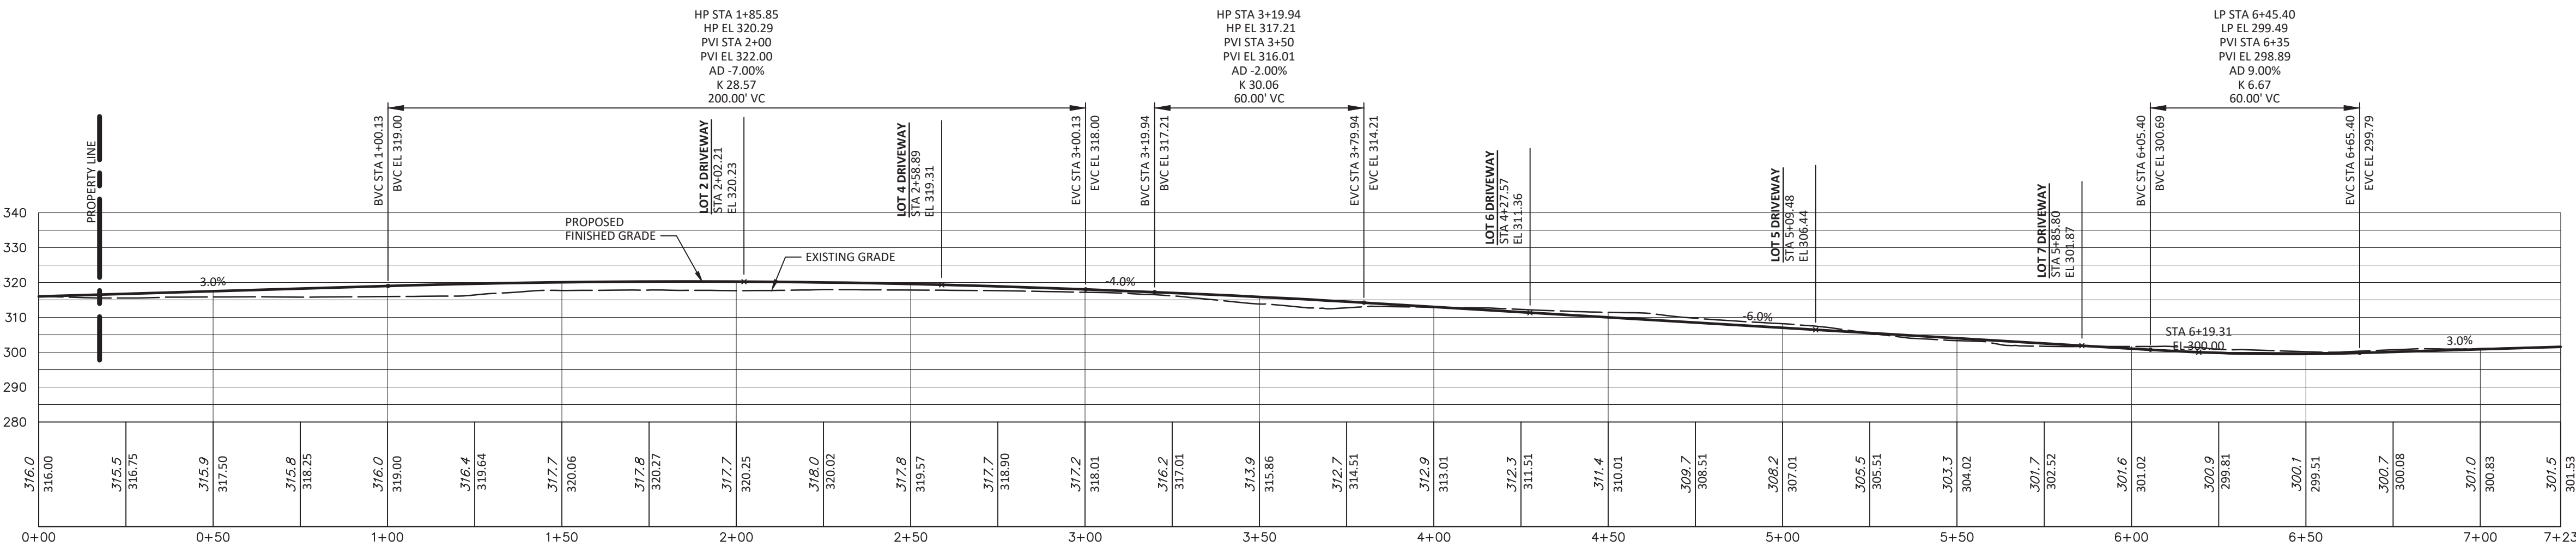

MAIN ROAD PROFILE
1" = 30'-0"



fusion engineering pc

600 north broadway suite 215, white plains ny 10603

914.358.5009

fusionengineeringpc.com

consulting & engineering design services


ALTERATIONS BY ANY PERSON IN ANY WAY, OR ANY ITEM CONTAINED ON THIS DOCUMENT, UNLESS ACTING UNDER DIRECTION OF THE LICENSED ENGINEER, WHOSE PROFESSIONAL SEAL IS AFFIXED HERETO, IS A VIOLATION OF TITLE VIII, ARTICLE 14, SECTION 7209.2 OF THE NEW YORK STATE EDUCATION LAW.

REV	DATE	DESCRIPTION
1	8.24.20	REVISED PER 8.19.20 CHURCH MEMO


DRIVEWAY AND ROAD PROFILES
RINALDI PROPERTY SUBDIVISION

39 STORMYTOWN ROAD
OSSINING, NEW YORK

PROJECT	LOCATION
DATE 04.19.19	SCALE 1"=30'-0"
DESIGN SP	DRAWN JYP
SHEET NO.	11

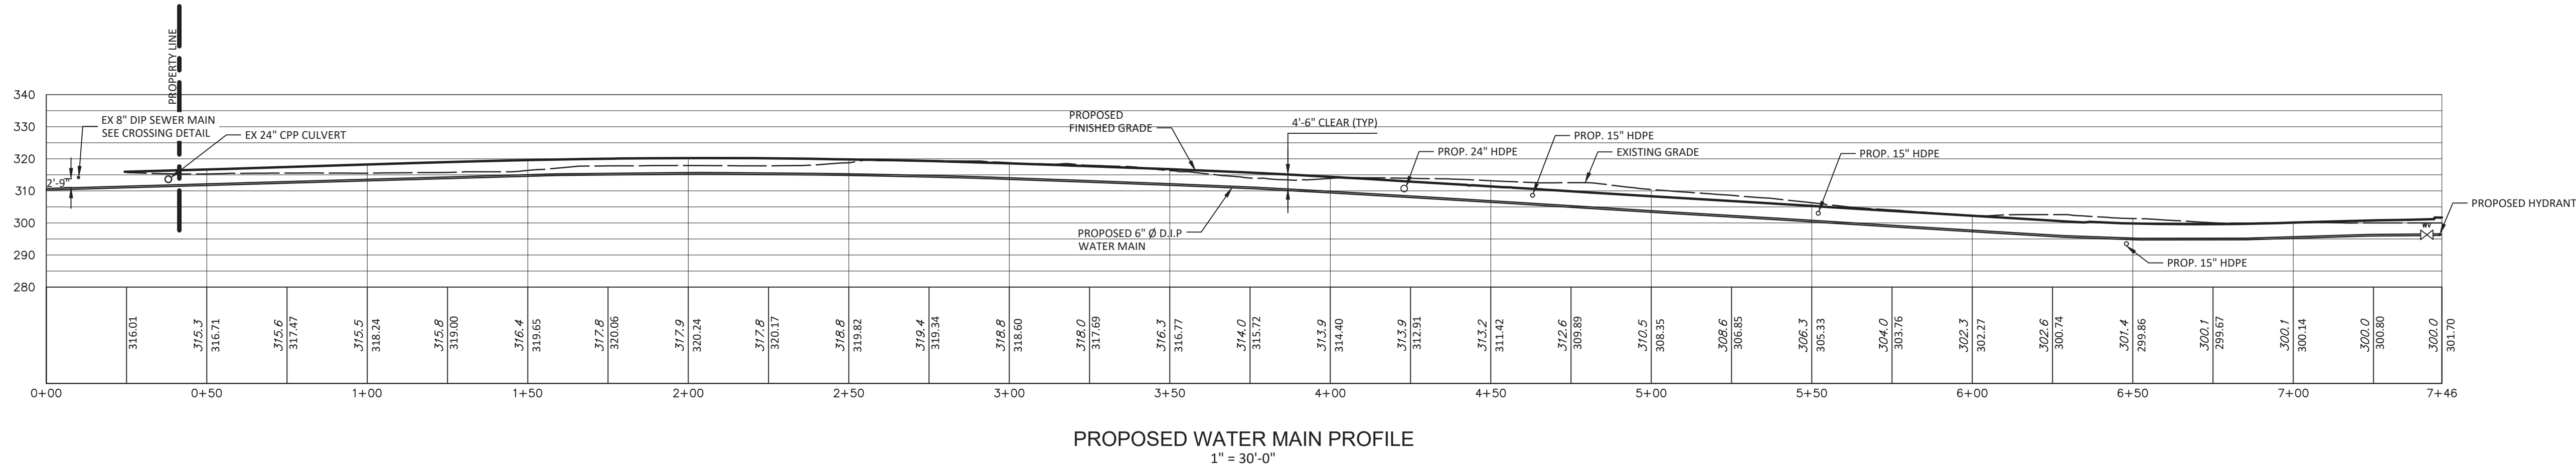

PROPOSED WATER MAIN PROFILE
1" = 30'-0"

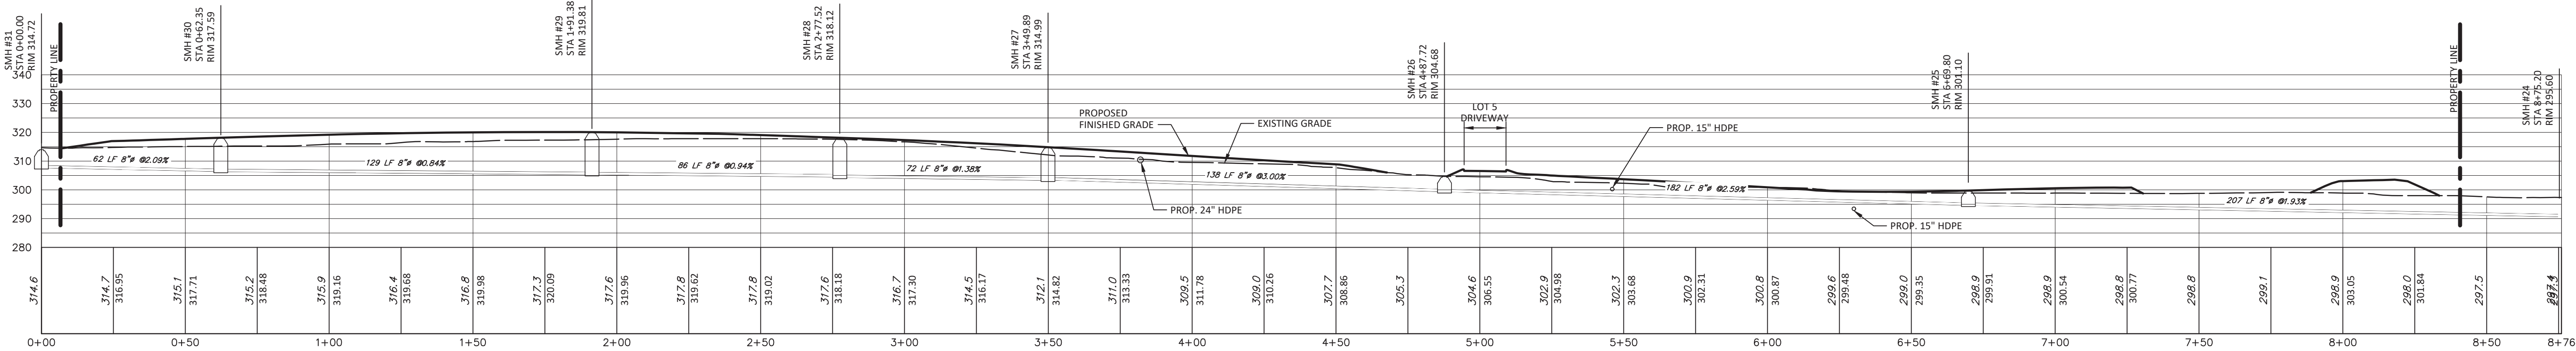

EXISTING SEWER PROFILE
1" = 30'-0"



fusion engineering pc

600 north broadway suite 215, white plains ny 10603 914.358.5009

fusionengineeringpc.com

consulting & engineering design services




ALTERATIONS BY ANY PERSON IN ANY WAY, OR ANY ITEM CONTAINED ON THIS DOCUMENT, UNLESS ACTING UNDER DIRECTION OF THE LICENSED ENGINEER WHOSE PROFESSIONAL SEAL IS AFFIXED HERETO, IS A VIOLATION OF TITLE VIII, ARTICLE 14, SECTION 7209.2 OF THE NEW YORK STATE EDUCATION LAW.

REV	DATE	DESCRIPTION
1	8.24.20	REVISED PER 8.19.20 CHANGE MEMO


PROJECT
WATER MAIN AND SEWER PROFILES
RINALDI PROPERTY SUBDIVISION

LOCATION
39 STORMYTOWN ROAD
OSSINING, NEW YORK

DATE 04.19.19	SCALE 1"=30'-0"
DESIGN SP	DRAWN JYP
SHEET NO. S OF 12	

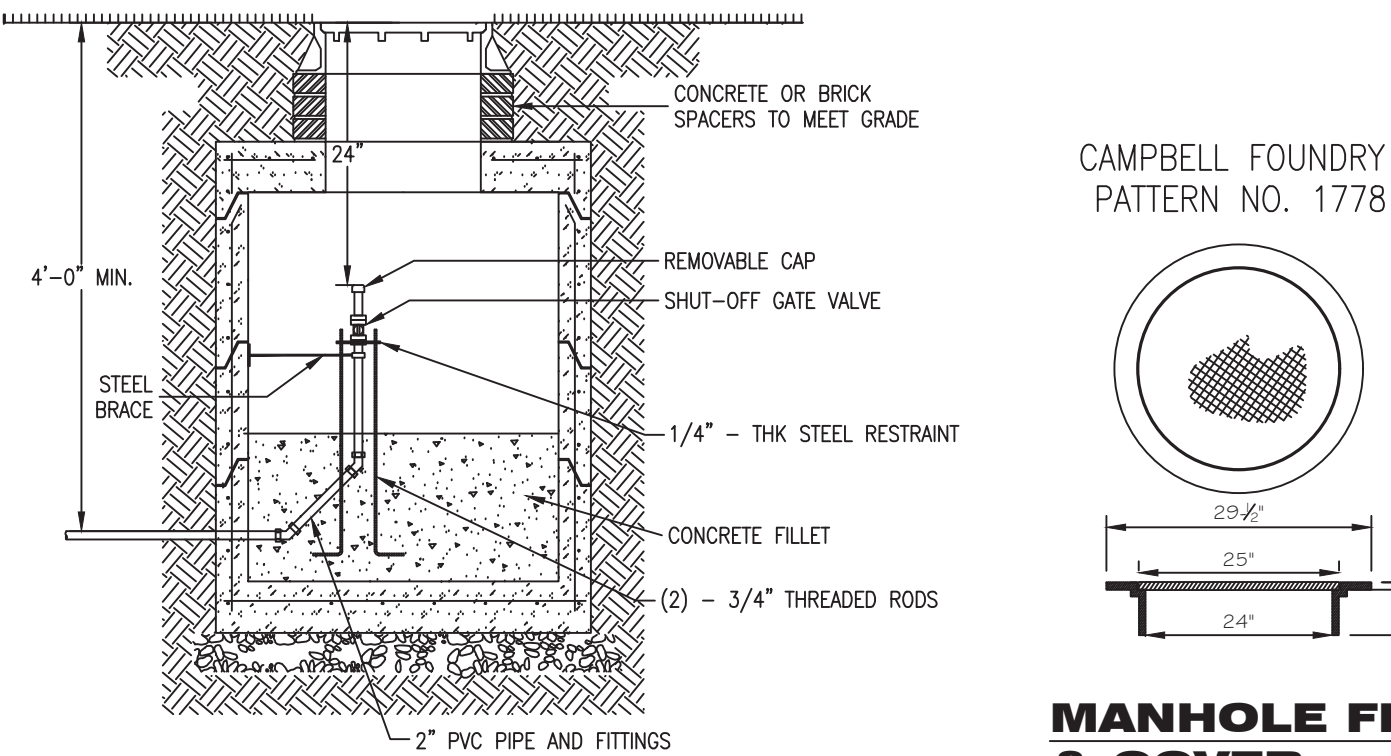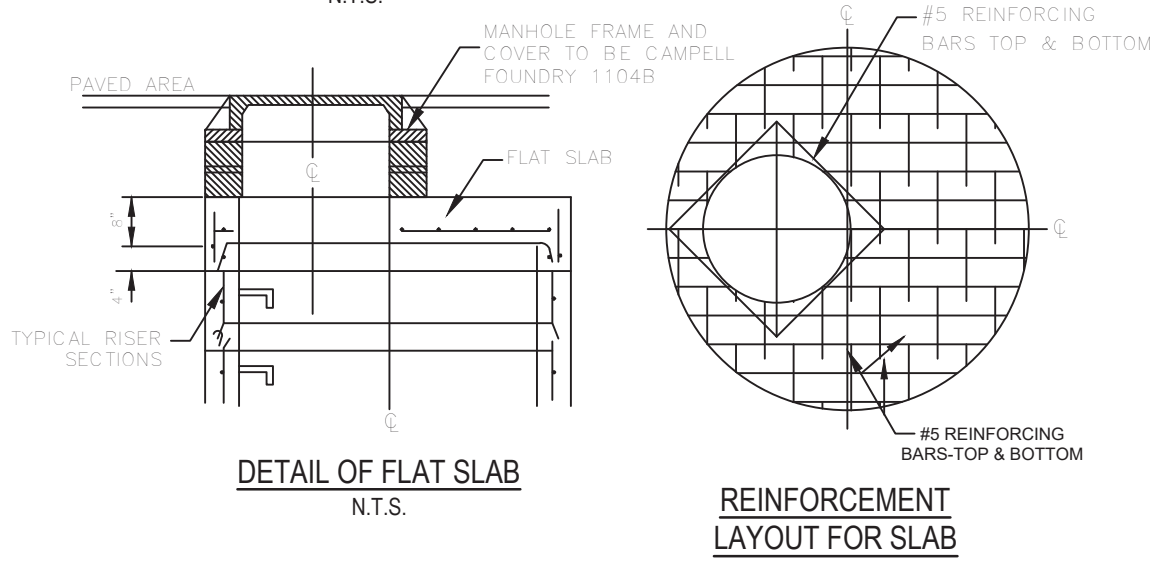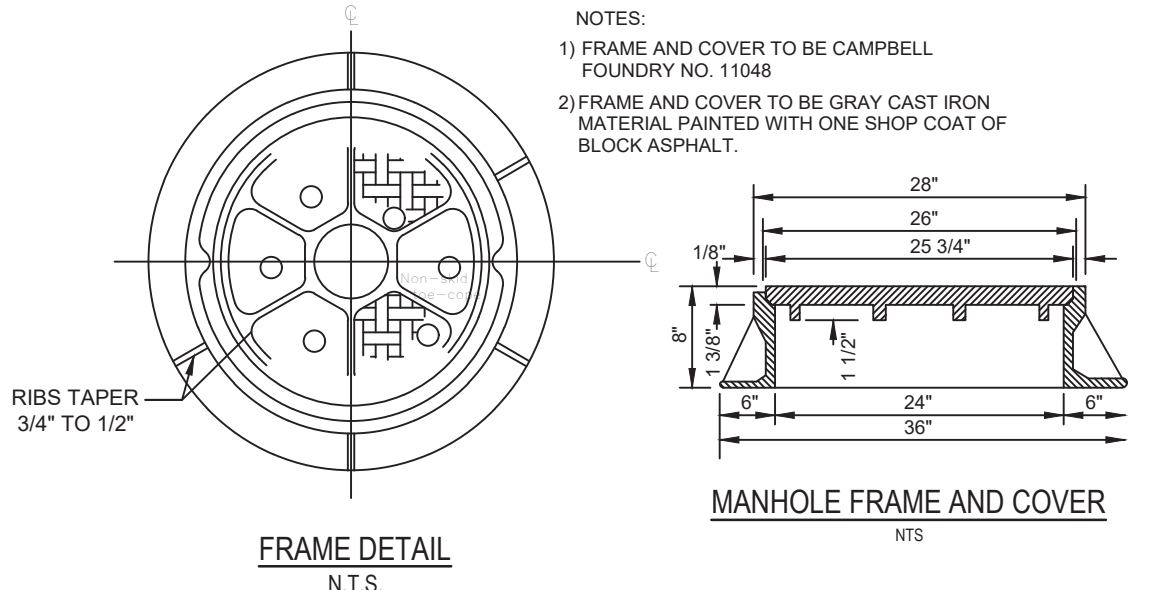



TERMINAL FLUSHING MANHOLE NTS

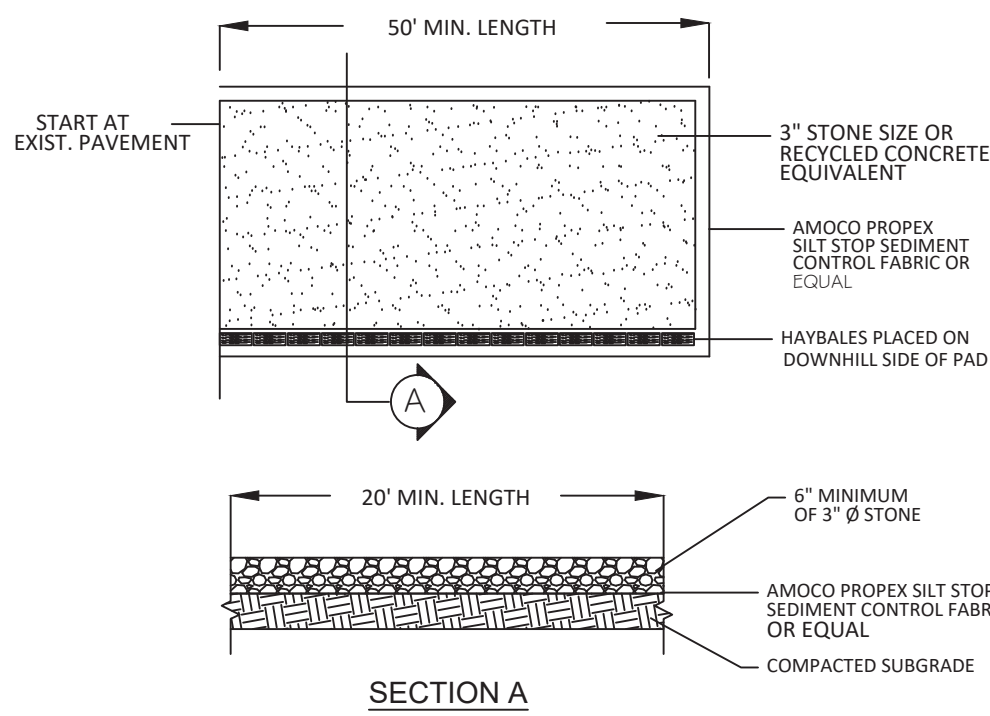

INSTALLATION NOTES:


1. STONE SIZE: USE 3" STONE OR RECLAIMED OR RECYCLED CONCRETE EQUIVALENT.
2. LENGTH - NOT LESS THAN 50 FEET
3. THICKNESS - NOT LESS THAN SIX (6) INCHES
4. 20 FOOT MINIMUM, BUT NOT LESS THAN THE FULL WIDTH AT POINTS WITHIN THE INGRESS OR
EGRESS OCCUR.
5. FILTER CLOTH - WILL BE PLACED OVER THE ENTIRE AREA PRIOR TO PLACING OF STONE.
6. SURFACE WATER - ALL SURFACE WATER FLOWING OR DIVERTED TOWARD CONSTRUCTION ENTRANCES
SHALL BE PIPED ACROSS THE ENTRANCE. IF PIPING IS IMPRACTICAL, A MOUNTABLE BERM WITH A
5:1 SLOPE WILL BE PERMITTED.
7. MAINTENANCE - THE ENTRANCE SHALL BE MAINTAINED IN A CONDITION WHICH WILL PREVENT
TRACKING OR FLOWING OF SEDIMENT ONTO PUBLIC RIGHT OF WAY. THIS MAY REQUIRE PERIODIC
TOP DRESSING WITH ADDITIONAL STONE AS CONDITIONS DEMAND AND REPAIR AND/OR CLEAN OUT
OF ANY MEASURES USED TO TRAP SEDIMENT. ALL SEDIMENT SPILLED, DROPPED, WASHED OR
TRACKED ONTO PUBLIC RIGHT OF WAY MUST BE REMOVED IMMEDIATELY.
8. WASHING - WHEELS SHALL BE CLEANED TO REMOVE SEDIMENT PRIOR TO ENTRANCE ONTO PUBLIC
RIGHT OF WAY. WHEN WASHING IS REQUIRED, IT SHALL BE DONE ON AN AREA STABILIZED WITH
STONE AND WHICH DRAINS INTO AN APPROVED SEDIMENT TRAPPING DEVICE.
9. PERIODIC INSPECTION AND NEEDED MAINTENANCE SHALL BE PROVIDED AFTER EACH RAIN.

ANTI-TRACKING DEVICE OR STABILIZED CONSTRUCTION ENTRANCE NTS

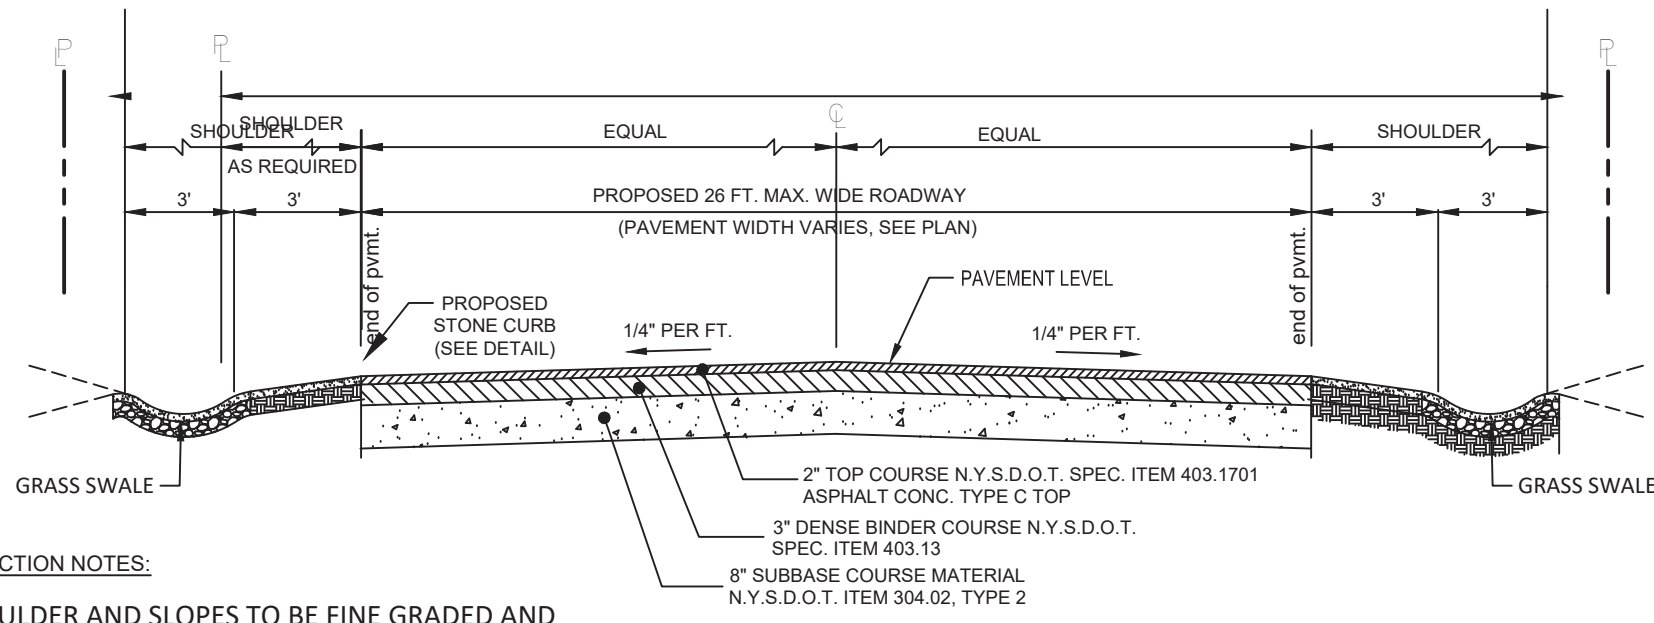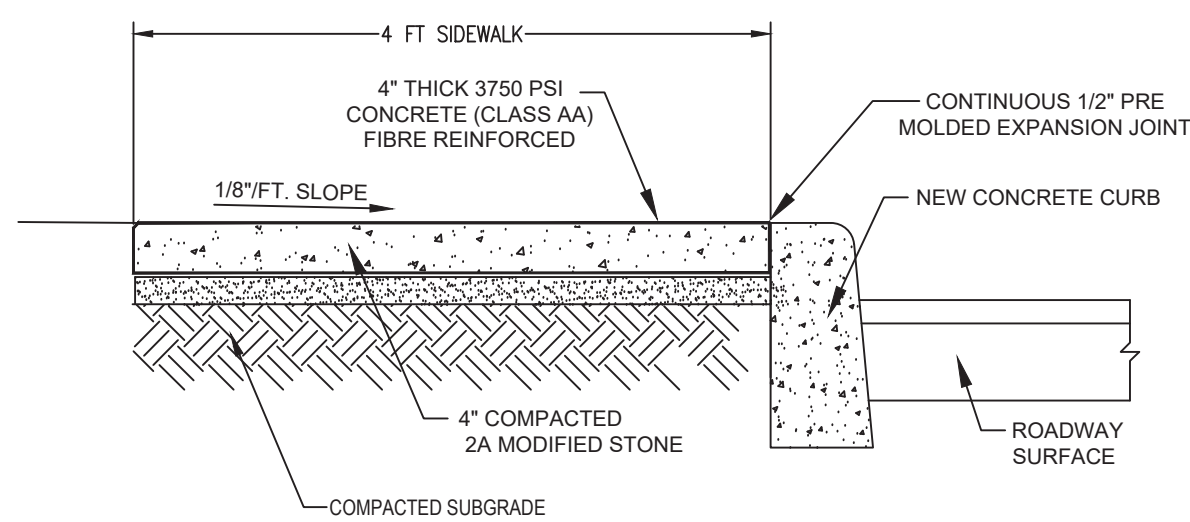


1. ALL SHOULDER AND SLOPES TO BE FINE GRADED AND
SEEDED WITH APPROVED GRASS AT THE RATE OF 1/2 LB
PER 100 SQ. FT. AFTER 4" OF TOPSOIL HAS BEEN PLACED.
2. SHOULD ROCK BE ENCOUNTERED IN THE ROAD BED IT
MUST BE REMOVED TO THE DEPTH OF THE FINISHED
SUBGRADE.
3. INSTALL UNDERGROUND UTILITIES

TYPICAL ROAD SECTION NTS

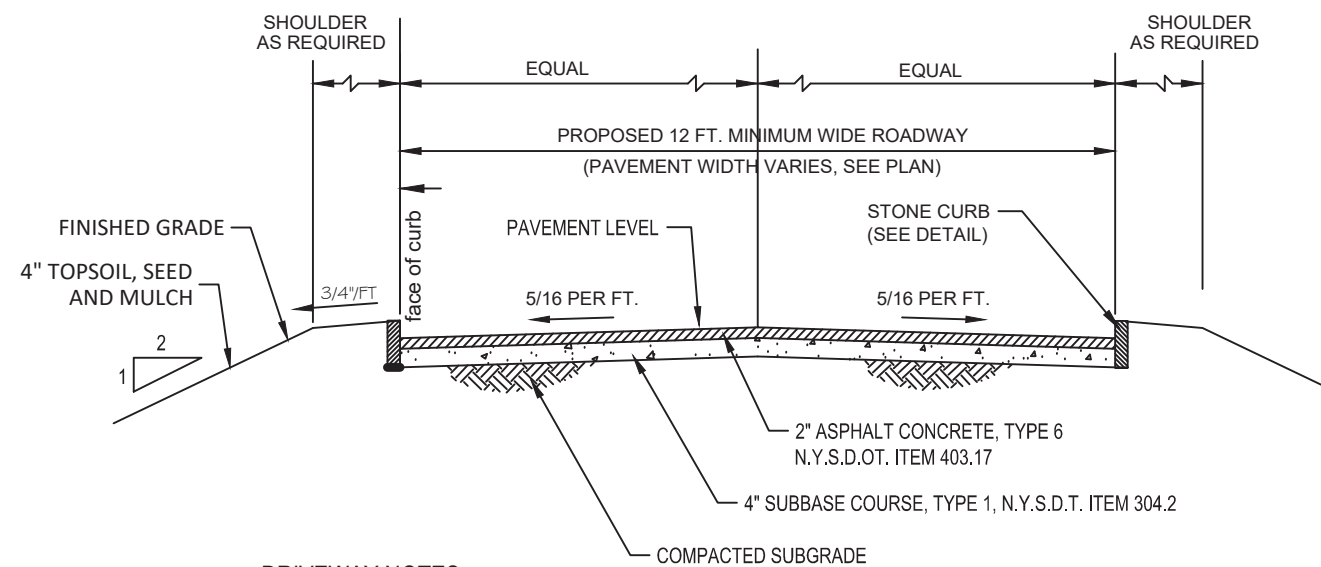

- DRIVEWAY NOTES:
- IF ANY DRIVEWAY GRADE EXCEEDS 10%, THAN OFF STREET PARKING AT THE BASE OF ANY
DRIVEWAY ENTRANCE MAY BE REQUIRED TO FACILITATE PARKING IN INCLEMENT WEATHER.
 - NO DRIVEWAY SHALL BE PERMITTED WITH ANY PORTION IN EXCESS OF 14% GRADE.

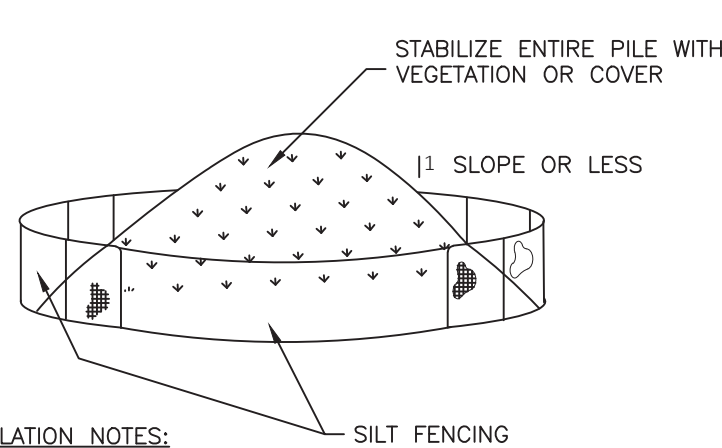


INSTALLATION NOTES:

1. AREA CHOSEN FOR STOCKPILING OPERATIONS SHALL BE DRY & STABLE
2. MAXIMUM SLOPE OF STOCKPILE SHALL BE 1:2
3. UPON COMPLETION OF SOIL STOCKPILING EACH PILE SHALL BE
SURROUNDED BY SILT FENCING, THEN STABILIZED WITH VEGETATION OR
COVERED.
4. SEE SPECIFICATIONS (EROSION CONTROL) FOR INSTALL OF SILT FENCE]
5. IF THE STOCKPILE IS TO REMAIN FOR MORE THAN 14 DAYS, IT SHALL BE
STABILIZED WITH BURLAP MATTING OR SEEDED WITHIN 7 DAYS OF
COMPLETION TO MINIMIZE EROSION.
6. LONG-TERM SOIL STOCKPILES SHALL BE SEEDED WITH ANNUAL RYEGRASS
(Lolium perenne ssp, multiflorum or Secale cereal)





EROSION CONTROL NOTES:

1. CONTRACTOR SHALL NOTIFY TOWN BLDG. DEPT. OF START-UP DATE AT
LEAST 5 DAYS PRIOR TO START OF ANY WORK.
2. PRIOR TO THE START OF CONSTRUCTION, EROSION CONTROL DEVICES
SHALL BE IN PLACE AS SHOWN ON THESE PLANS. CONTRACTOR SHALL
NOTIFY THE TOWN FOR AN INSPECTION AT LEAST 2 DAYS PRIOR TO
COMPLETION OF THE INSTALLATION.
3. CONTRACTOR SHALL INSPECT EROSION CONTROL DEVICES AFTER EACH
RAINFALL AND THEY SHALL BE CLEANED, REPAIRED OR REPLACED AS
NECESSARY. INSPECTION SHALL BE DOCUMENTED IN WRITING AND
SUBMITTED TO THE TOWN ENGINEER.
4. ALL EROSION CONTROL MEASURES SHALL BE INSTALLED AND MAINTAINED
IN ACCORDANCE WITH NYSDC STANDARDS AND SPECIFICATIONS FOR
EROSION AND SEDIMENT CONTROL.
5. THE ENGINEER MAY, AT HIS DISCRETION, REQUIRE ADDITIONAL EROSION
CONTROL MEASURES THROUGHOUT CONSTRUCTION TO MITIGATE
UNFORESEEN EROSION AND SILTATION.
6. DISTURBED SOILS SHALL BE TEMPORARILY STABILIZED WITHIN 14 DAYS.

SILT FENCING NTS

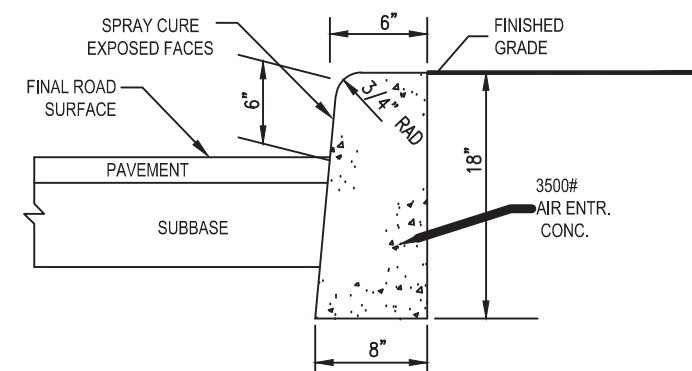




- NOTE:
1. CONCRETE SHALL BE N.Y.S.D.O.T. SPECS
CLASS "A" CONCRETE
 2. EXPANSION JOINTS EVERY 10 FT.

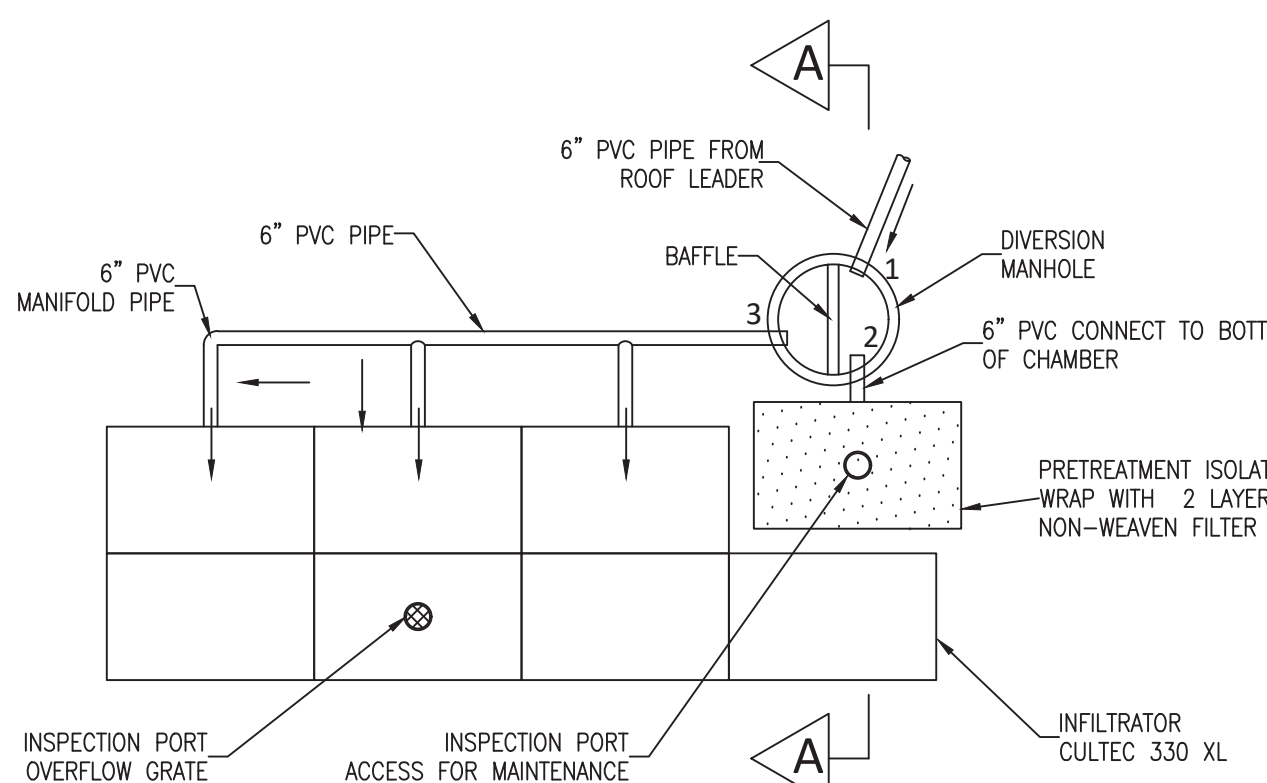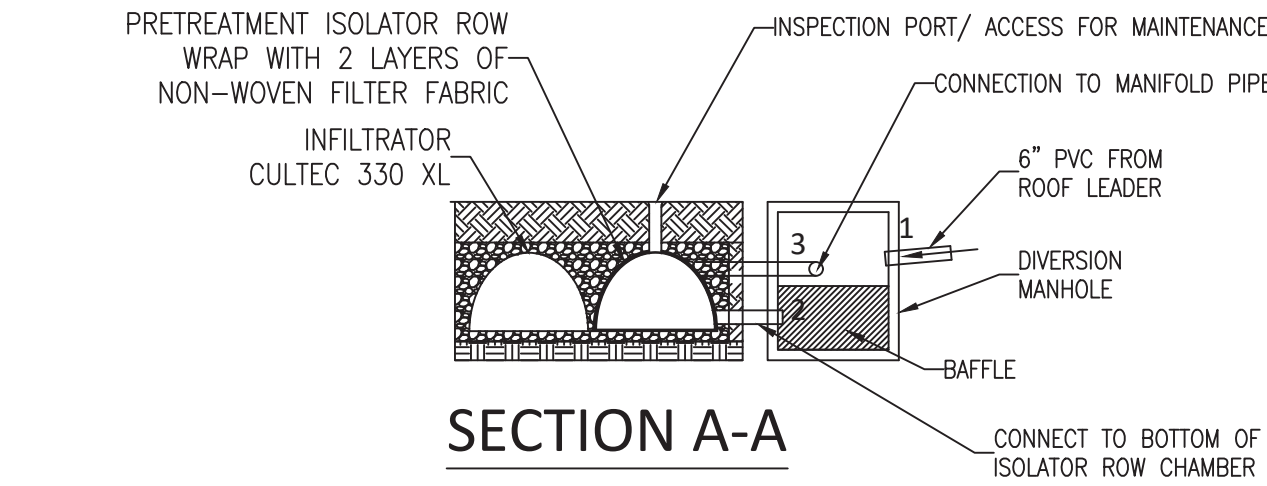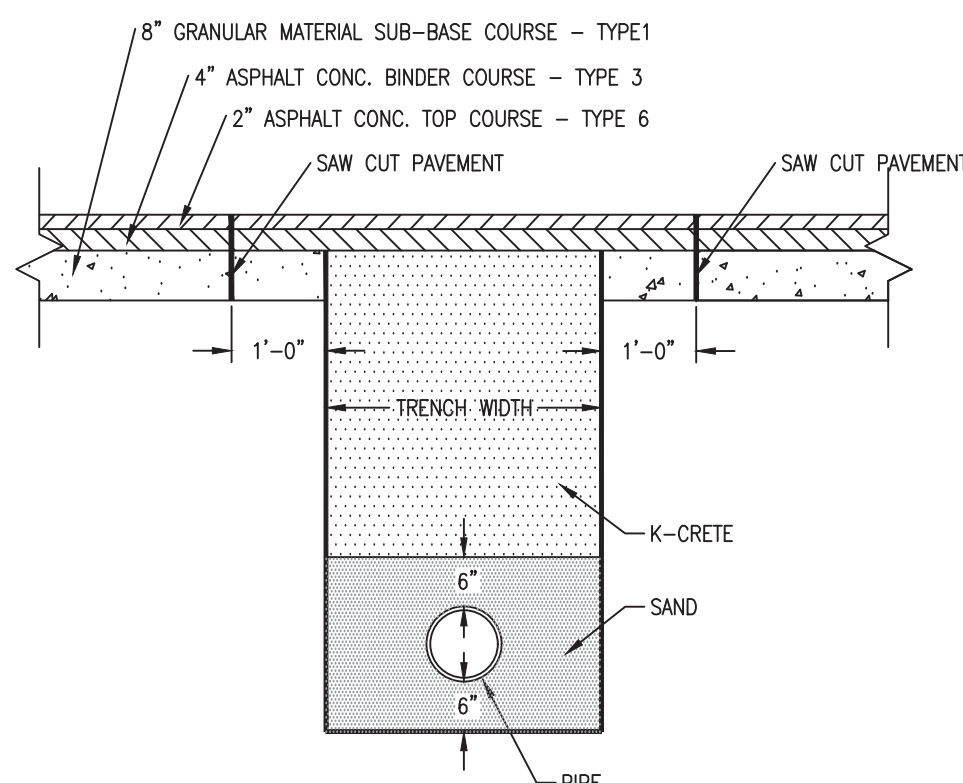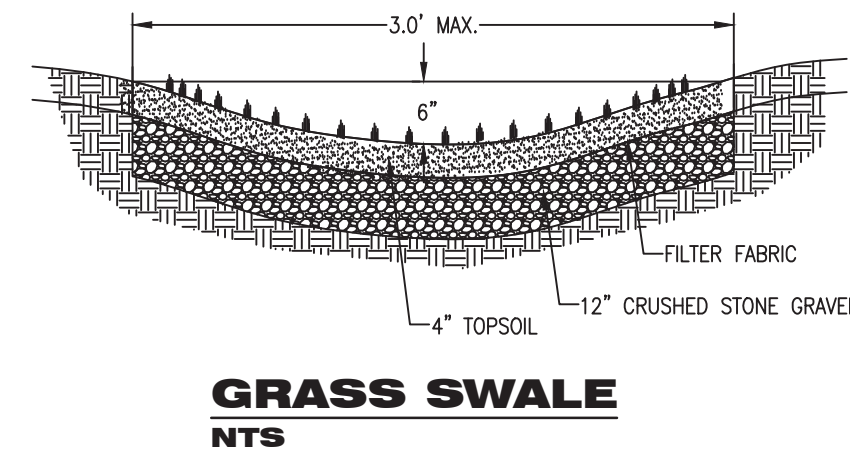

Aqua-Swirl				
Model #	Height	Chamber Depth	Chamber Outside Diameter	Base Plate Max. Outside Diameter
AS-3	104"	68"	39"	52" x 52" 18"
AS-4	104"	68"	54"	66" x 66" 18"
AS-5	104"	68"	60"	72" x 72" 24"

Bollards shall be placed around access riser(s) in
non-traffic areas to prevent inadvertent loading by
maintenance vehicles.
If traffic loading (H-20) is required or anticipated, a
concrete pad must be placed over the entire
Stormwater Treatment System. Sample details of
concrete pad available upon request.

STORMWATER PRE-TREATMENT, AQUA-SWIRL FILTER NTS

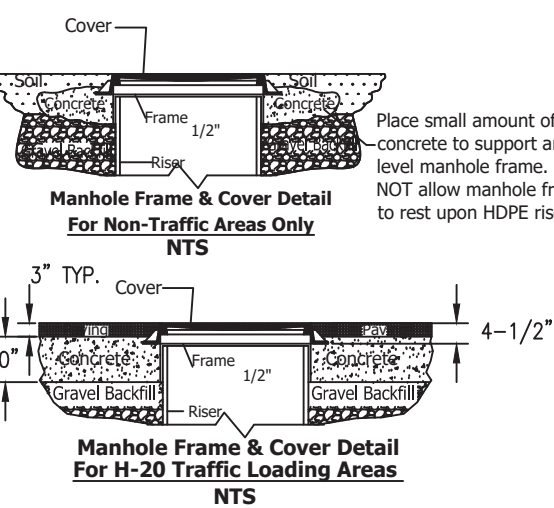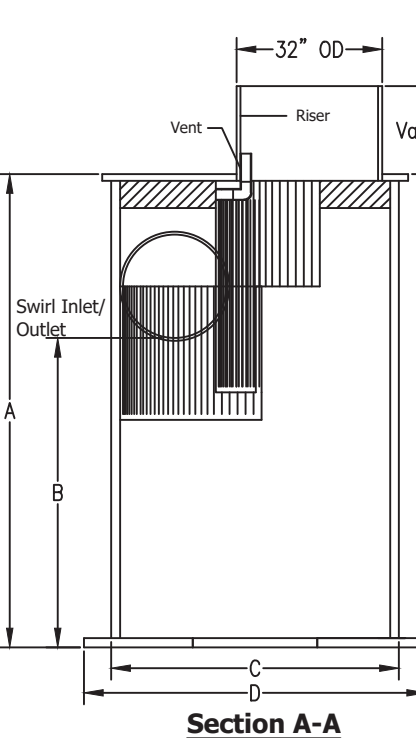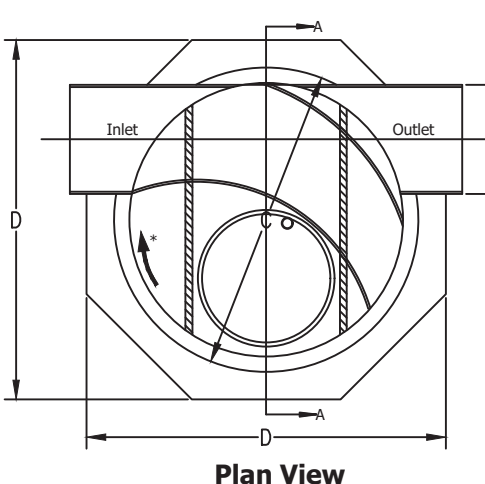

RIP-RAP LEVEL SPREADER NTS

NOTES:

1. RIP-RAP TO BE A MIN. 6"Ø
2. OVERFLOW LIP SHALL BE LEVEL TO
UNIFORMLY DISTRIBUTE DISCHARGE.
3. LEVEL SPREADER TO BE BUILT IN
ACCORDANCE WITH N.Y.S. GUIDELINES
FOR URBAN EROSION AND SEDIMENT
CONTROL.

PROPOSED AQUA-SWIRL UNITS SHOWN ON PLAN		MODEL #
AS- #1		AS-4
AS- #2		AS-4
AS- #3		AS-4
AS- #4		AS-3
AS- #5		AS-3



fusion engineering pc

600 north broadway suite 215, white plains ny 10603

914.358.5009

fusionengineeringpc.com

consulting & engineering design services

ALTERATIONS BY ANY PERSON IN ANY
WAY, OR ANY ITEM CONTAINED ON
THIS DOCUMENT, UNLESS ACTING
UNDER DIRECTION OF THE LICENSED
ENGINEER, WHOSE PROFESSIONAL
SEAL IS AFFIXED HERETO, IS A
VIOLATION OF TITLE VIII, ARTICLE 145
SECTION 7209.2 OF THE NEW YORK
STATE EDUCATION LAW.

REV	DATE	DESCRIPTION
1	8.24.20	REVISED PER 8.19.20 CHANGE MEMO

DETAILS-1
RINALDI PROPERTY SUBDIVISION

39 STORMY TOWN ROAD
OSSINING, NEW YORK

DATE	04.19.19	SCALE	AS SHOWN
DESIGN	SP	DRAWN	SP

SHEET NO. **S** OF **14**

