Feasibility Study
for the replacement / improvement of:

The Ossining Boat & Canoe Club

1 Westerly Road Ossining, New York

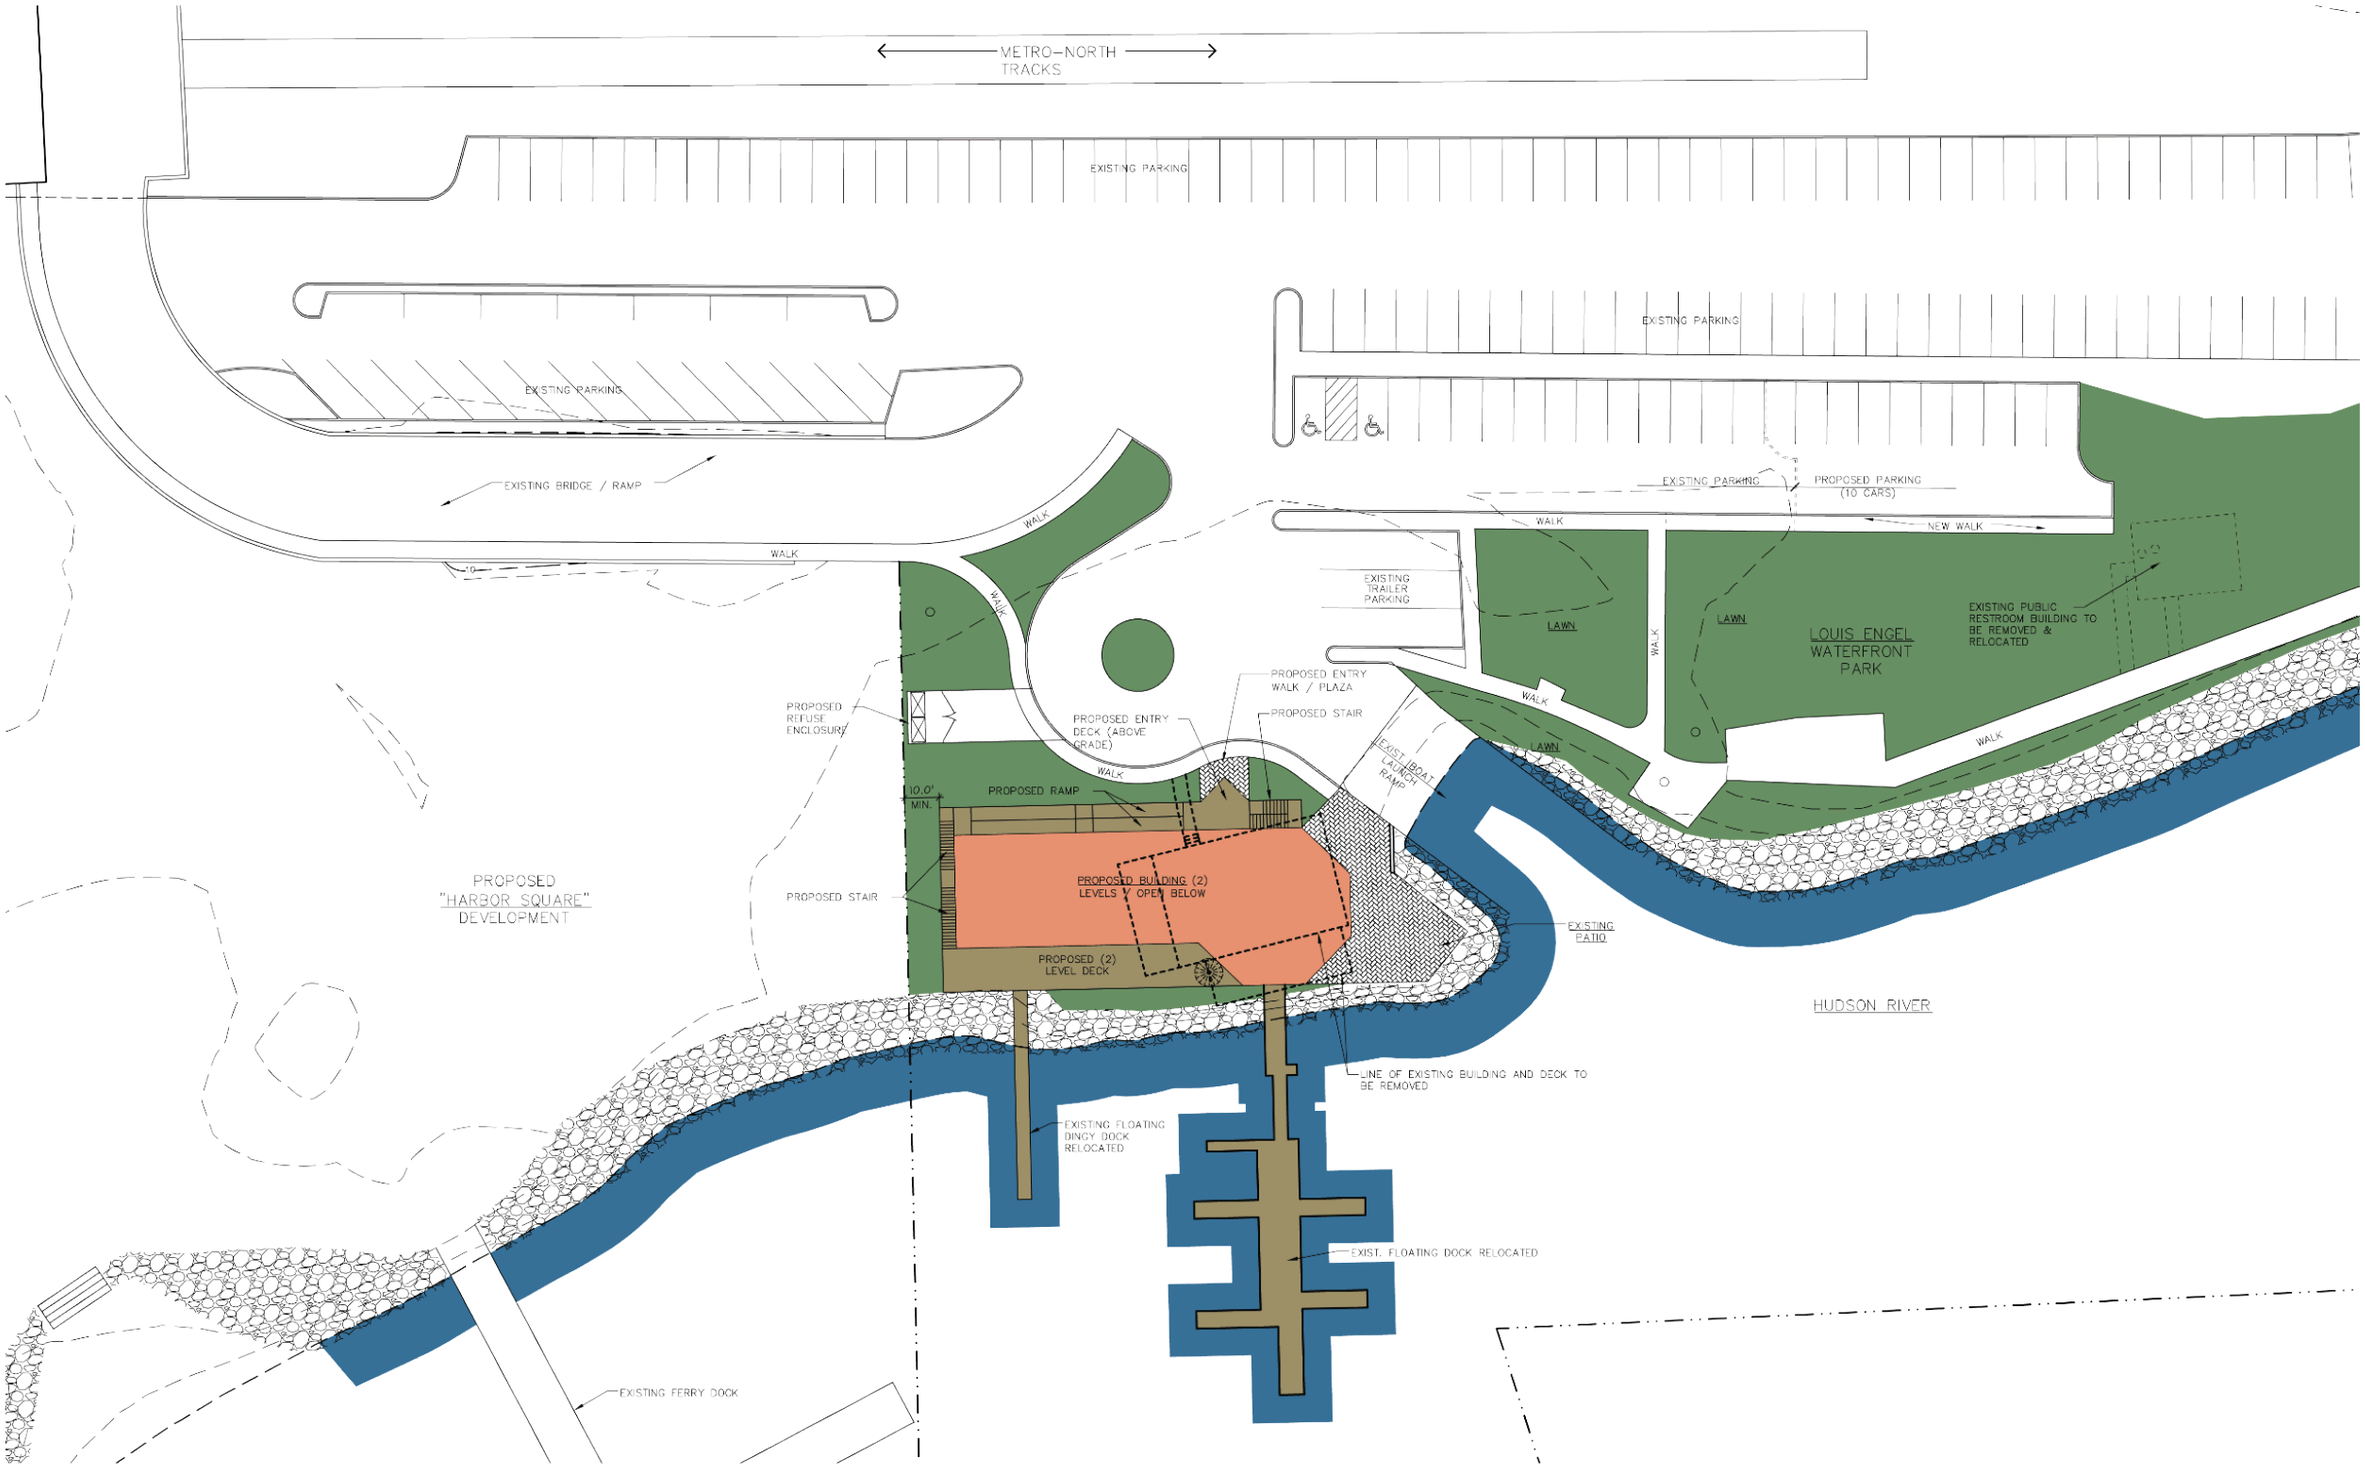

SITE PLAN

SCALE: NOT TO SCALE

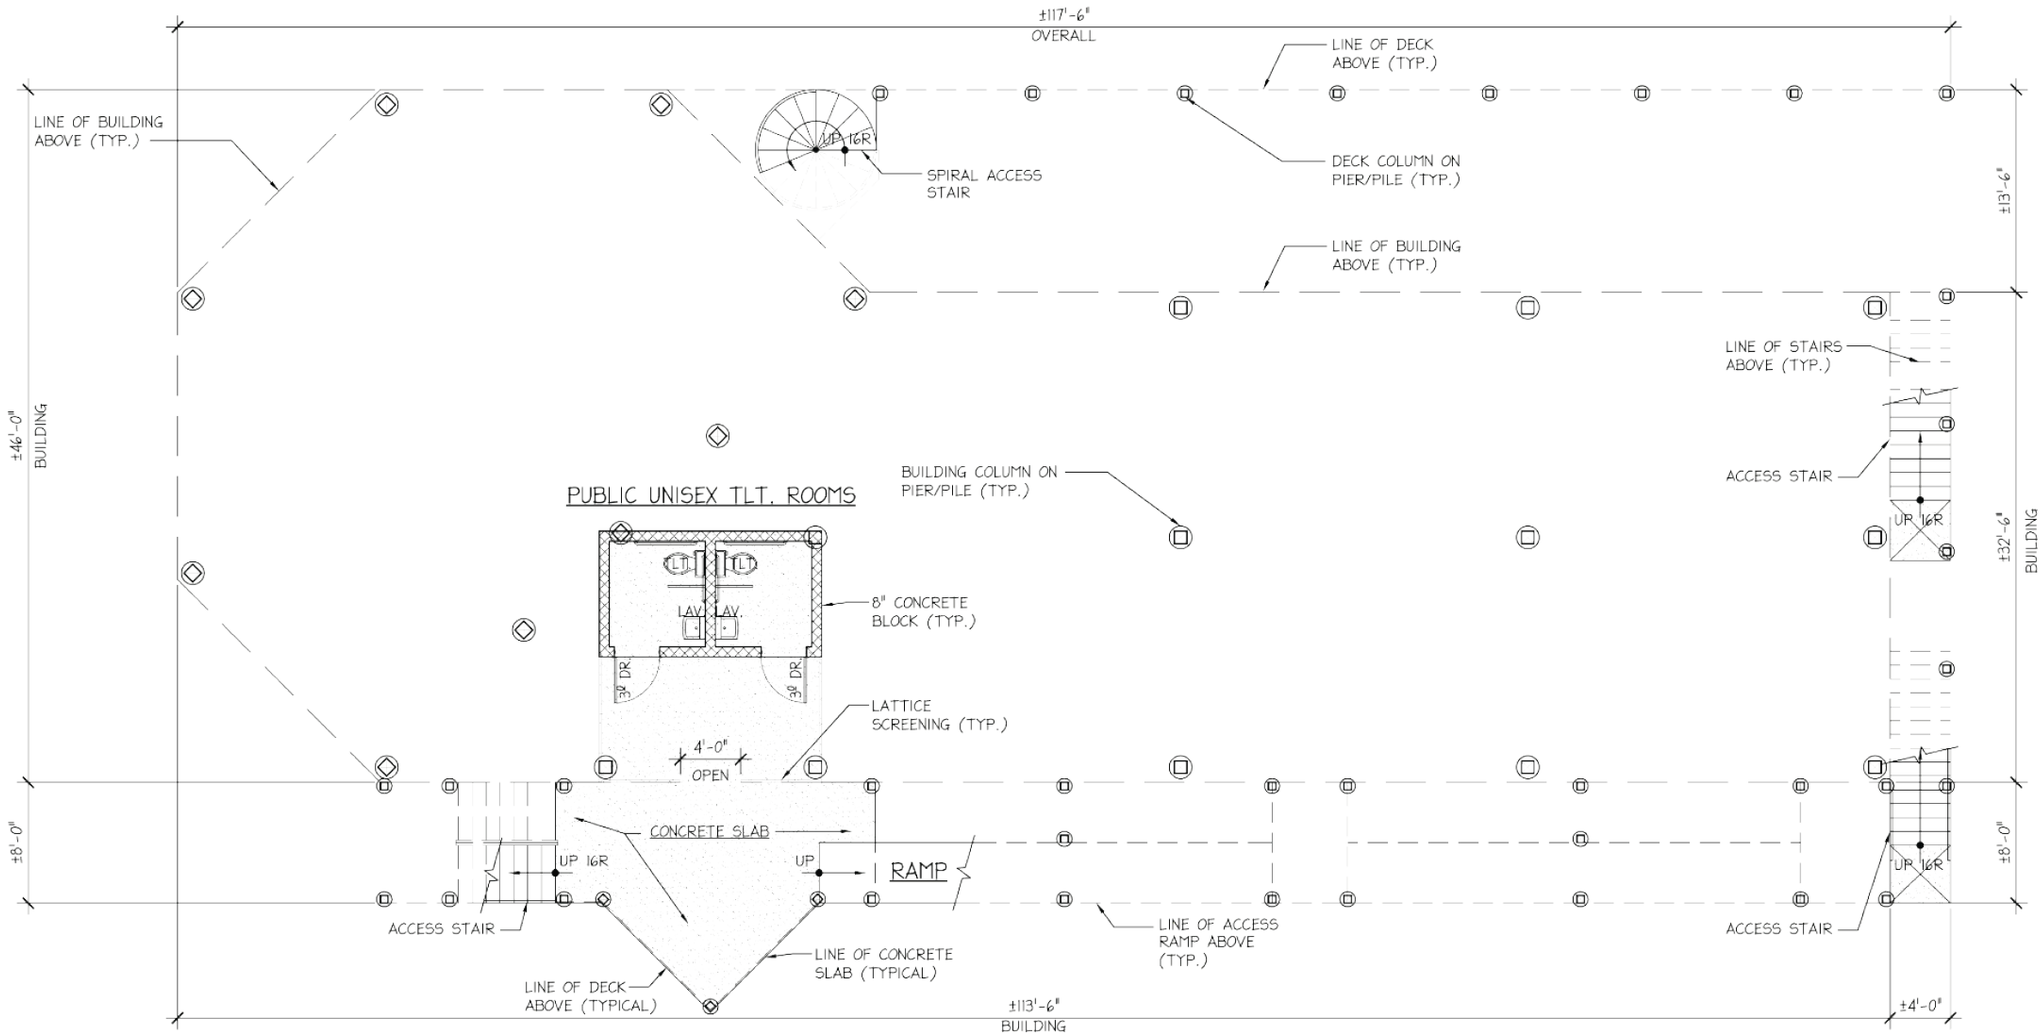

PROPOSED GRADE LEVEL PLAN

SCALE: NOT TO SCALE

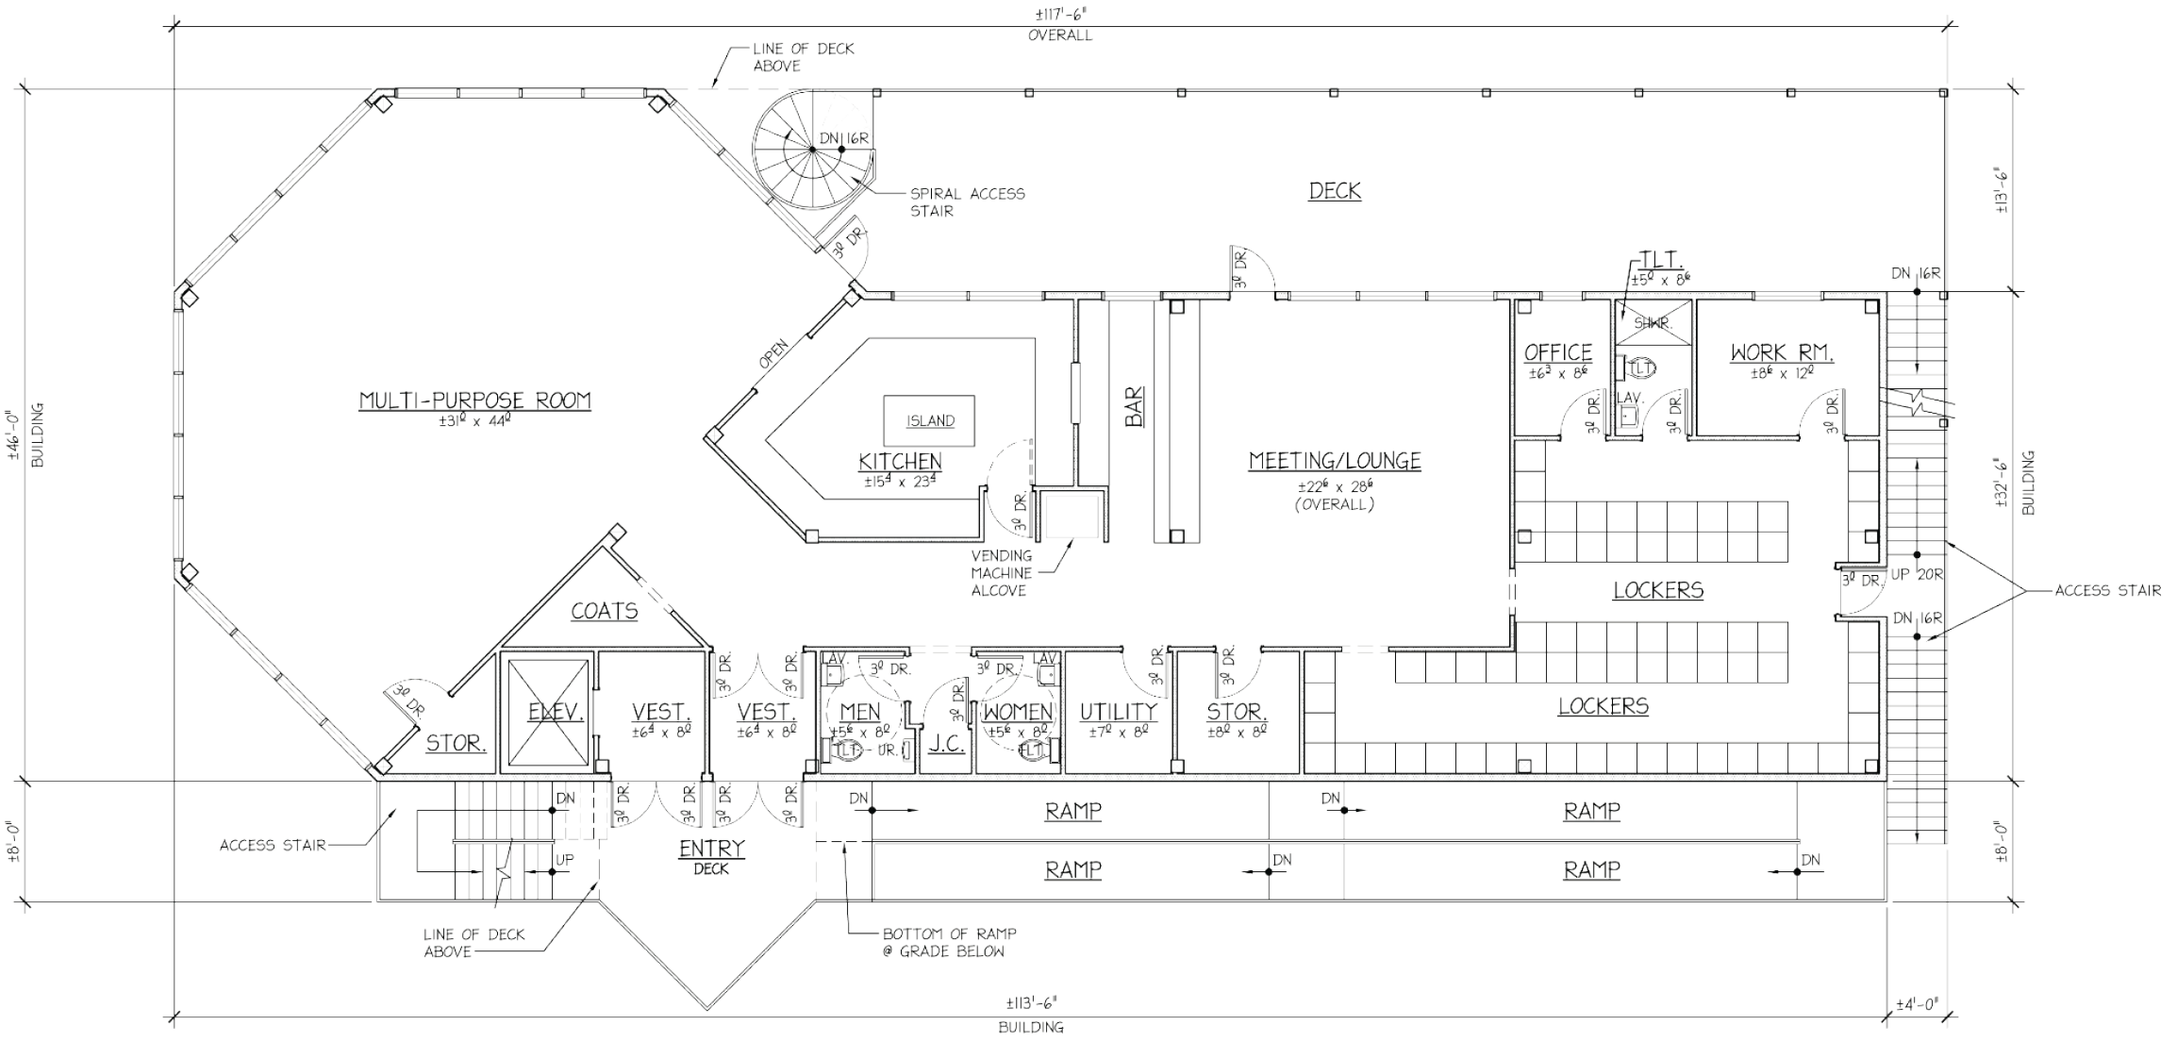

PROPOSED LOWER LEVEL PLAN (OSSINING BOAT & CANOE CLUB)

SCALE: NOT TO SCALE

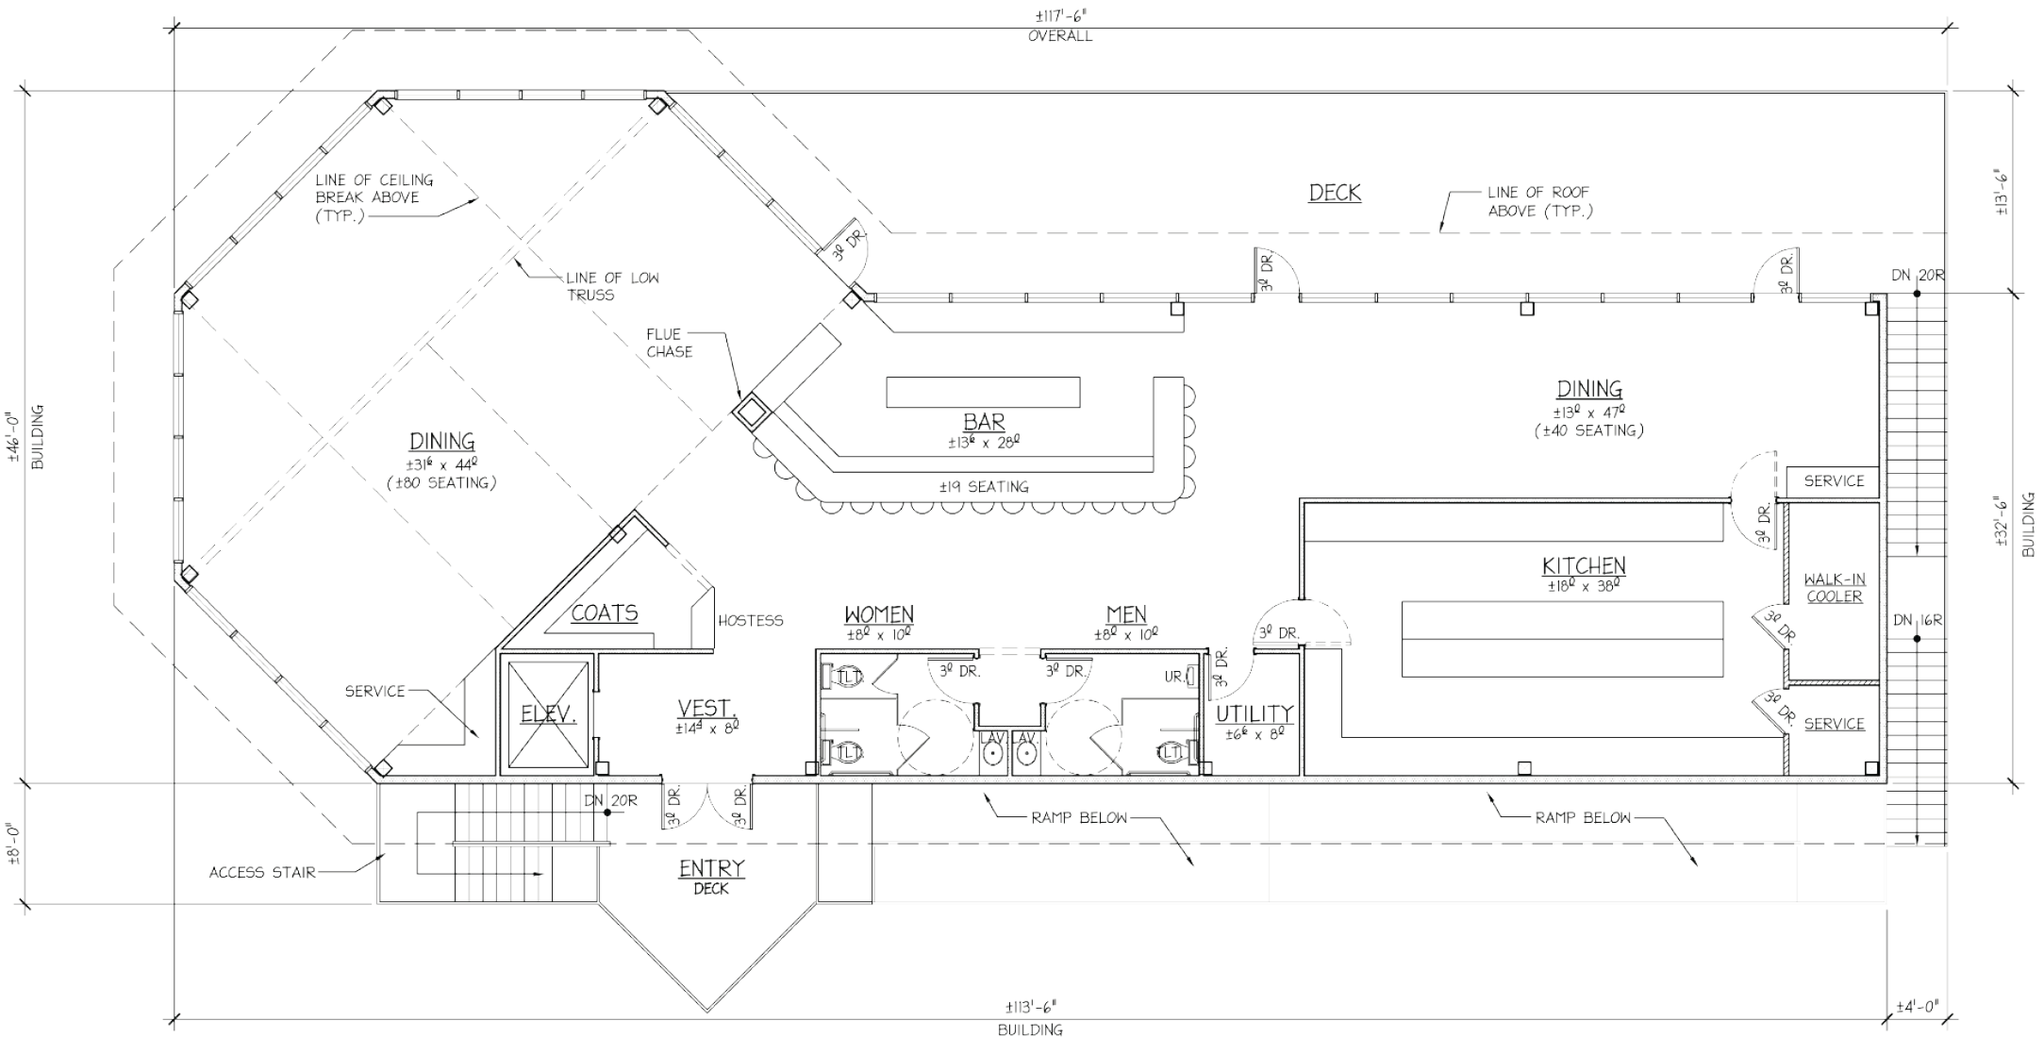

PROPOSED UPPER LEVEL PLAN (RESTAURANT)

SCALE: NOT TO SCALE

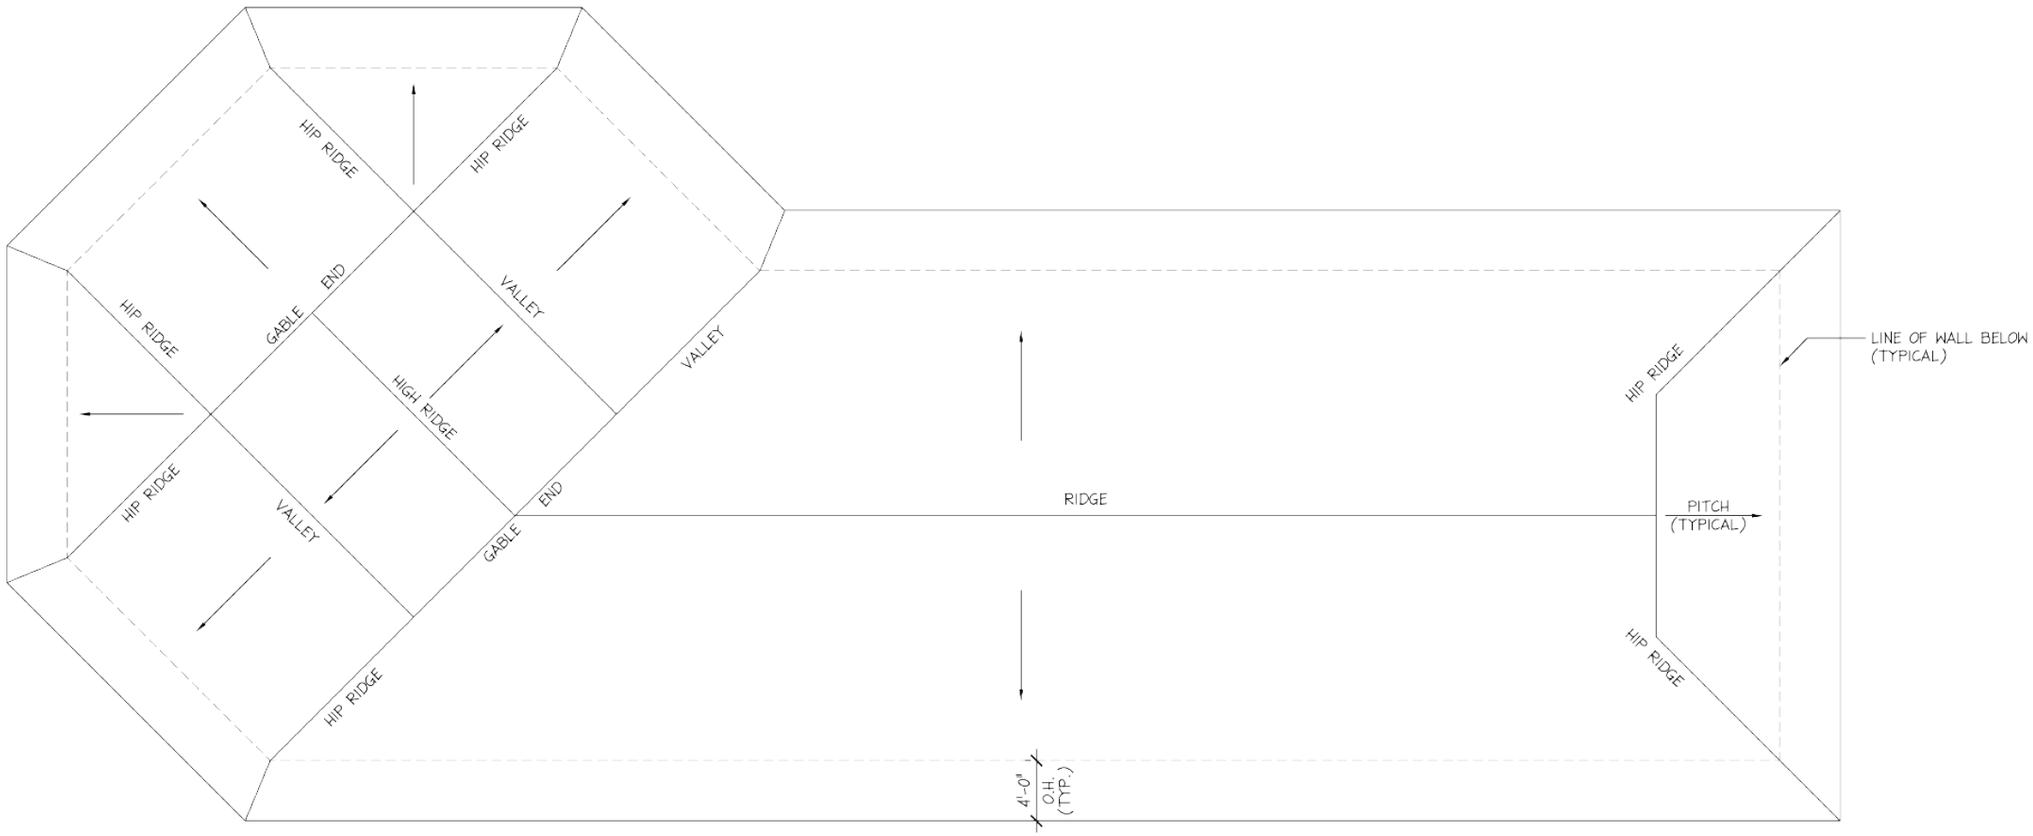

PROPOSED ROOF PLAN

SCALE: NOT TO SCALE

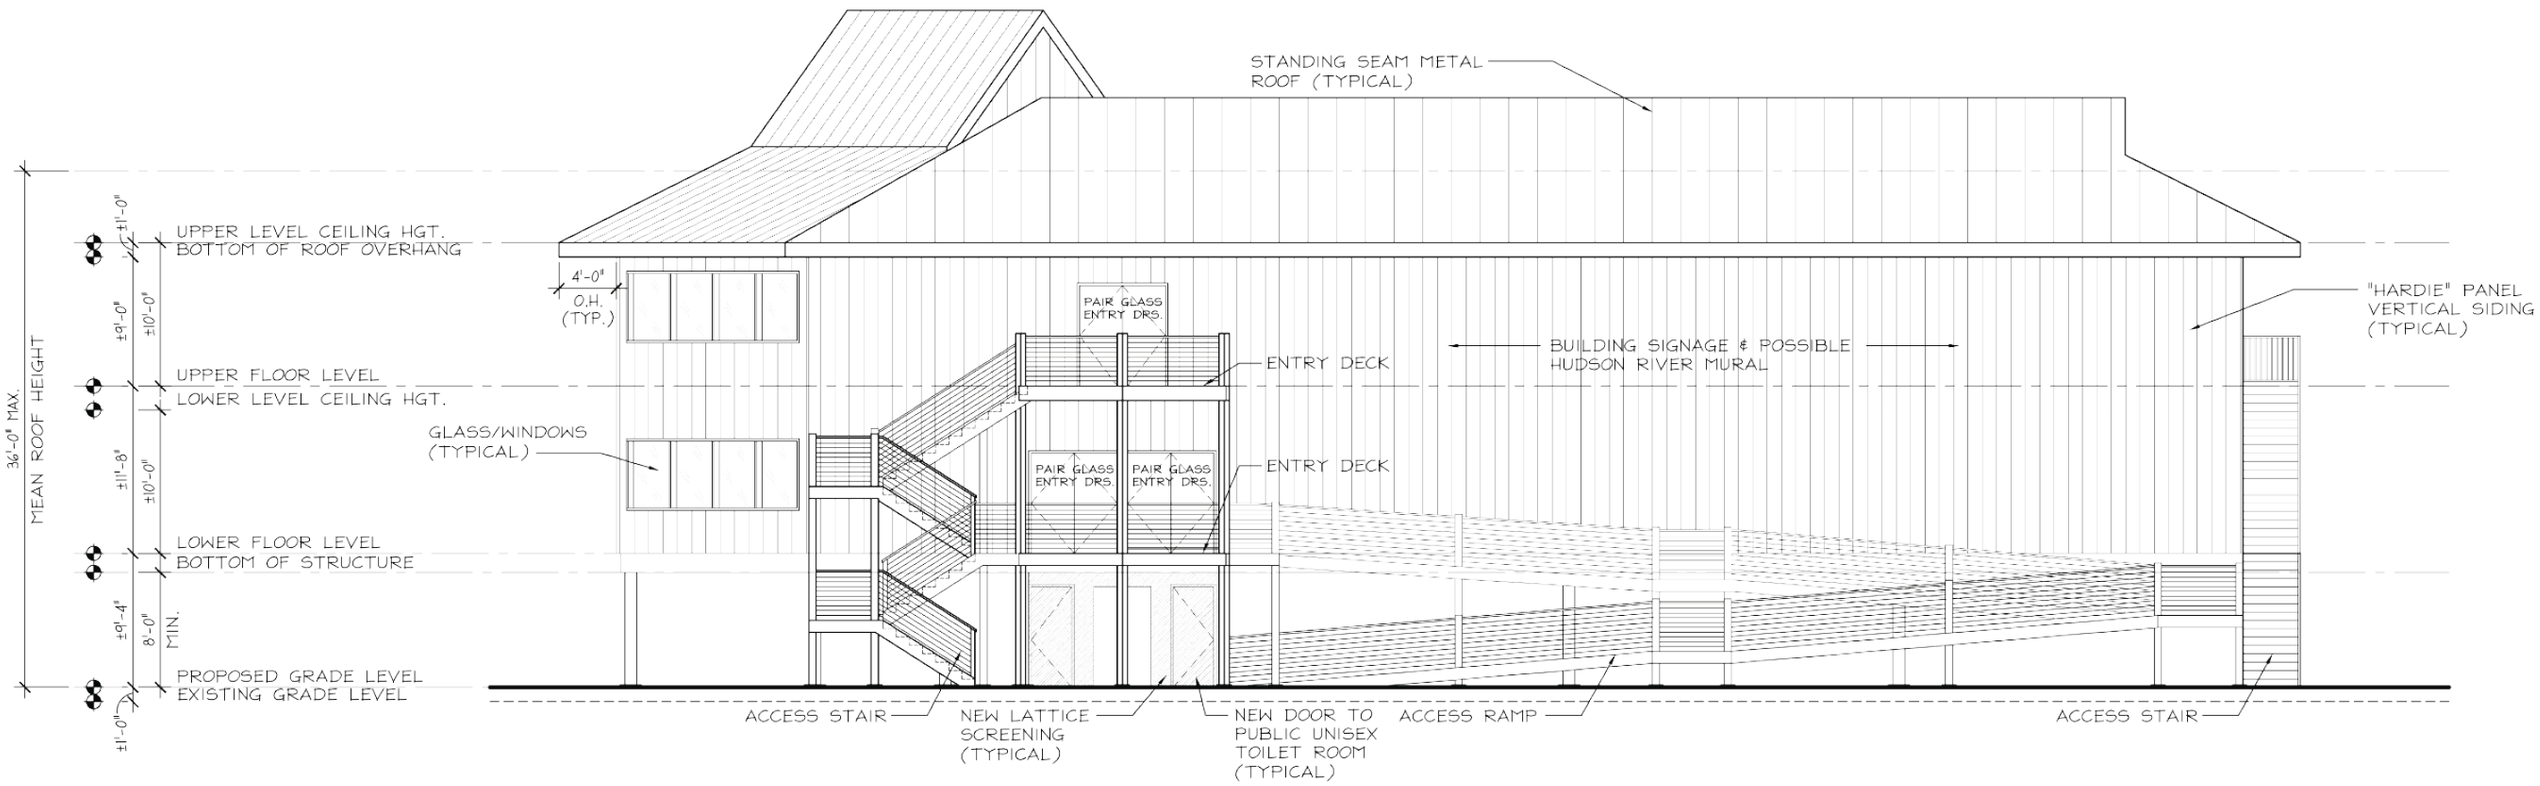

PROPOSED FRONT ELEVATION

SCALE: NOT TO SCALE

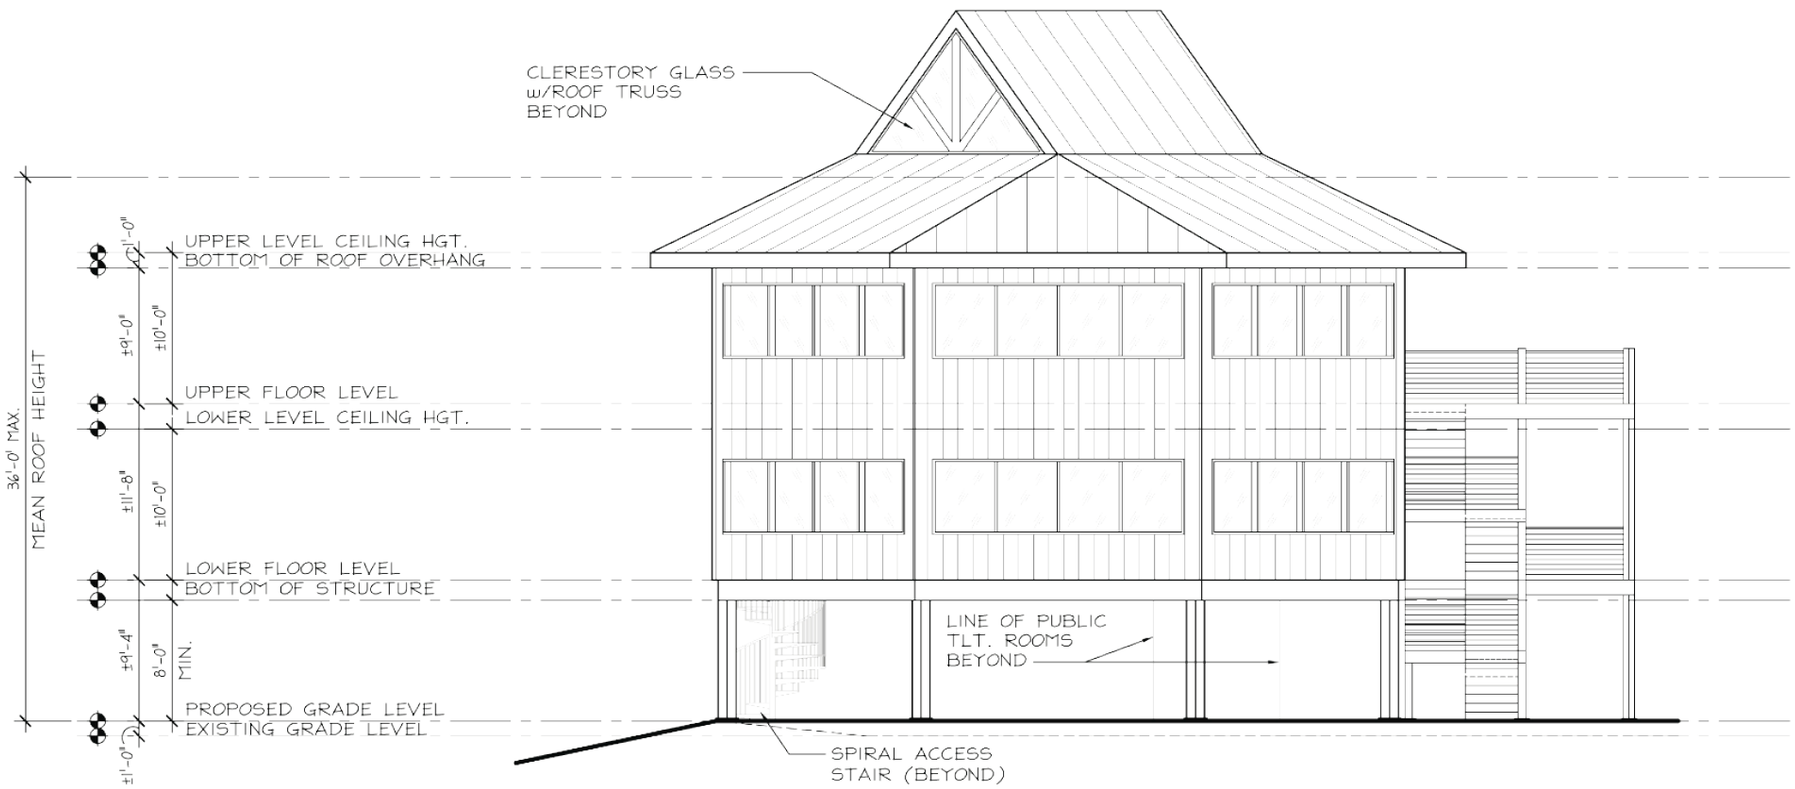

PROPOSED LEFT SIDE ELEVATION

SCALE: NOT TO SCALE

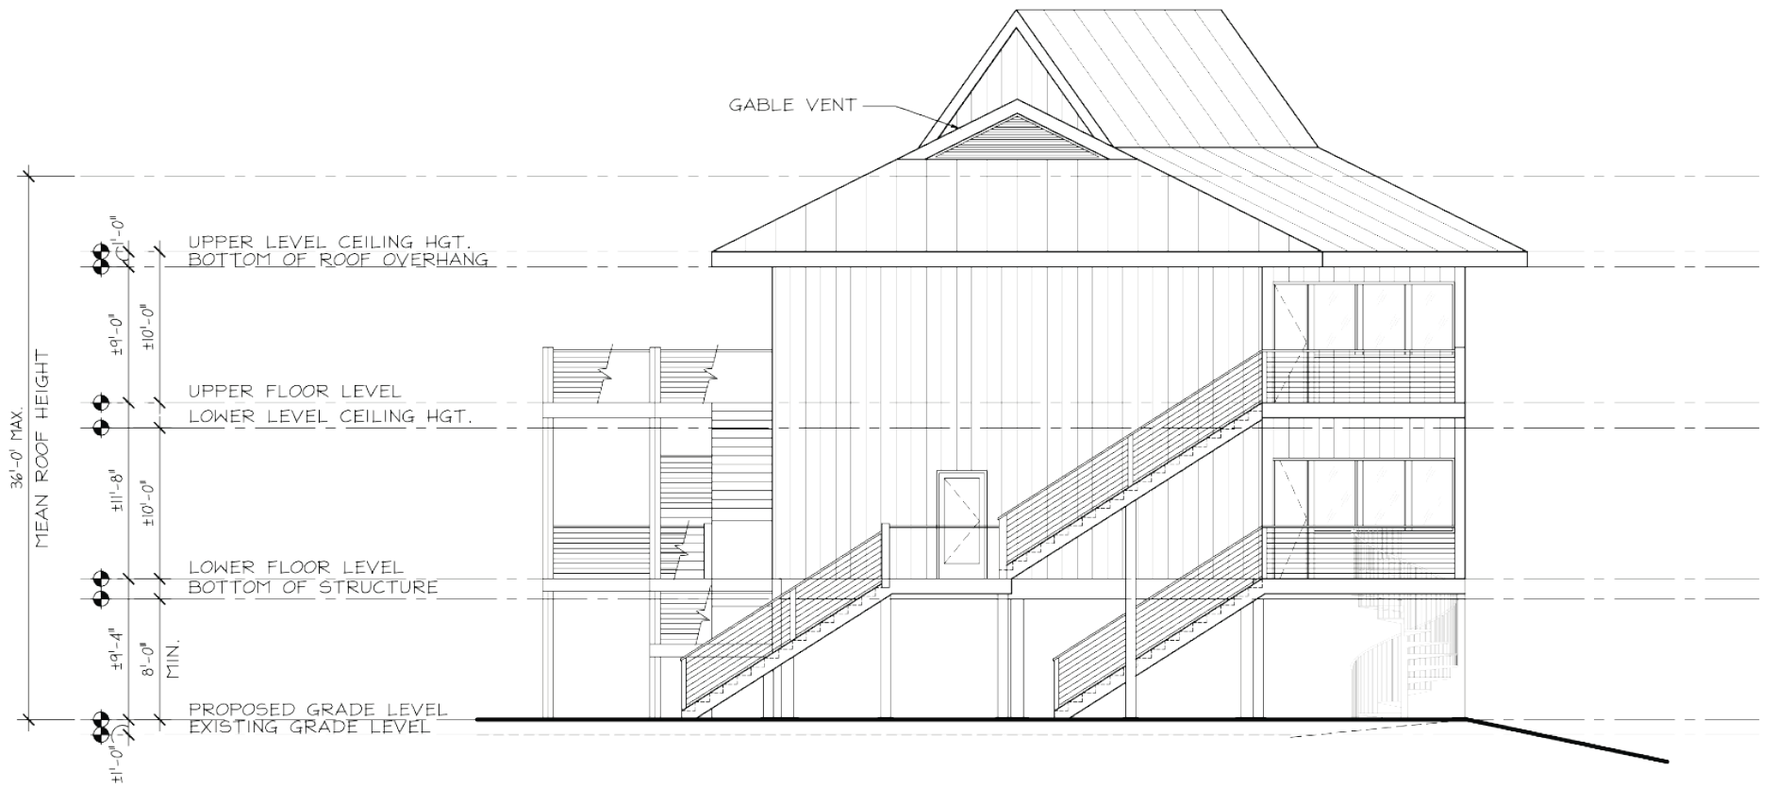

PROPOSED RIGHT SIDE ELEVATION

SCALE: NOT TO SCALE

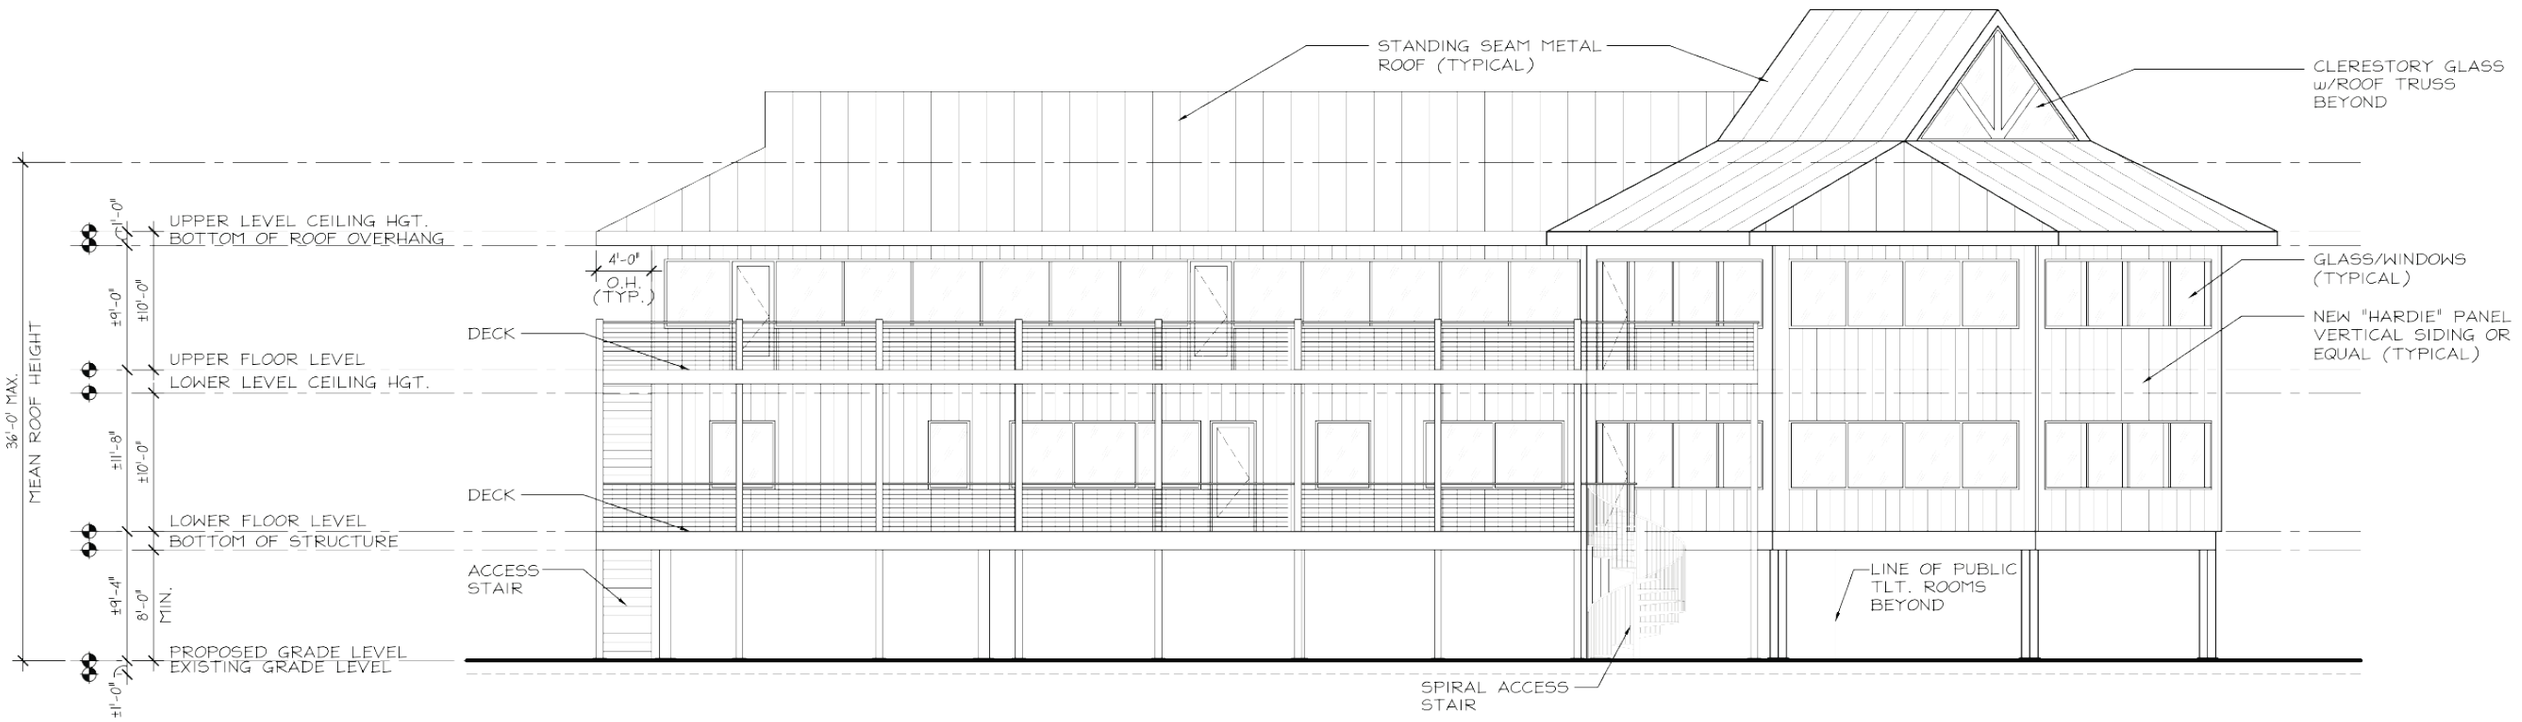

PROPOSED REAR ELEVATION

SCALE: NOT TO SCALE