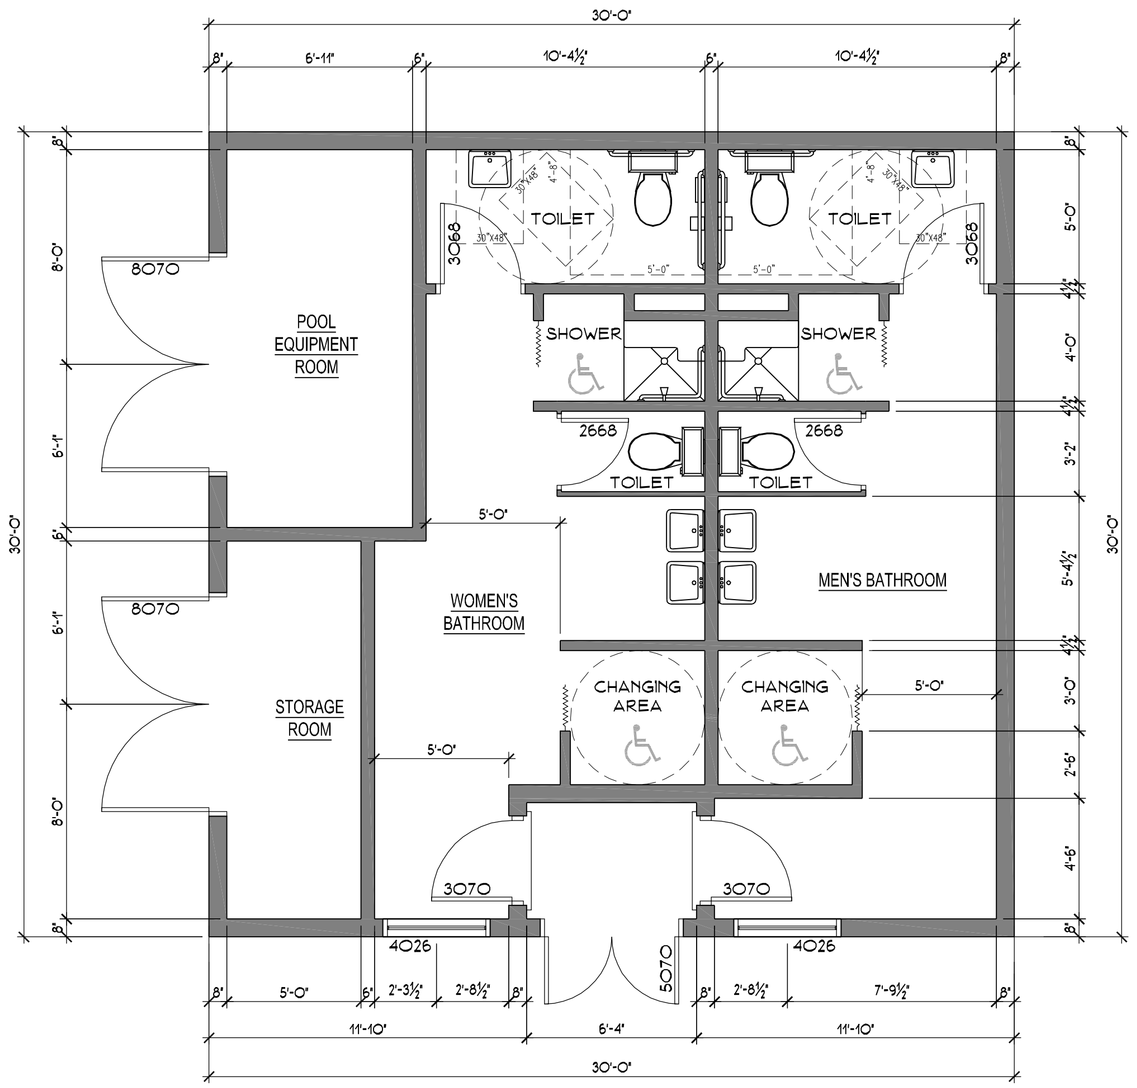

POOL HOUSE FLOOR PLAN 1/4" = 1'-0"

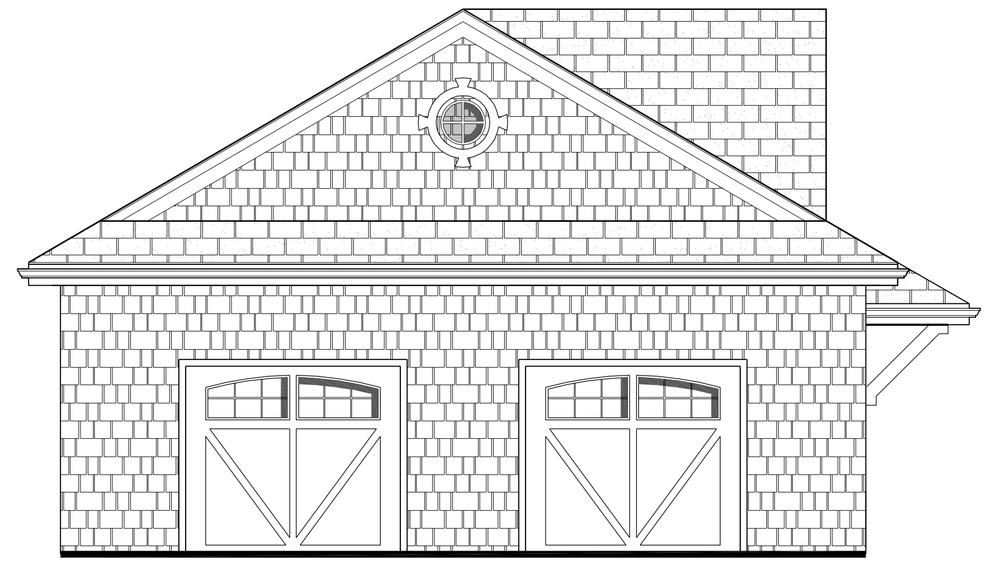

POOL HOUSE LEFT SIDE ELEVATION 1/4" = 1'-0"

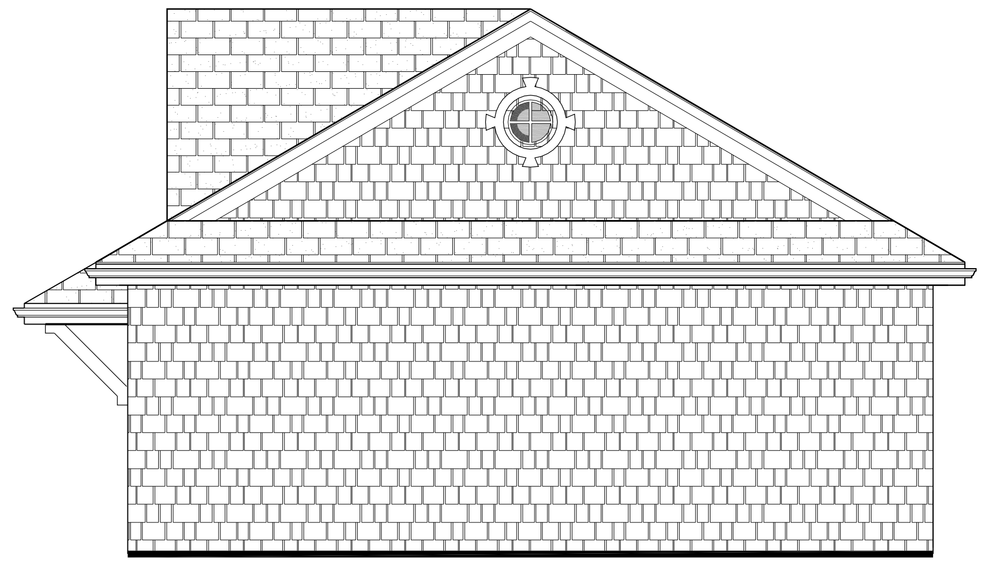

POOL HOUSE LEFT SIDE ELEVATION 1/4" = 1'-0"

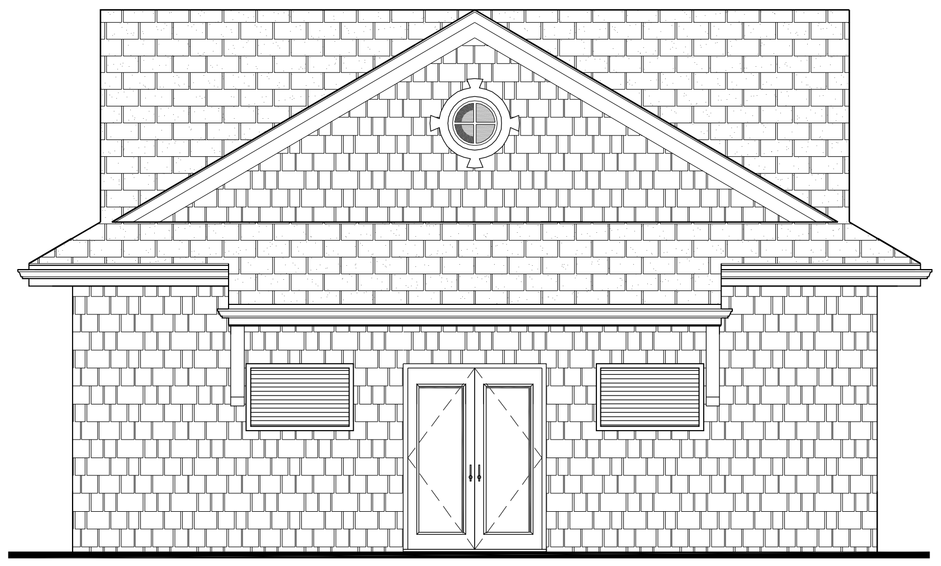

POOL HOUSE FRONT ELEVATION 1/4" = 1'-0"

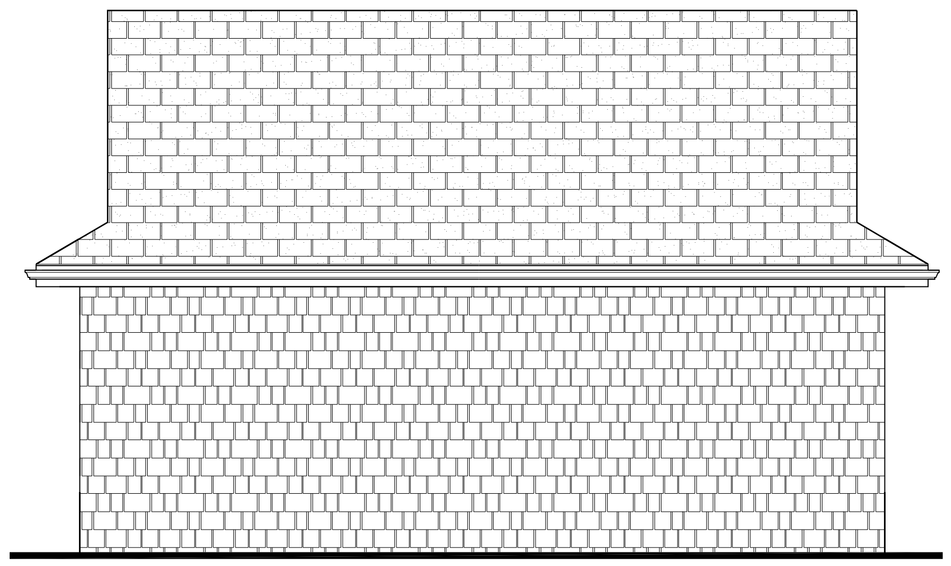

POOL HOUSE REAR ELEVATION 1/4" = 1'-0"

arq.

ARQ. HT, LLC.
DESIGN & CONSTRUCTION MANAGEMENT CONSULTANTS
© ALL RIGHTS RESERVED
100 EXECUTIVE BLVD. SUITE 205
OSSINING, NY 10562 (914) 944-3377 FAX (866) 567-6240

DRAWN: JGT
DATE: JUNE 15, 2015

SHEET TITLE: POOL HOUSE FLOOR PLAN & ELEVATIONS

JOB TITLE: NEW RESIDENTIAL DEVELOPMENT
PARTH KNOLLS, LLC.
87 HAWKES AVENUE
OSSINING, NEW YORK 10562

SCALE: AS SHOWN

REVISED:
JULY 8, 2015
REV. #1 7-22-15
REV.#2 8-5-15
REV.#3 9-4-15
REV.#4 9-24-15
REV.#5 11-09-15

JOB NO. 15034

DRAWING: A4