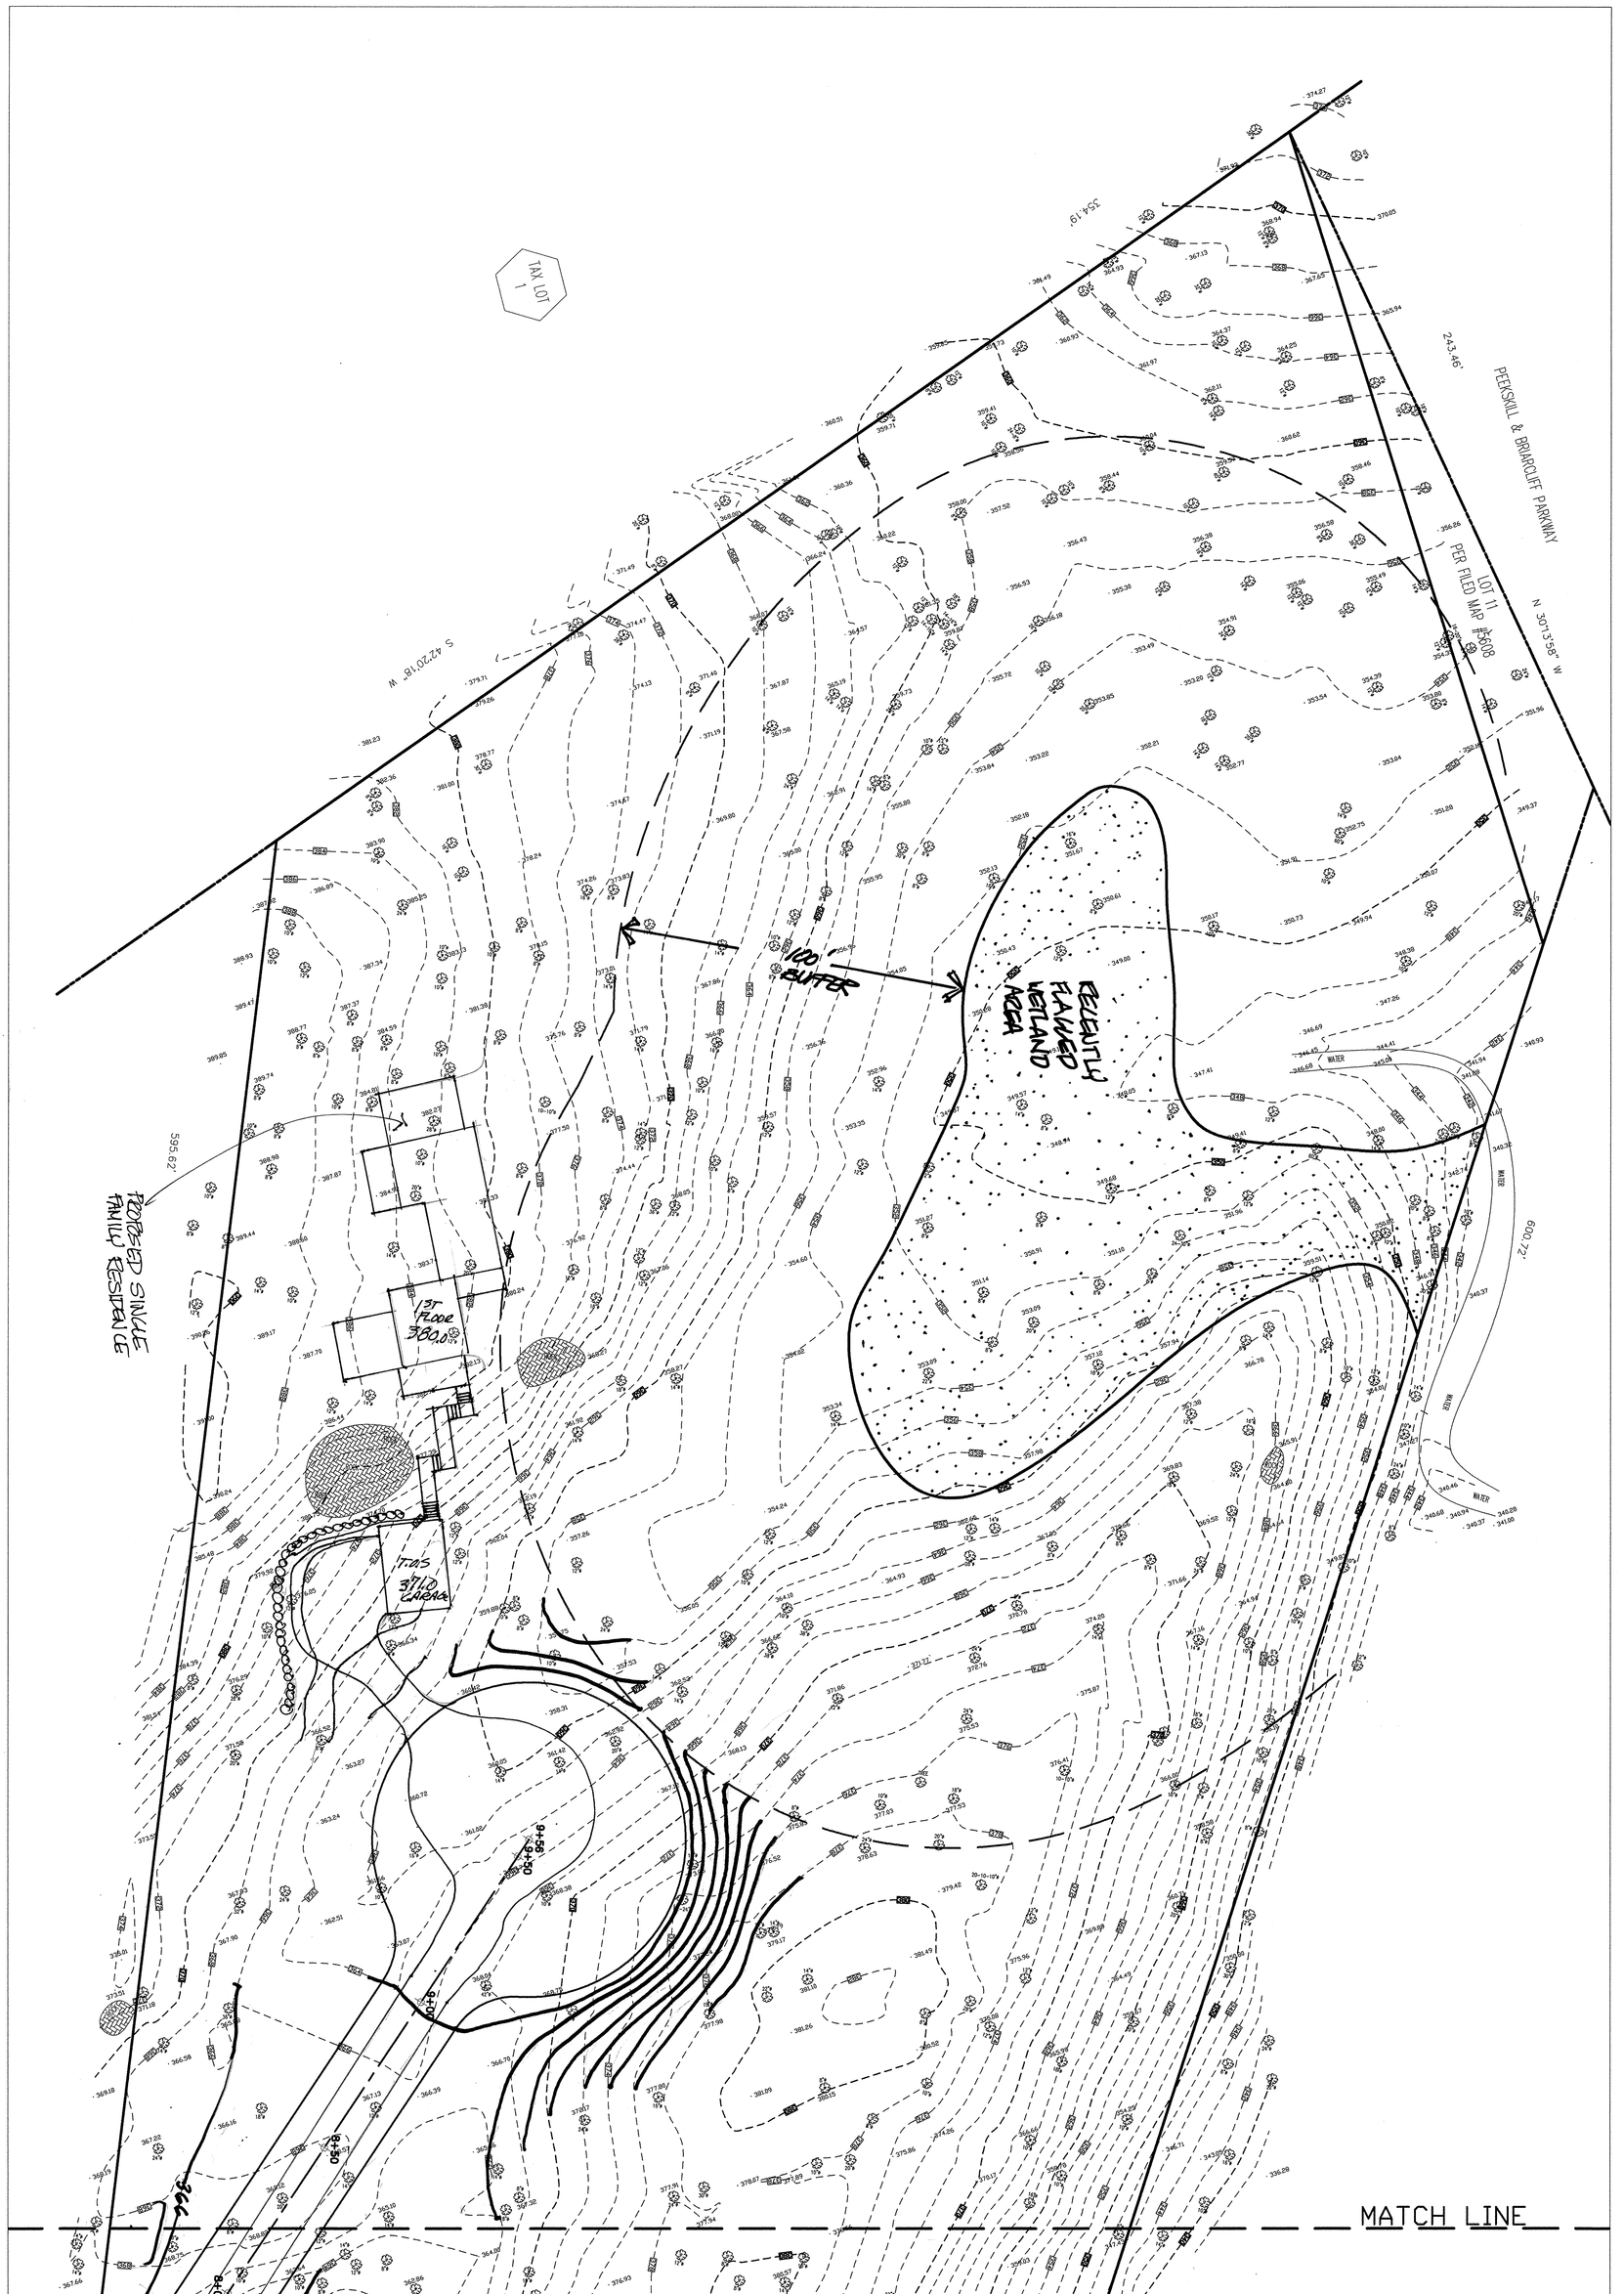

ESCALADA ASSOCIATES
architects and engineers
(914)347-1404

124 saw mill river rd.
elmsford, n.y.

PROPOSED ROAD PROFILE

SITE PLAN & PROPOSED DRIVEWAY FOR 178 CEDAR LN
OSSINING, N.Y. 10562

CLIENT

SEAL

REVISIONS
NO. DATE DESCRIPTION

DATE - JANUARY 6, 2020

2-F