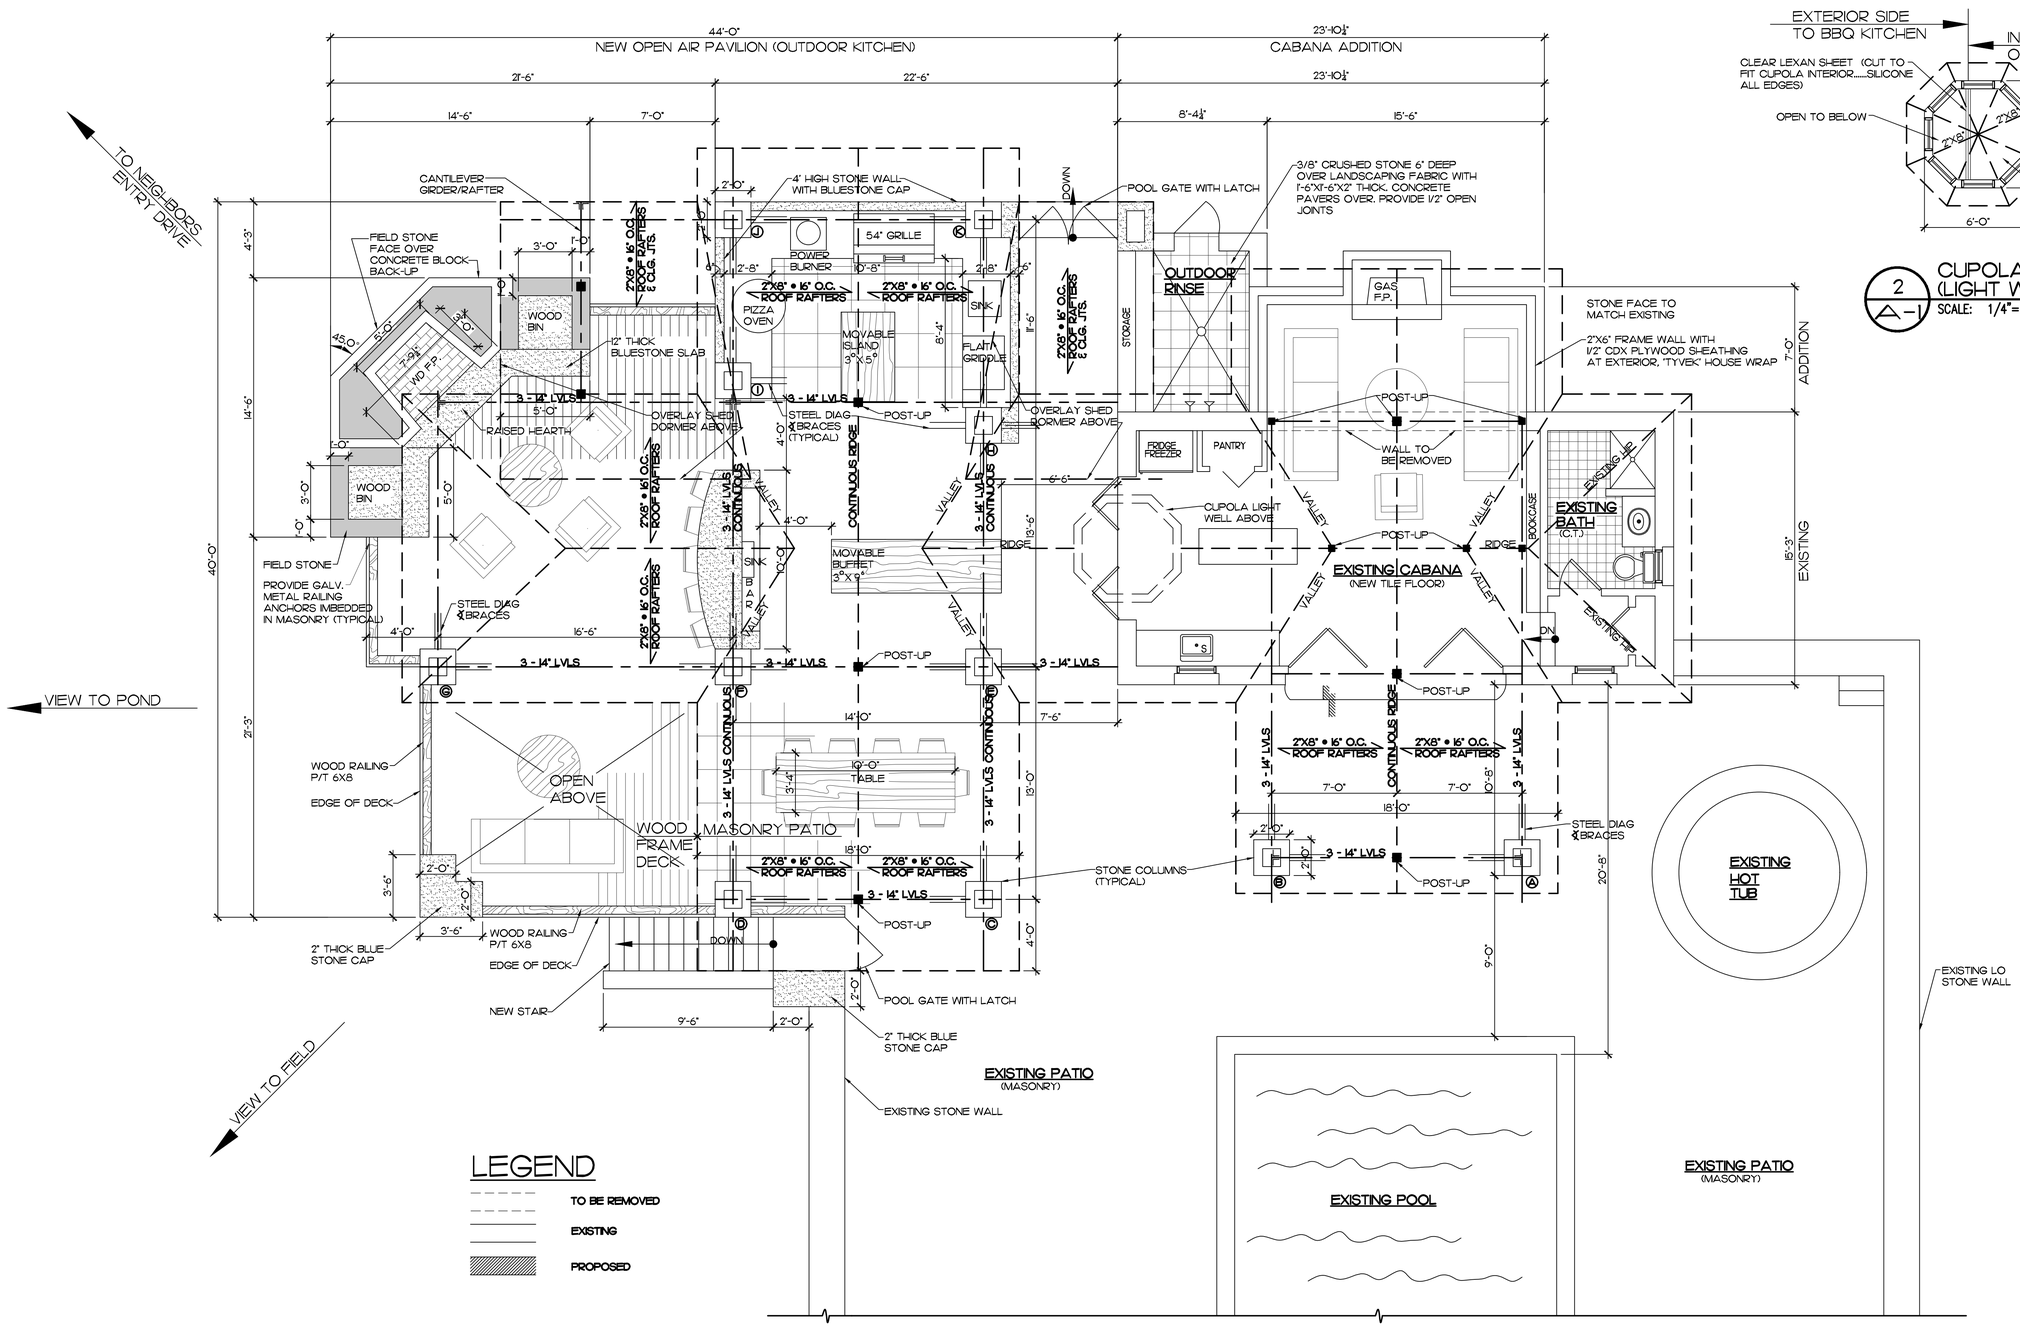

1 / A-1 FLOOR PLAN
SCALE: 1/4"=1'-0"

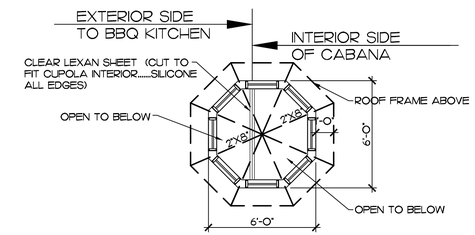

2 / A-1 CUPOLA PLAN (LIGHT WELL)
SCALE: 1/4"=1'-0"

PHILLIP CERADINI ARCHITECT
120 KISCO AVENUE
MT. KISCO, NEW YORK
10549 914-666-0547
WWW.PHILLIPCERADINI.COM

SHEET TITLE
FLOOR PLAN

PROJECT TITLE
PROPOSED OUTDOOR KITCHEN GRILLE
AND EXISTING POOL CABANA
GARTHE / VARGAS
13 TAVANO ROAD OSSINING, NEW YORK

SCALE:	
DSGN/DRFM:	
PH 1 APPR'D.:	
PH 2 APPR'D.:	
PH 3 APPR'D.:	
CK'D BY:	
CAD #:	
PRINT DATE	NOVEMBER 10, 2022

SHEET No.
A-1