




Proposed
Front Elevation
Scale: 1/4" = 1'-0"

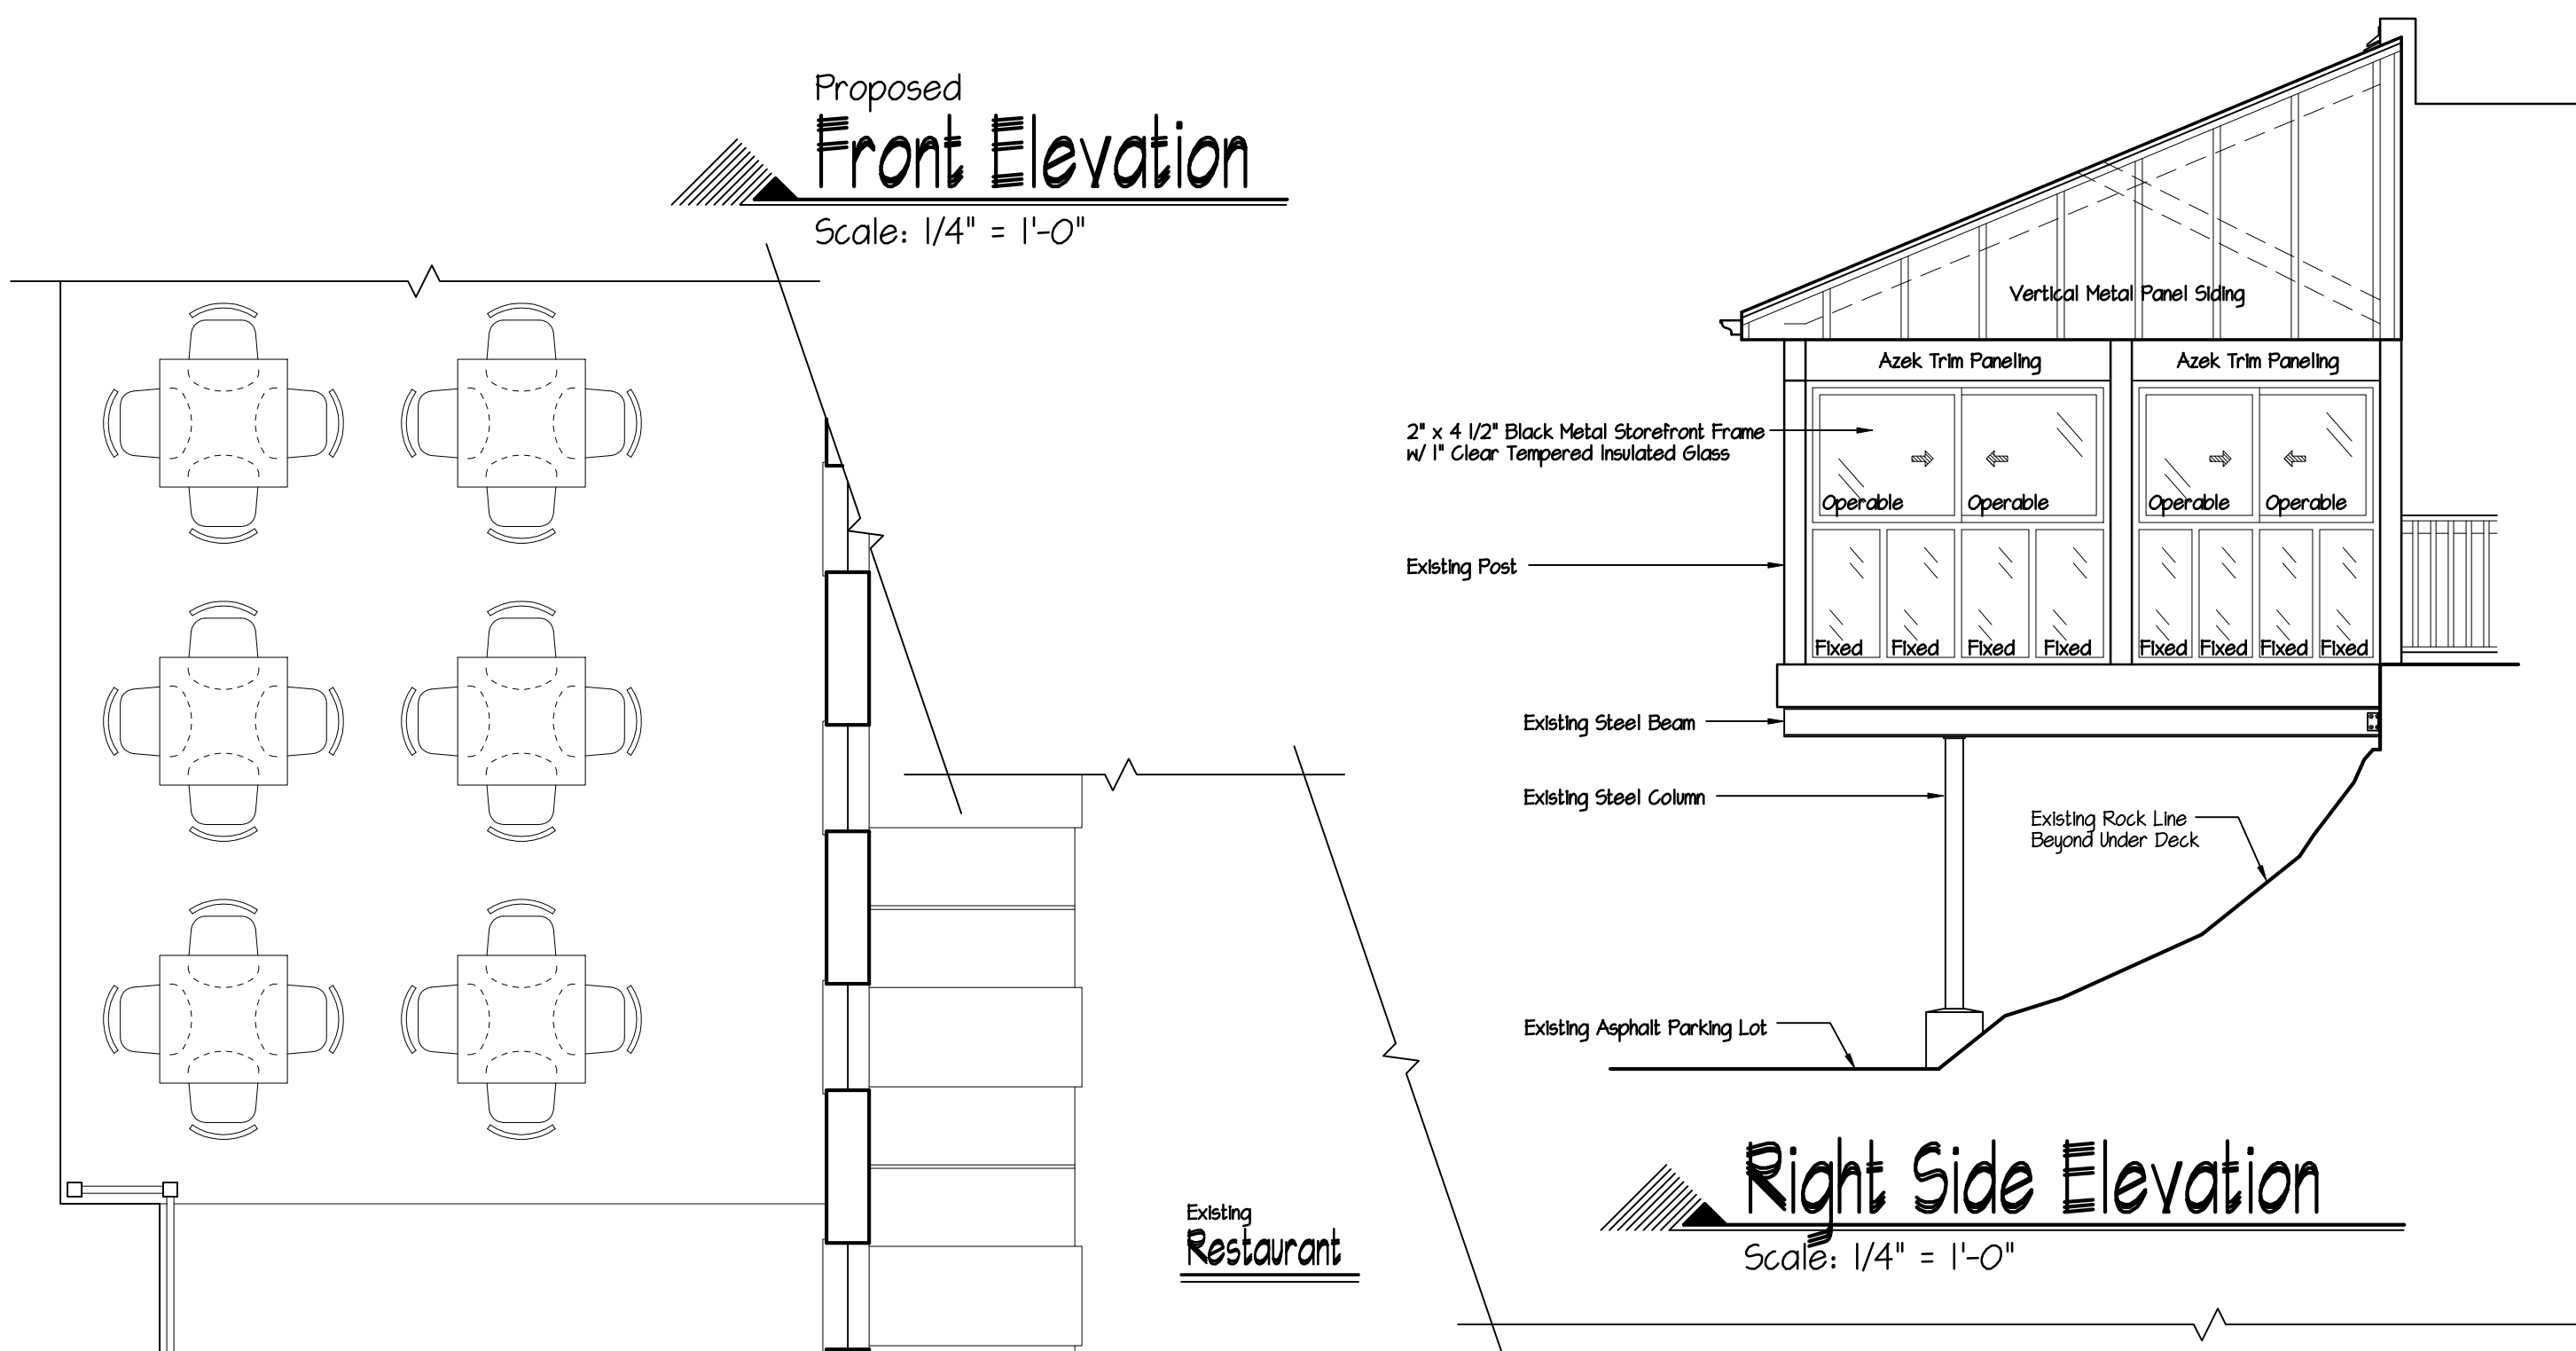

Right Side Elevation
Scale: 1/4" = 1'-0"

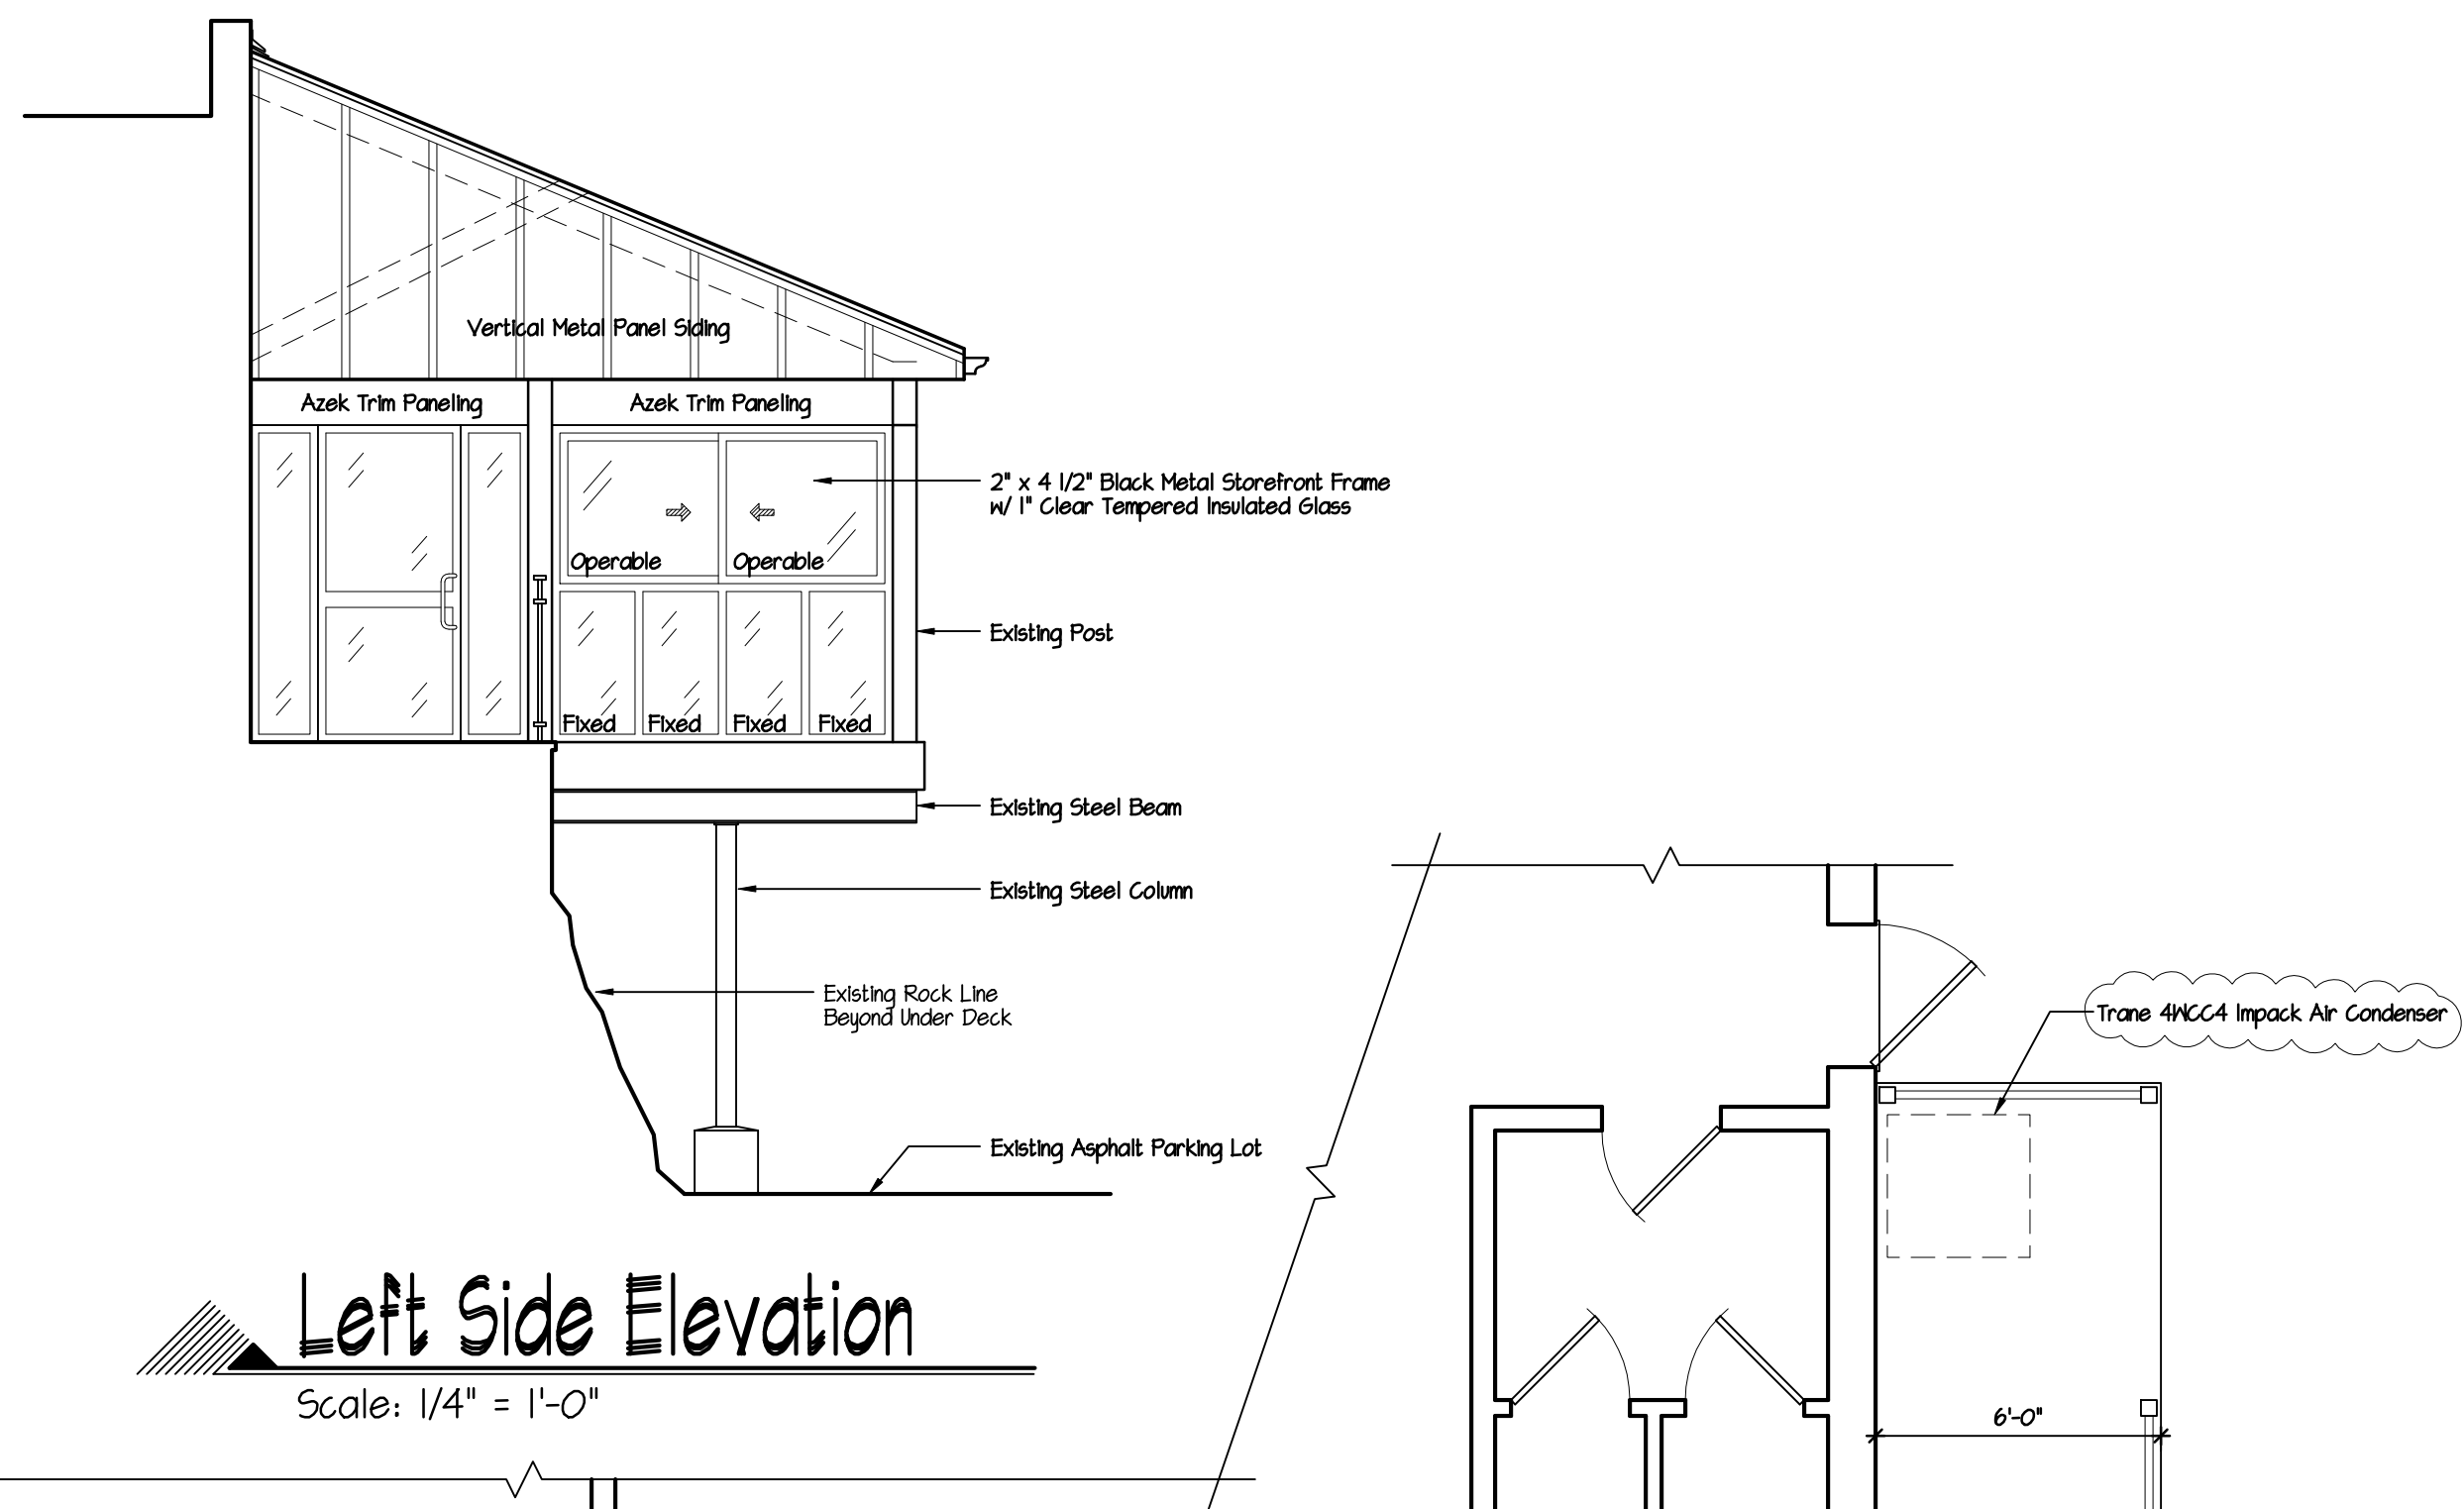

Left Side Elevation
Scale: 1/4" = 1'-0"

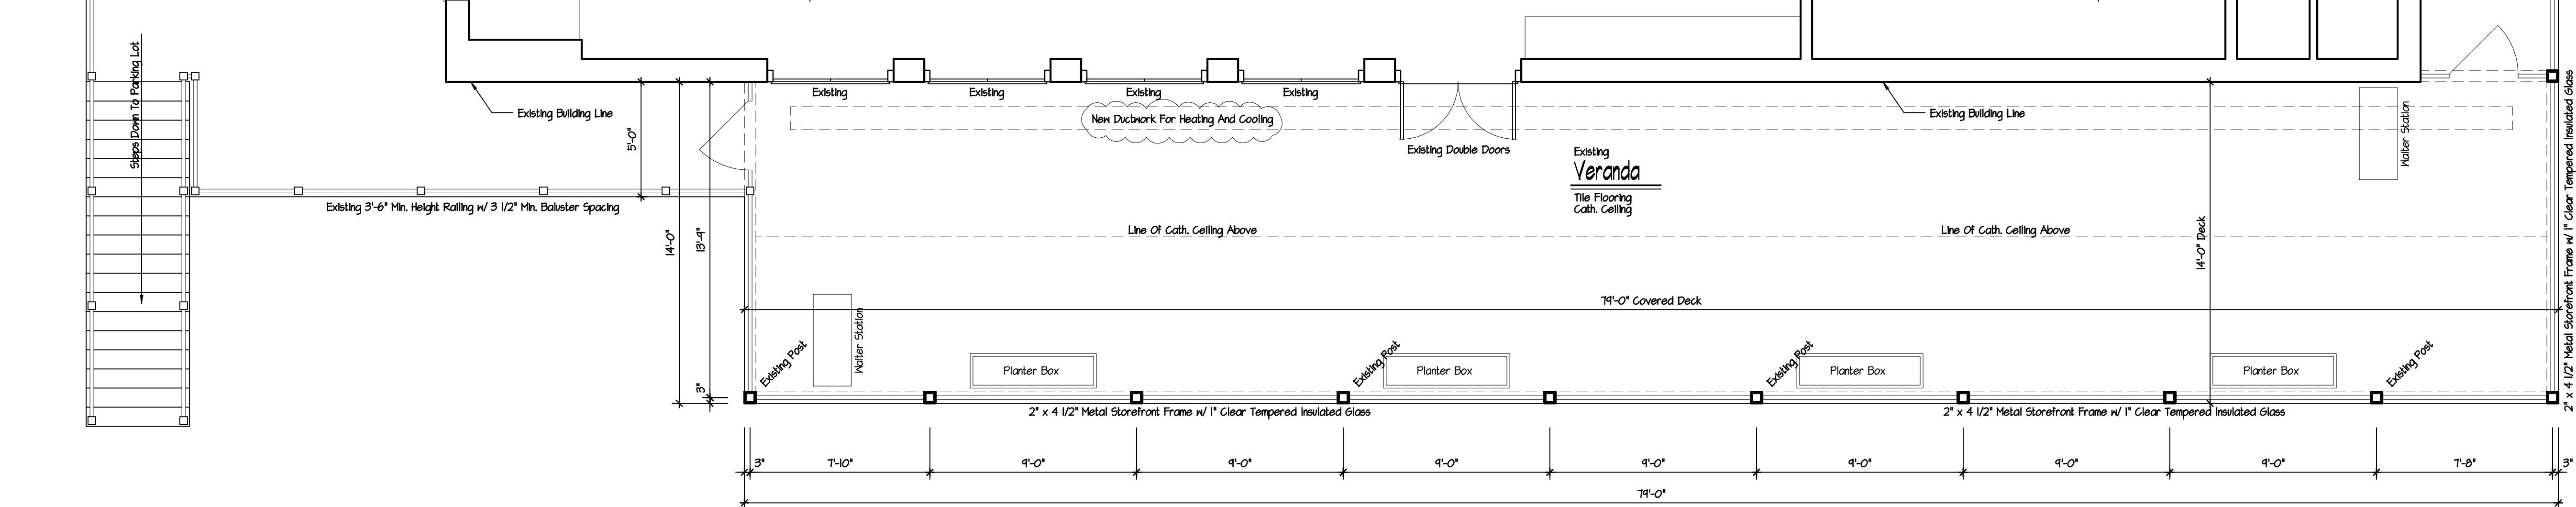

Proposed
Veranda Plan
Scale: 1/4" = 1'-0"

DeMasi Architects P.C.
105 SMITH AVENUE, MOUNT KISCO, NEW YORK 10549
PHONE: (914) 666-3850
EMAIL: Lou@DemasiArchitects.com



These plans are the property of the Architect. Any use or reproduction in whole or part without the written authorization of the Architect is prohibited. Any person or corporation who reproduces these plans without the written authorization of the Architect will be responsible to compensate the Architect.
These plans are not valid for a building permit unless they are accompanied by a professional seal and signature for the construction of one structure only by the person whose name appears on the plans.

New Veranda For
550 N. State Road.
Briarcliff Manor, NY.

Heating And Cooling	3/28/23
Revision	Date
Date	July 21, 2022
Job No	221-011
Drawing	A OF









