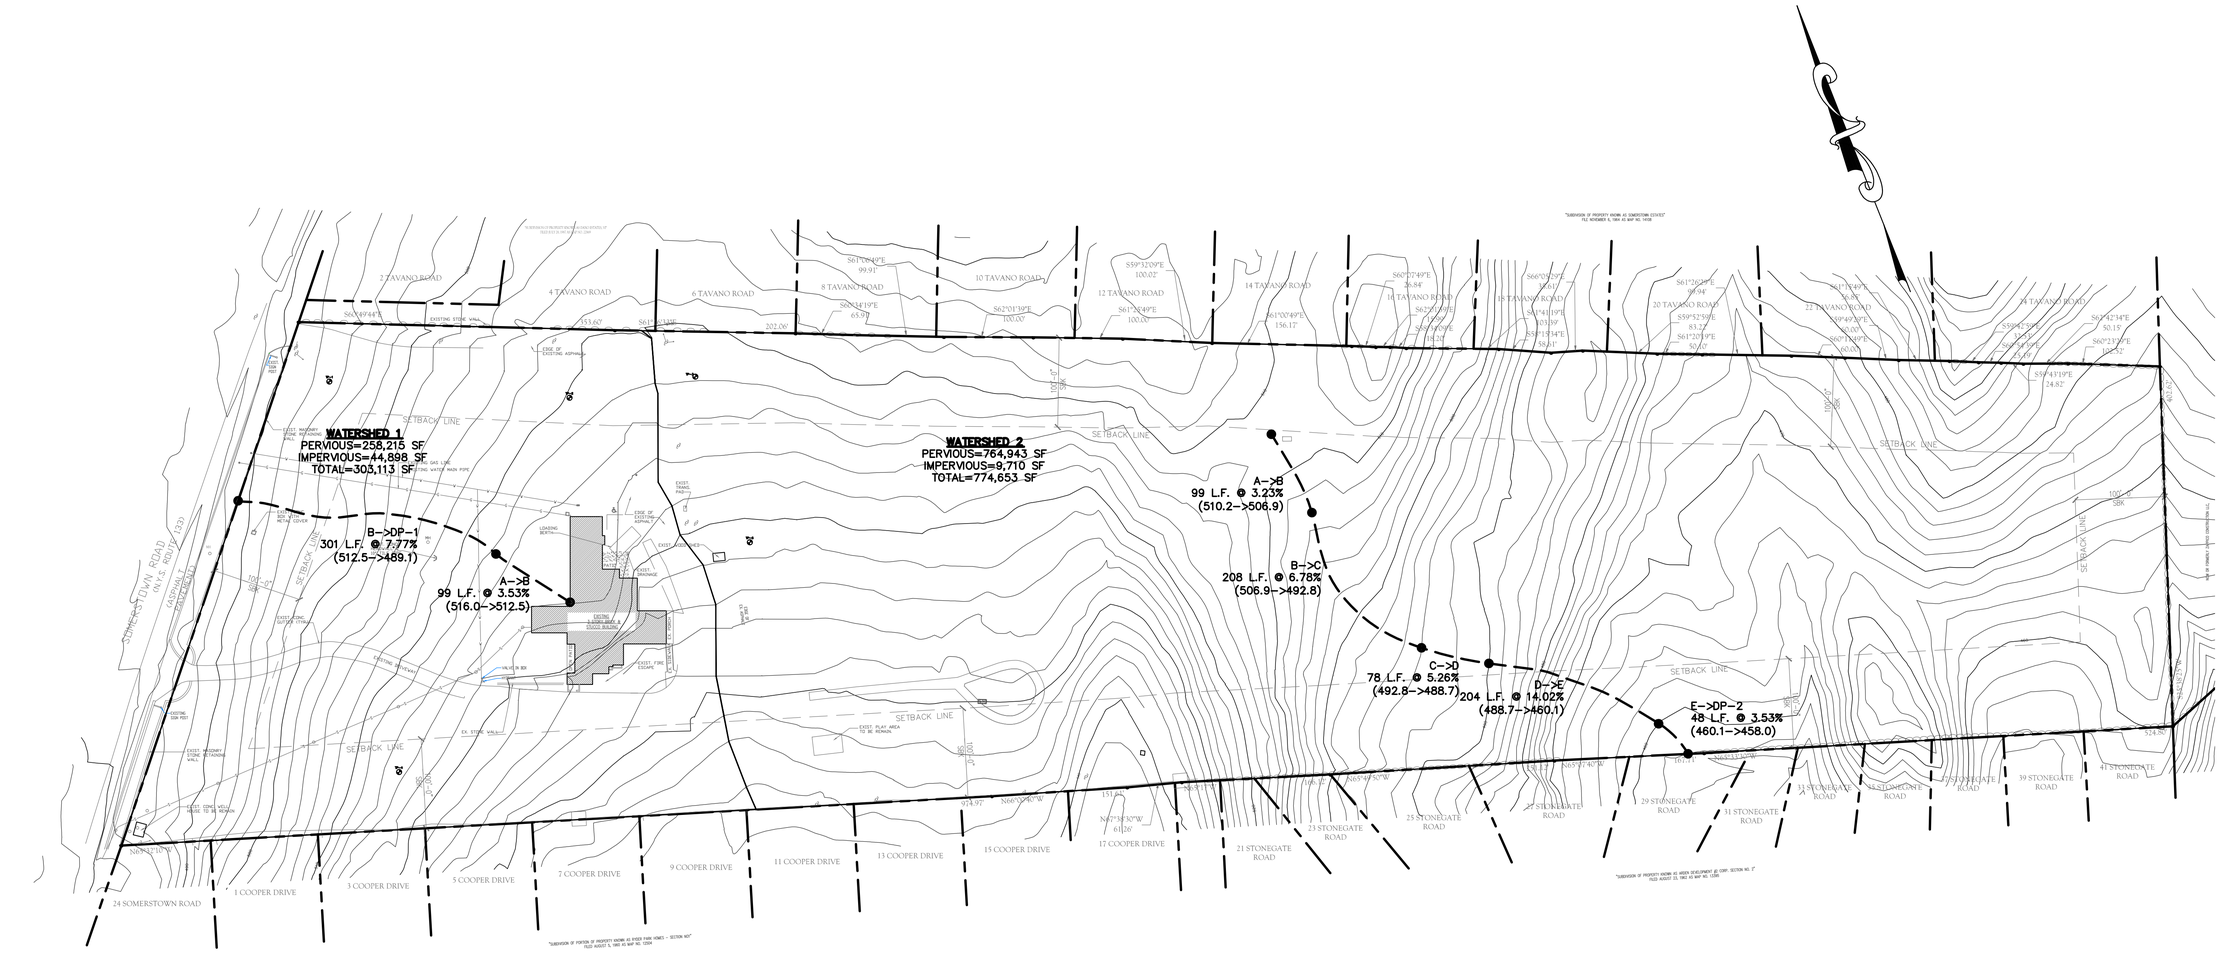

GRAPHIC SCALE

80 0 40 80 160 320

(IN FEET)
1 inch = 80 ft.

ANY ALTERATIONS OR REVISIONS OF THESE PLANS, UNLESS DONE BY OR UNDER THE DIRECTION OF THE NYS LICENSED AND REGISTERED ENGINEER THAT PREPARED THEM, IS A VIOLATION OF THE NYS EDUCATION LAW.

No.	Description	Date

Revisions

THIS PLAN NOT VALID FOR CONSTRUCTION WITHOUT ENGINEERS SEAL & SIGNATURE

PROJECT:

PROPOSED SITE IMPROVEMENTS
40 SOMERSTOWN ROAD
TOWN OF OSSINING
WESTCHESTER COUNTY – NEW YORK

WATERSHED MAP – PROPOSED

STATE OF NEW YORK · MICHAEL F. STEIN · No. 80637 · LICENSED PROFESSIONAL ENGINEER

HEC

HUDSON ENGINEERING & CONSULTING, P.C.
45 Knollwood Road – Suite 201
Elmsford, New York 10523
T: 914-909-0420
F: 914-560-2086

© 2016

Date:	10/05/16
Scale:	1" = 80'
Designed By:	U.A.
Checked By:	M.S.
Sheet:	1 / 2

Sheet No.

WS-E

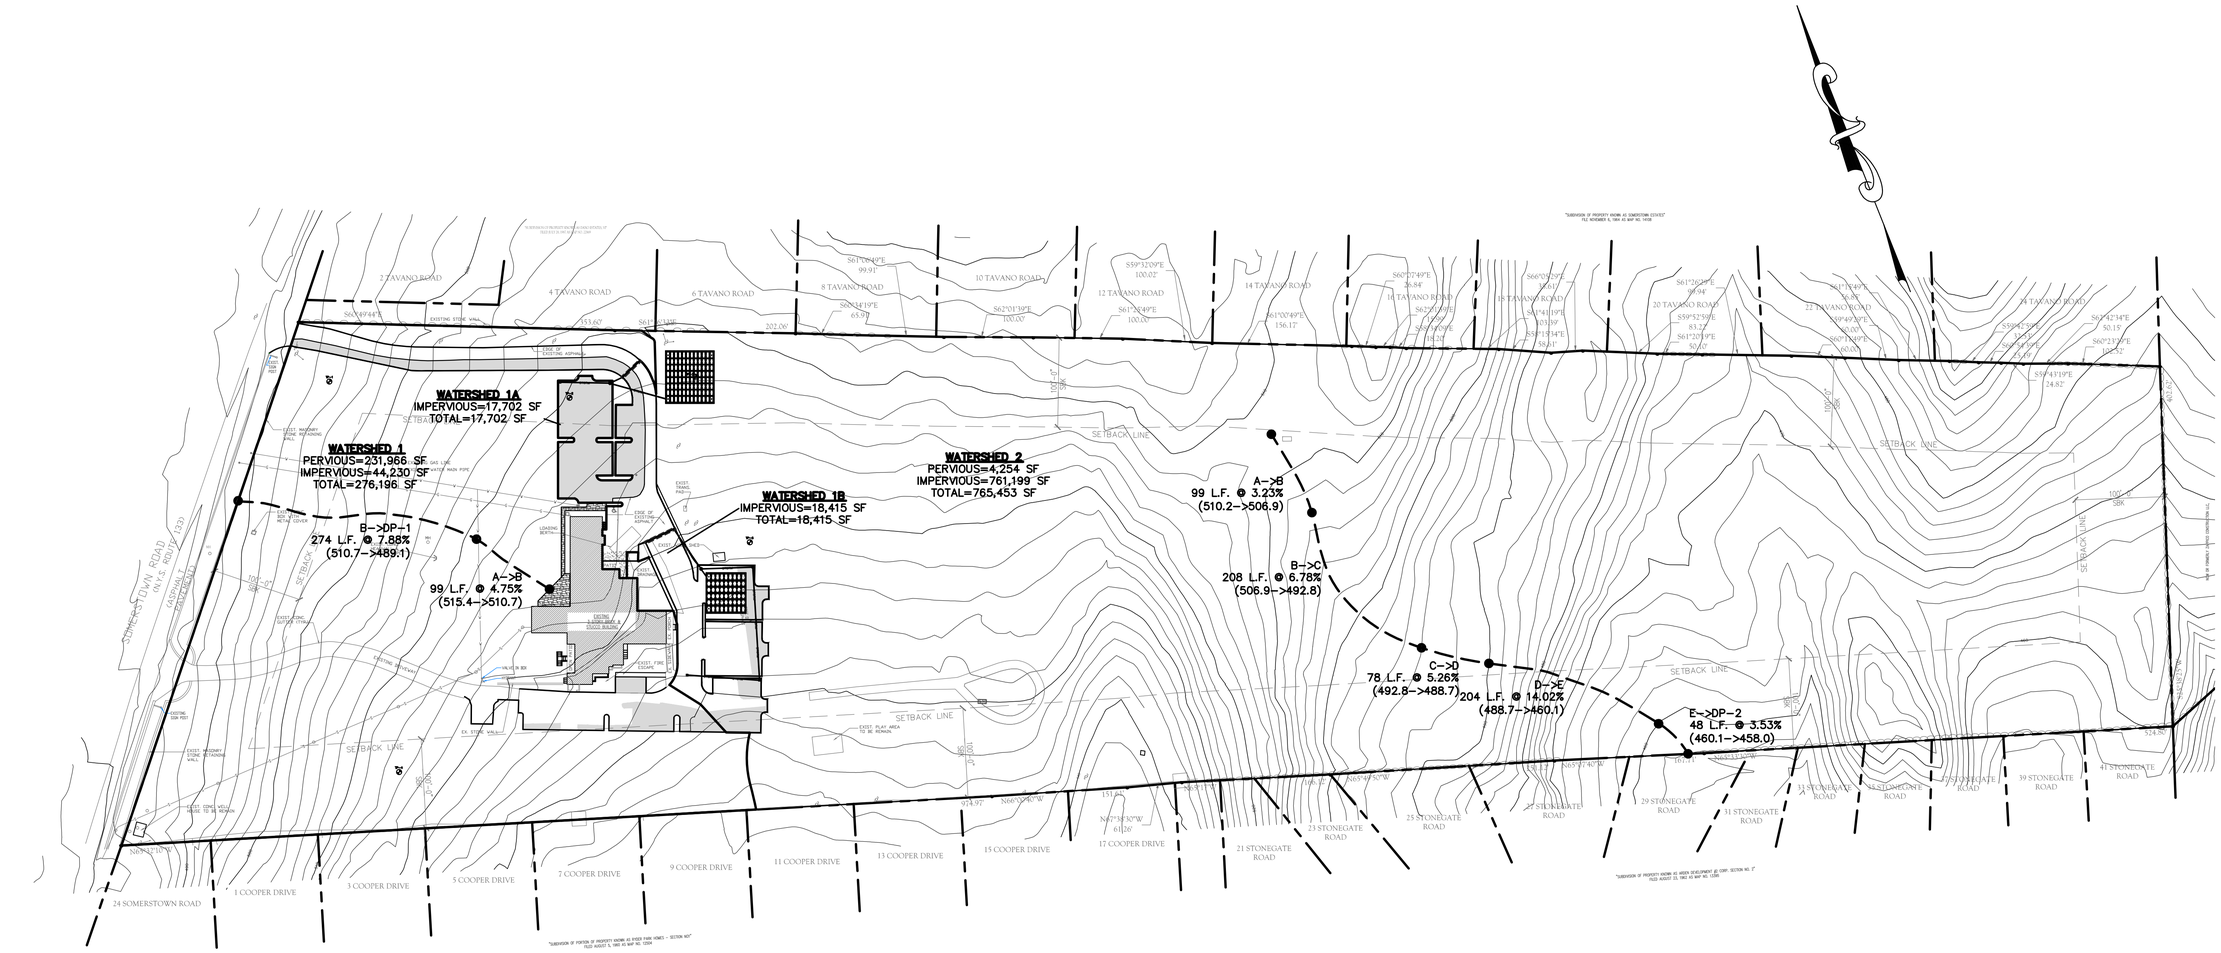

GRAPHIC SCALE

80 0 40 80 160 320

(IN FEET)
1 inch = 80 ft.

ANY ALTERATIONS OR REVISIONS OF THESE PLANS, UNLESS DONE BY OR UNDER THE DIRECTION OF THE NYS LICENSED AND REGISTERED ENGINEER THAT PREPARED THEM, IS A VIOLATION OF THE NYS EDUCATION LAW.

No.	Description	Date

Revisions

THIS PLAN NOT VALID FOR CONSTRUCTION WITHOUT ENGINEERS SEAL & SIGNATURE

PROJECT:

PROPOSED SITE IMPROVEMENTS
40 SOMERSTOWN ROAD
TOWN OF OSSINING
WESTCHESTER COUNTY – NEW YORK

WATERSHED MAP – PROPOSED

STATE OF NEW YORK · MICHAEL F. STEIN · No. 80637 · LICENSED PROFESSIONAL ENGINEER

HEC

HUDSON ENGINEERING & CONSULTING, P.C.
45 Knollwood Road – Suite 201
Elmsford, New York 10523
T: 914-909-0420
F: 914-560-2086

© 2016

Date:	10/05/16
Scale:	1" = 80'
Designed By:	U.A.
Checked By:	M.S.
Sheet:	2 / 2

Sheet No.

WS-P