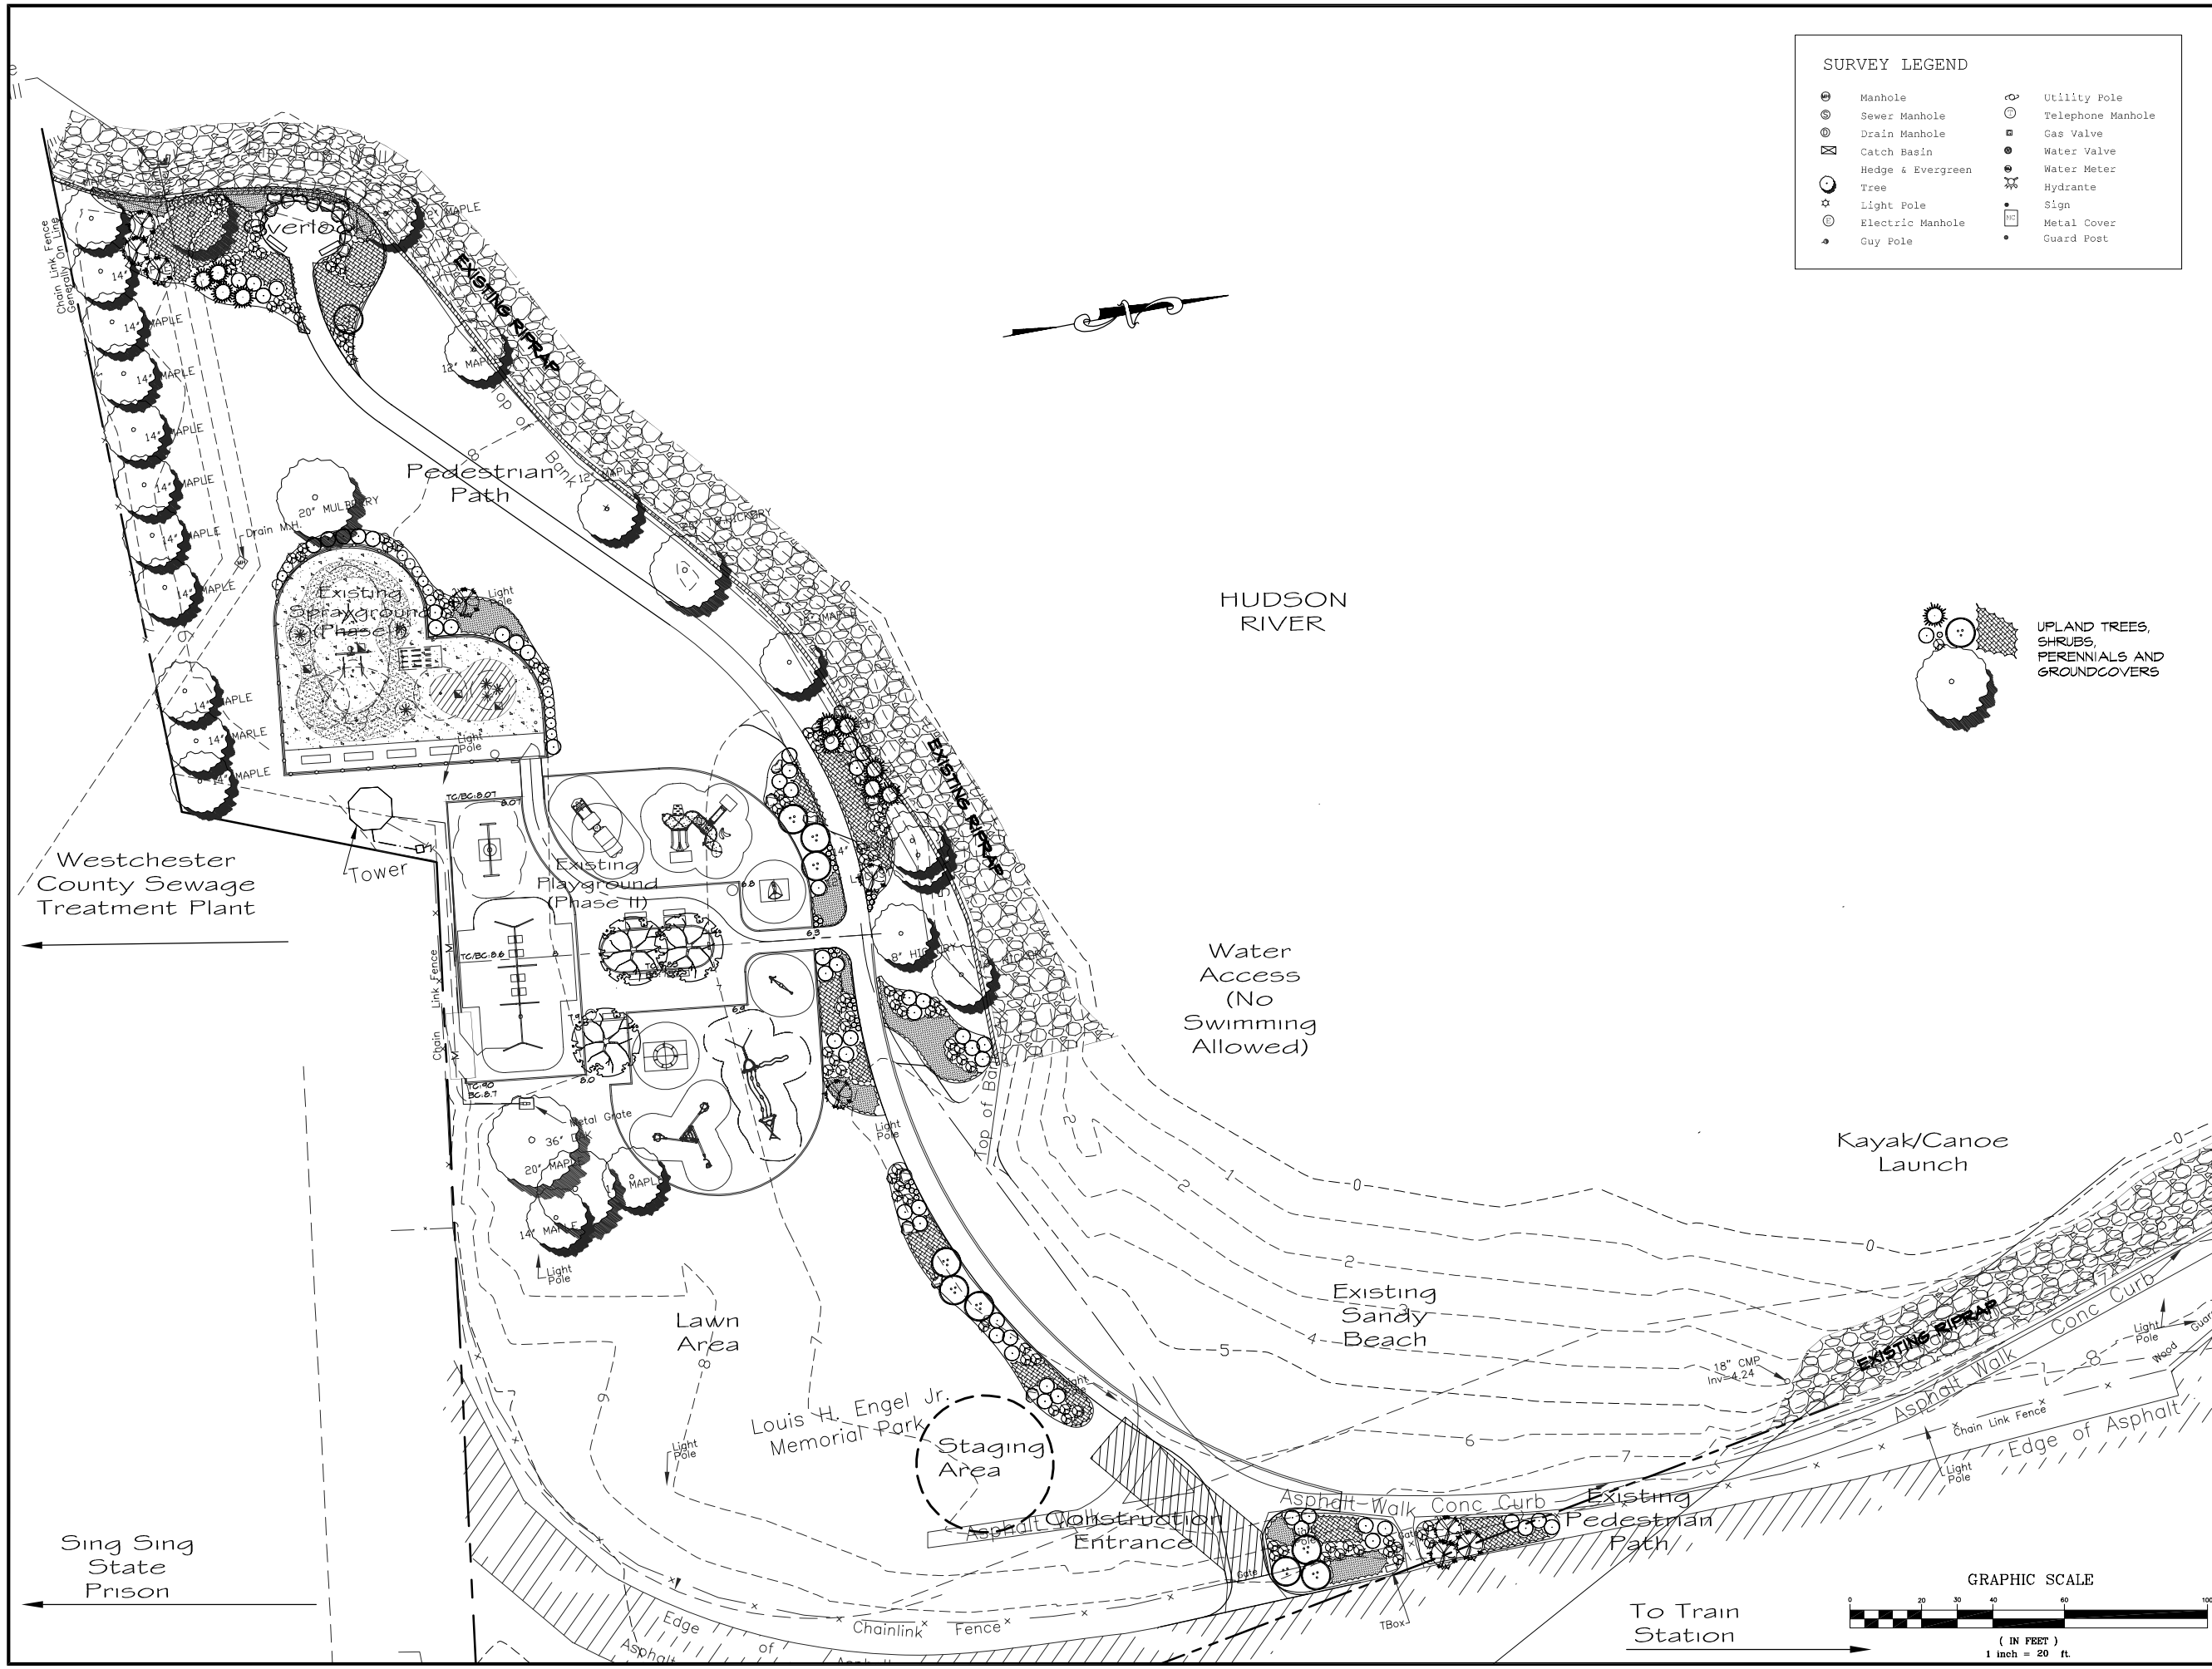

SURVEY LEGEND

- Manhole
- Sewer Manhole
- Drain Manhole
- Catch Basin
- Hedge & Evergreen
- Tree
- Light Pole
- Electric Manhole
- Guy Pole
- Utility Pole
- Telephone Manhole
- Gas Valve
- Water Valve
- Water Meter
- Hydrante
- Sign
- Metal Cover
- Guard Post

UPLAND TREES, SHRUBS, PERENNIALS AND GROUNDCOVERS

TOWN OF OSSINING
ENGEL PARK SHORELINE RESTORATION PROJECT PHASE III

SUPERVISOR
JOHN V. CHERVOKAS

ASSISTANT TO THE TOWN SUPERVISOR
CONNIE DISALVO

RECREATION DIRECTOR
HENRY ATTERBURY

TOWN OF OSSINING
16 CROTON AVENUE
OSSINING, NY 10562

Westchester County.com
DEPARTMENT OF PLANNING
DIVISION OF DESIGN
MICHAELIAN OFFICE BUILDING
148 MARTINE AVENUE
WHITE PLAINS, NY 10601

TOPOGRAPHY OF PROPERTY
PREPARED FOR
THE TOWN OF OSSINING
ENGEL PARK
SITUATE IN THE
TOWN OF OSSINING
WESTCHESTER COUNTY, NEW YORK

THOMAS C. HEMSETH
LAND SURVEYOR, P.C.
304 BEDFORD ROAD
PLEASANTVILLE, NY
(914) 769-8003

Property Surveyed: December 5, 2003
Map Prepared: December 16, 2003
Map Revised: January 14, 2004 to show tidal information

ACCURACY OR COMPLETENESS OF SUBSURFACE INFORMATION

UNAUTHORIZED ALTERATION OR ADDITION TO THIS SURVEY IS A VIOLATION OF SECTION 7209 OF THE N. Y. S. EDUCATION LAW.

NO.	DATE	REVISION

DRAWING TITLE

GENERAL OVERVIEW PLAN

SHEET
2 OF 20

SCALE	DRAWING NUMBER
1" = 20'	L2
DRAWN BY: DYL / CHECKED BY: SBL	
Date: May 14, 2008	

Q:\DESIGN\OSSINING\Engel Park Phase 3 plantings\drawings\Engel Park Const pl3\cobacad.dwg, 5/21/2008 2:21:05 PM, 1:2.23256