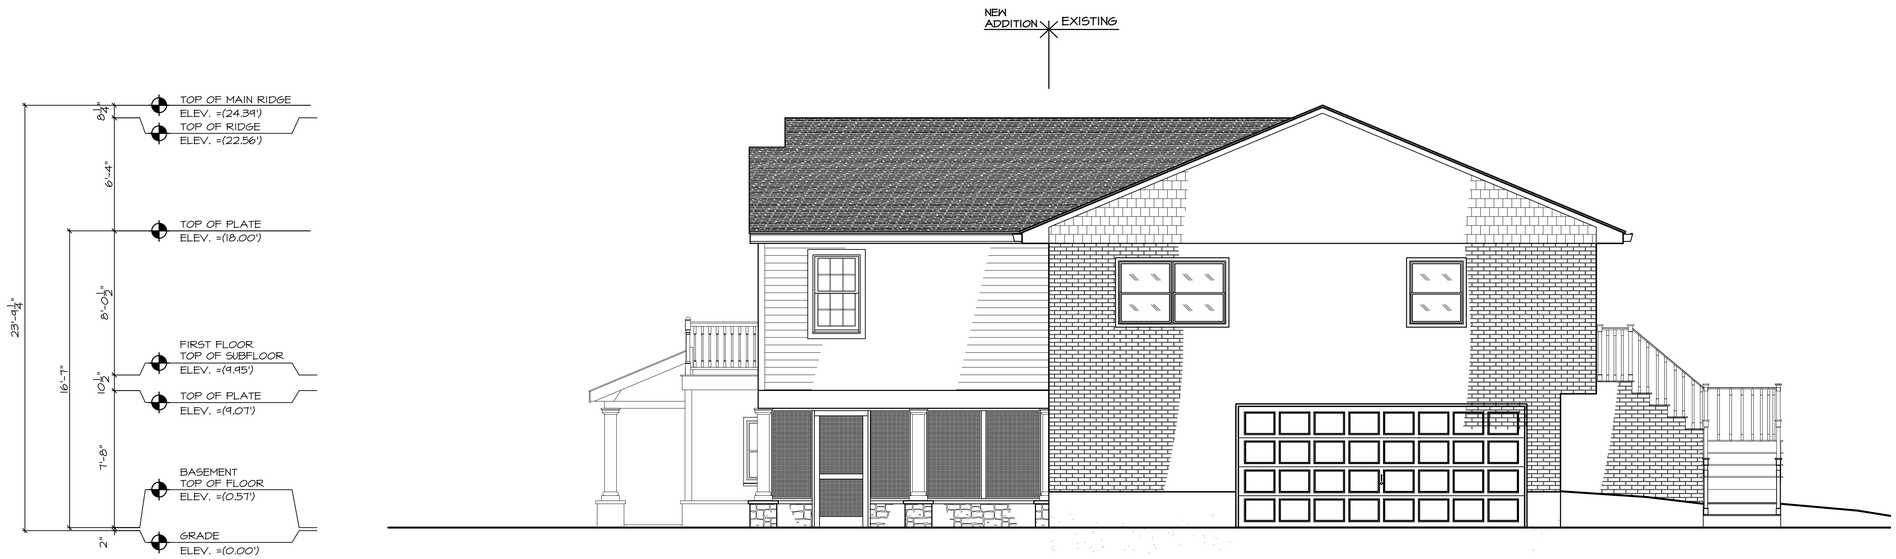

1 LEFT SIDE ELEVATION (South)

SCALE: 1/4"=1'-0"

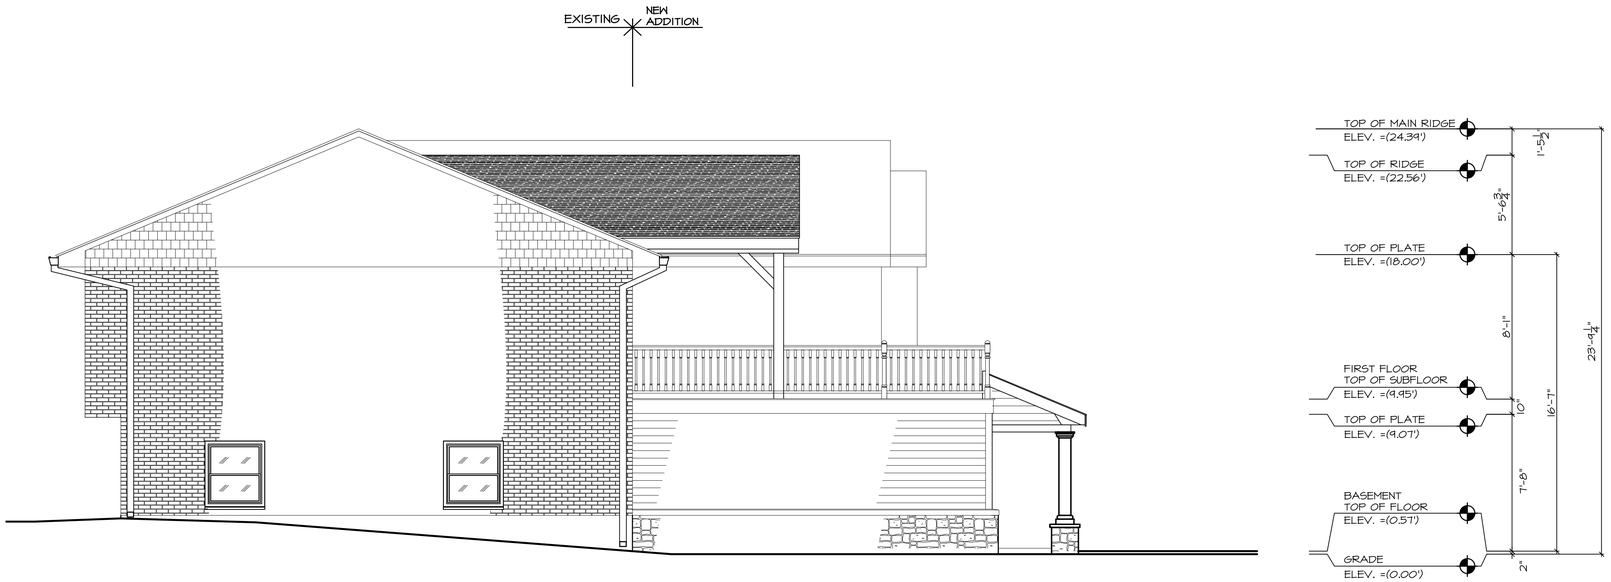

2 RIGHT SIDE ELEVATION (North)

SCALE: 1/4"=1'-0"

D7d DOCUMENT

1201 COMMISSION

ADDITIONS & ALTERATIONS
PROJECT

Owner: Mr. & Mrs. Samuel Rivera
5 McCarthy Drive, Ossining, NY

PROPOSED
LEFT & RIGHT SIDE
ELEVATIONS
DRAWING

DRAWN BY
JMR
CHECKED BY
JMR

DATED
15 March 2022
SCALE
AS NOTED

REVISIONS

JOHN MARTIN REILLY a.i.a.
(631) 425 1990
jmr ARCHITECT
70 MAIN STREET • HUNTINGTON • NEW YORK 11743