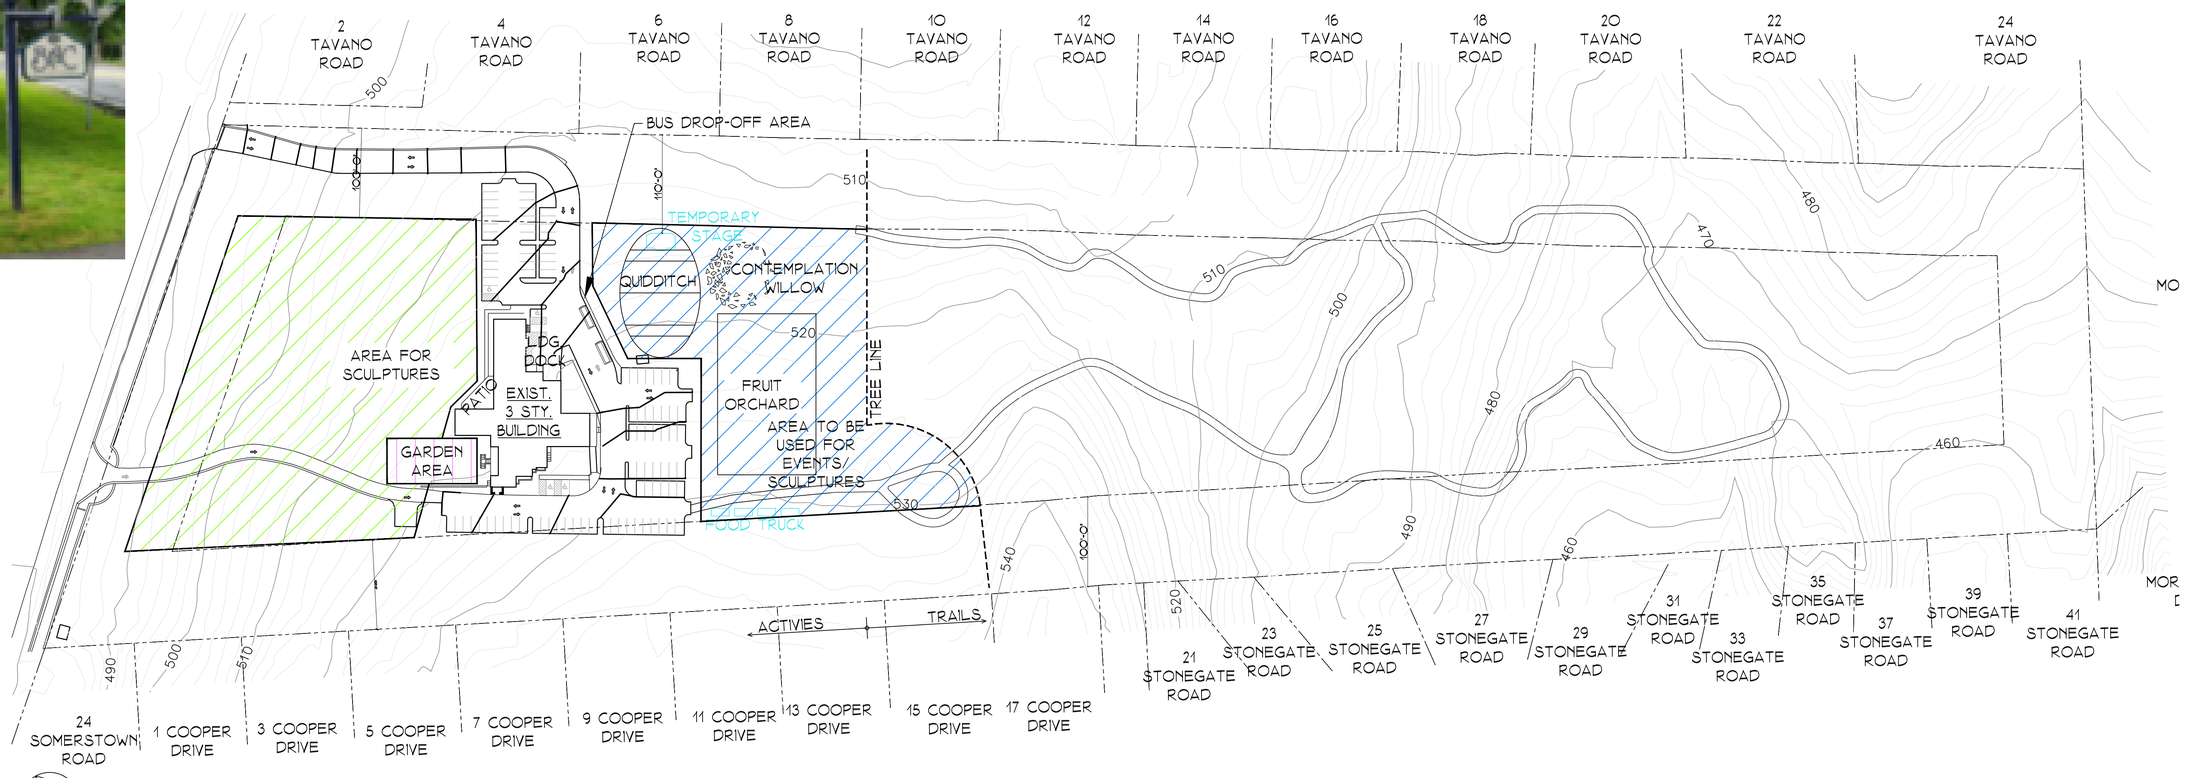

SITE PLAN

1"=80'-0"

PROPOSED PARTIAL SITE PLAN

NOTE: SCULPTURES & GARDEN TO BE USED YEAR-ROUND

PROPOSED SEASONAL EVENTS.
TIME: 8:00 AM - 9:00 PM

PROPOSED GARDEN AREA

ARQ. NY DESIGN GROUP INC.
ARQ ARCHITECTURE - PLANNING

© ALL RIGHTS RESERVED

100 EXECUTIVE BLVD. SUITE 204
OSSINING, NY 10562
PHONE: (914) 944-3377
FAX: (866) 567-6240

JORGE B. HERNANDEZ R.A. A.I.A.
LICENSE NUMBER: 030424-1
CERTIFICATE NUMBER: 0973256
7 FIELDSTONE DRIVE
NEW FAIRFIELD, CONNECTICUT 06812-000

REVISIONS	DATE	BY

DRAWING TITLE:
SITE PLAN

PROJECT:
SITE PLAN FOR EVENT

PROJECT ADDRESS:
BETHANY ARTS COMM.
40 SOMERSTOWN RD.
OSSINING, N.Y. 10562

DOB EXAMINER SIGNATURE:

DOB BSCAN STICKER:

SEAL & SIGNATURE

REGISTERED ARCHITECT
JORGE B. HERNANDEZ
030424-1
STATE OF NEW YORK

DATE: 6/29/2020
PROJECT NO: 19092
DRAWING BY: ARQ
CHECKED BY: JBH

DWG. NO.: S-1

CAD FILE NO.: