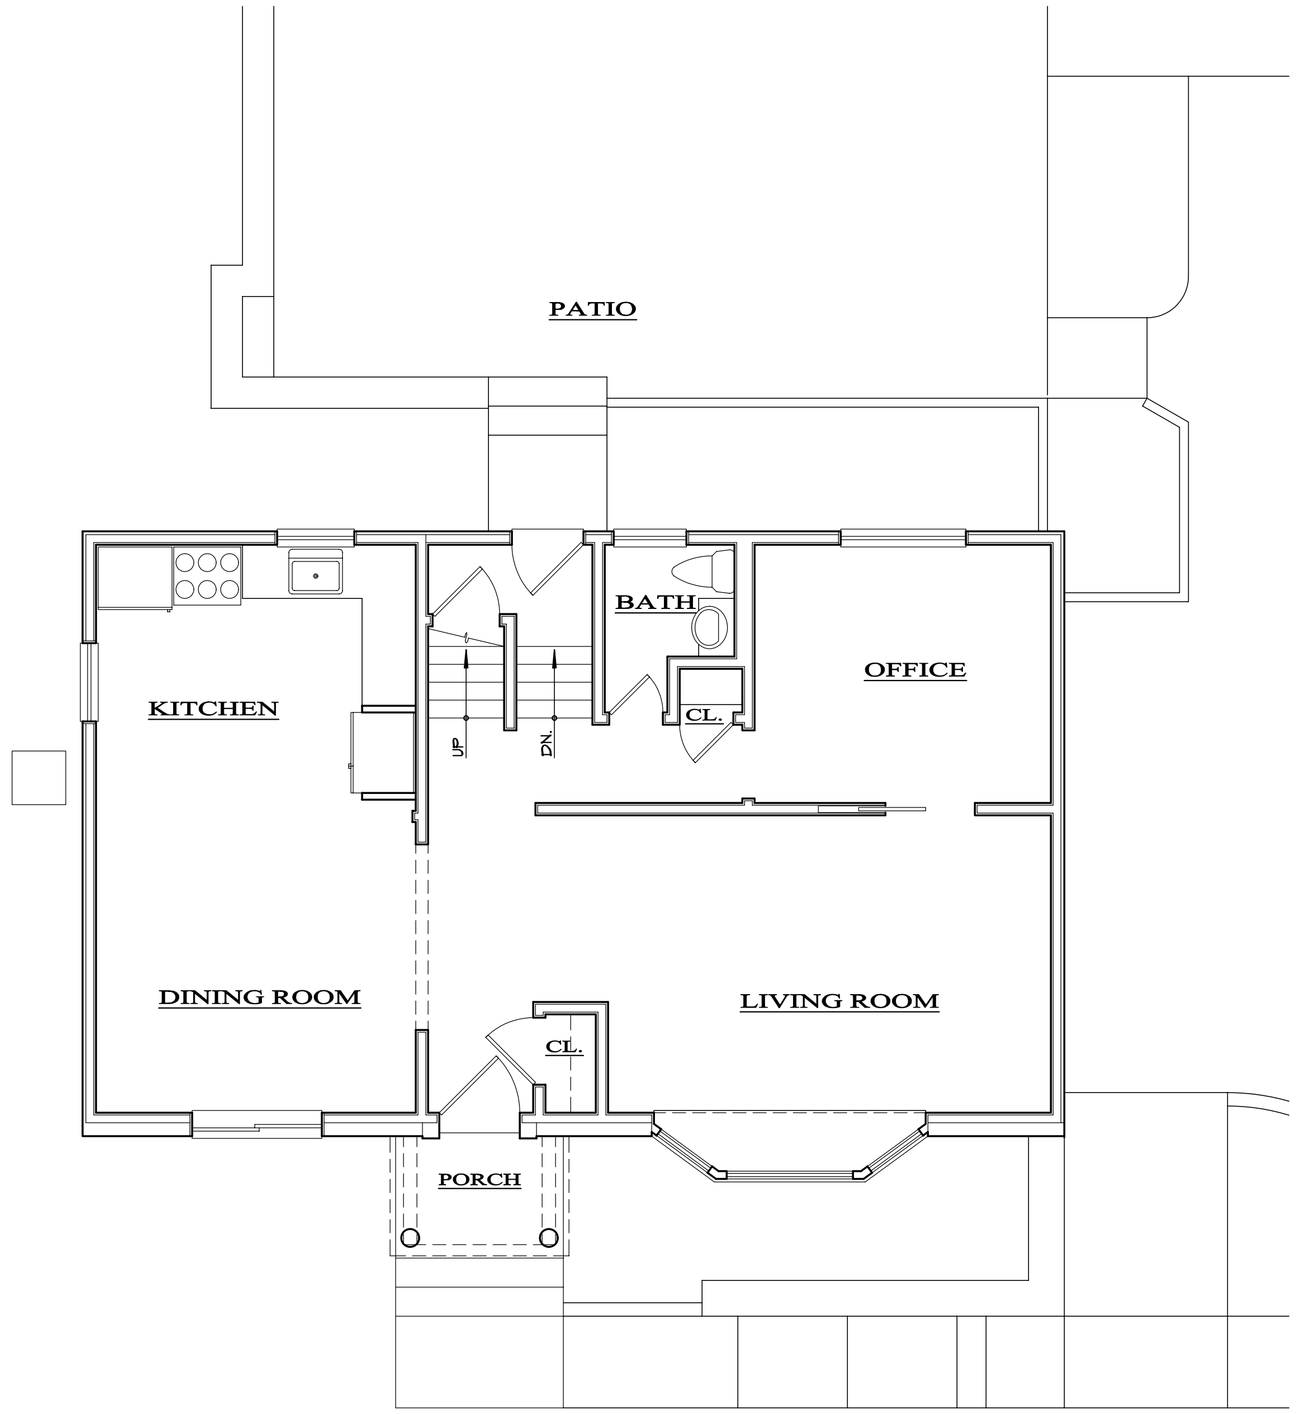

FIRST FLOOR PLAN

SCALE: 1/4"= 1'-0" EXISTING

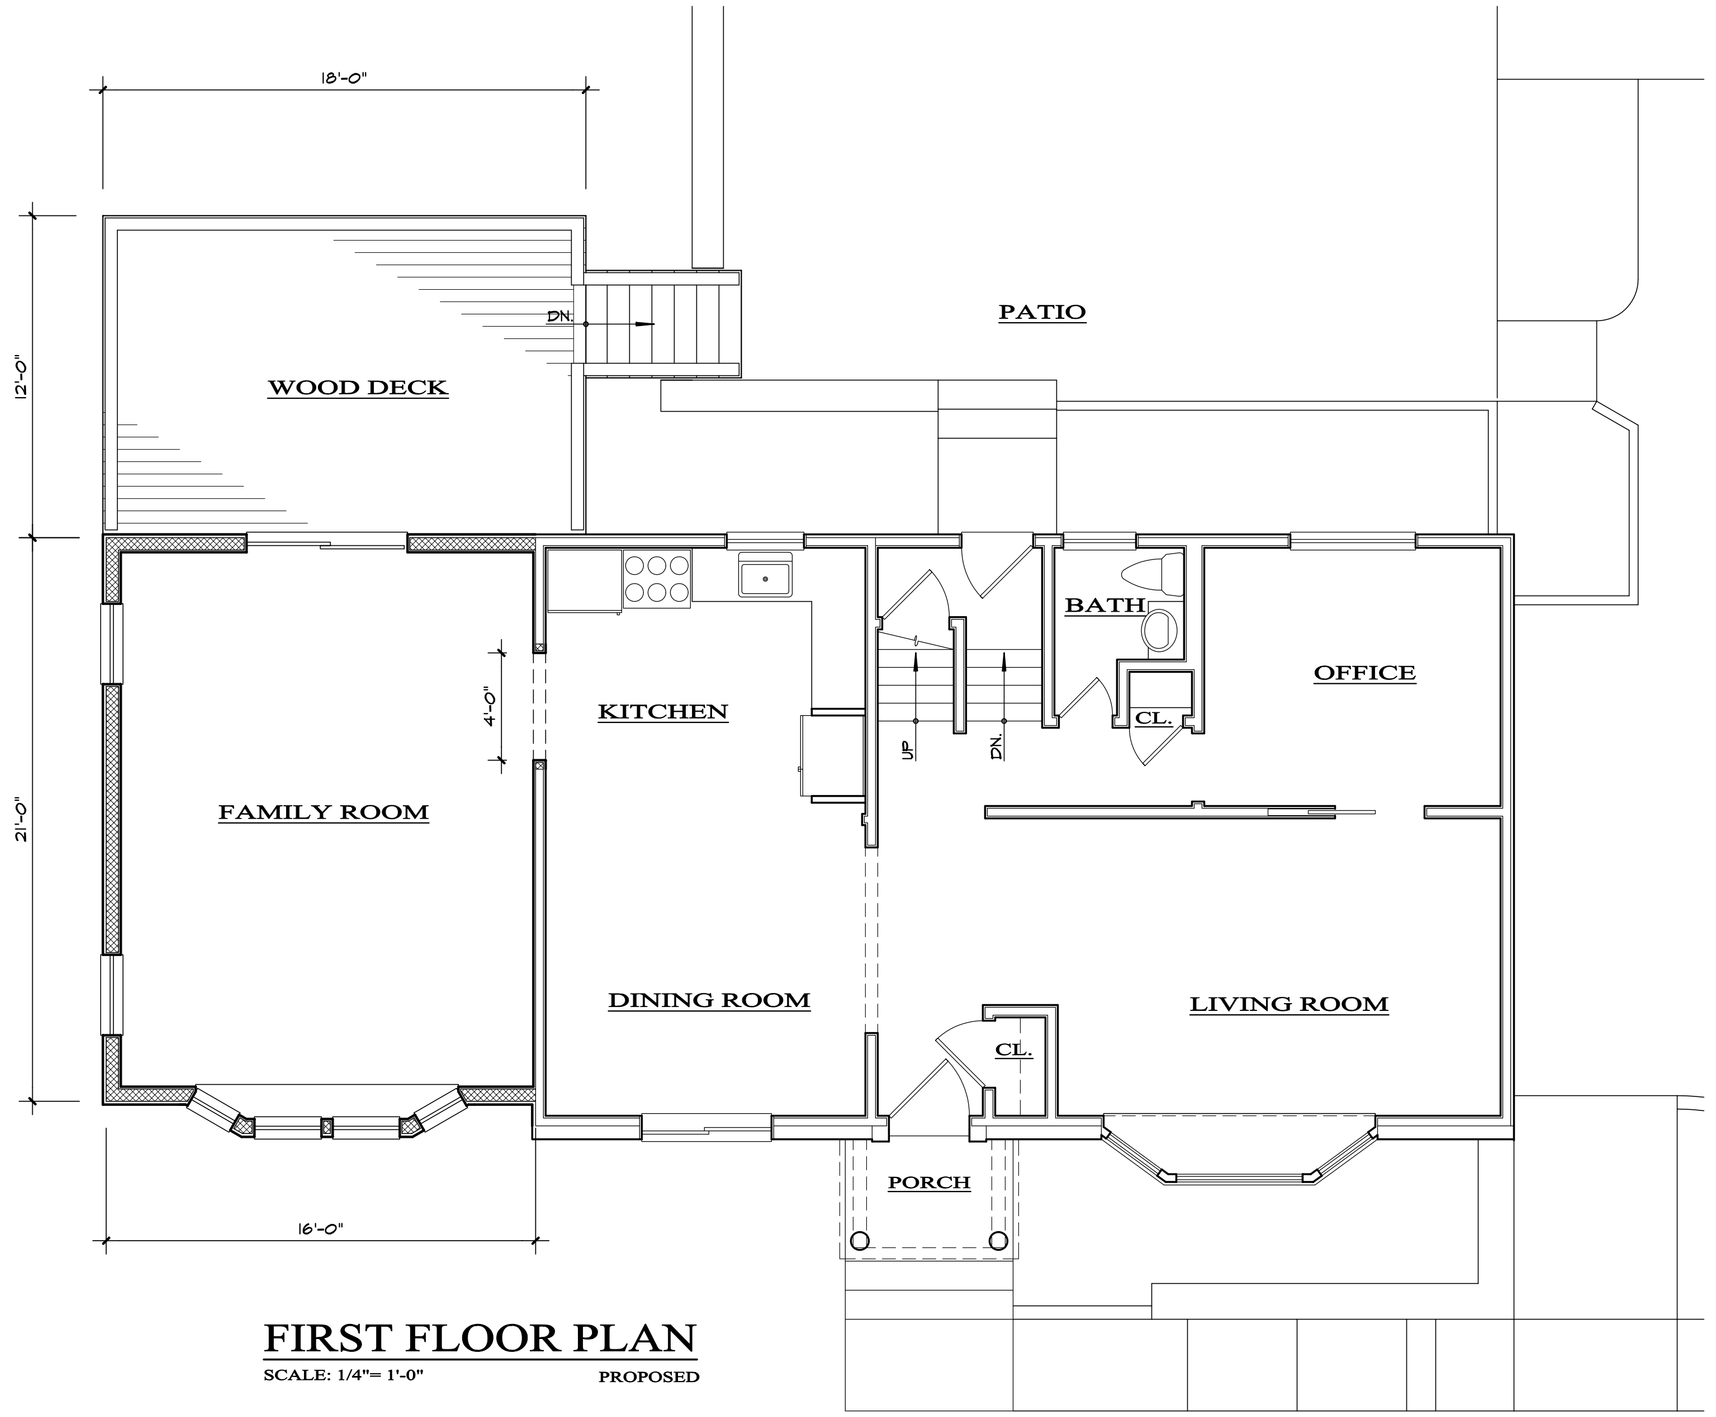

FIRST FLOOR PLAN

SCALE: 1/4"= 1'-0" PROPOSED

TM # 81.17-1-22

Addition & Alteration to the:

Caronia Residence

4 Minkel Road

Town of Ossining, New York

PHONE # (845)-528-0557
FAX # (845)-528-0469
mreape@aol.com
MICHAEL J. REAPE, A.I.A.
ARCHITECT
64 PLEASANT ROAD
LAKE PEEKSKILL, N.Y. 10537

DATE	DESCRIPTION
07/10/18	Z.B.A.

DWG. NO.

A1

PROJECT # 218028

TM # 81.17-1-22