FRONT ELEVATION
SCALE: 1/4"= 1'-0" EXISTING

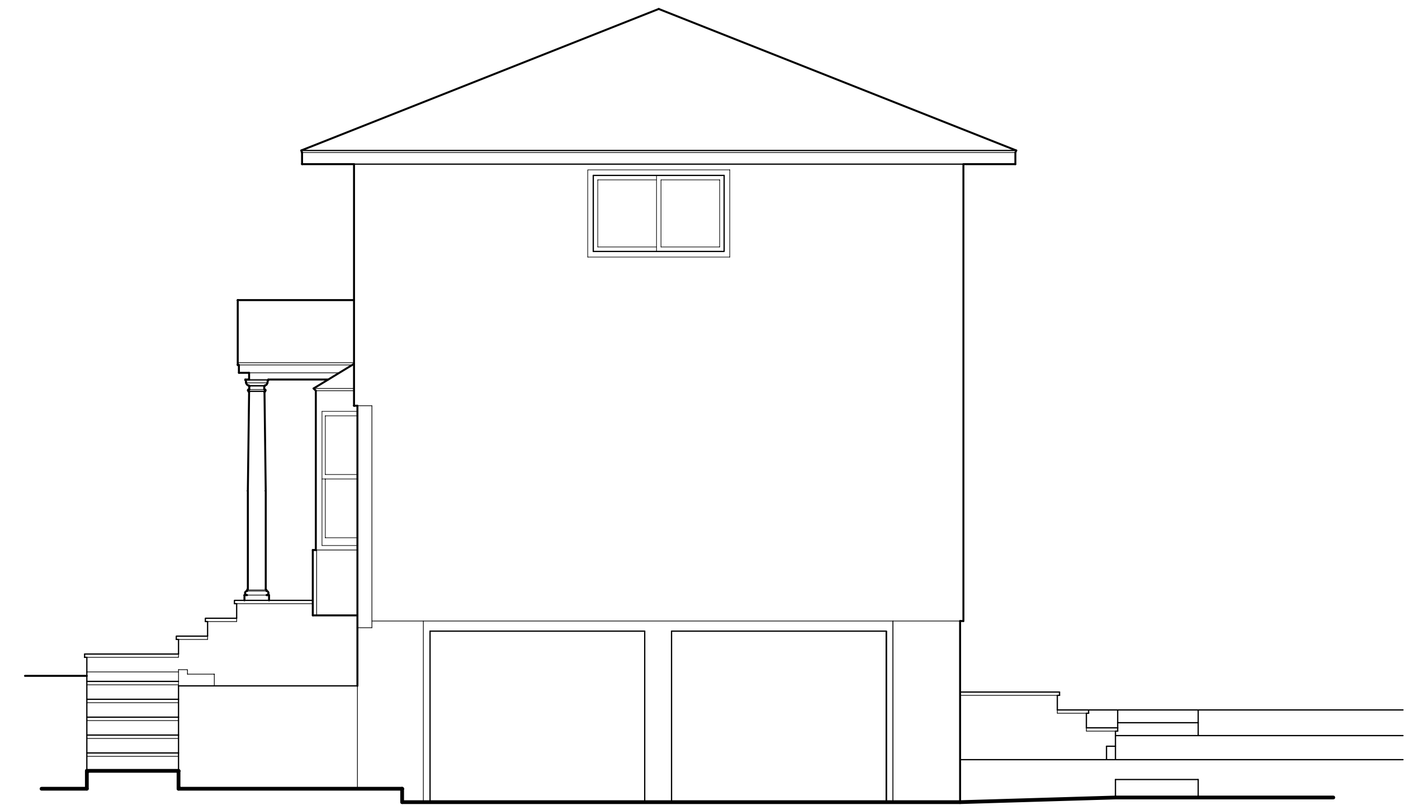

RIGHT SIDE ELEVATION
SCALE: 1/4"= 1'-0" EXISTING

FRONT ELEVATION
SCALE: 1/4"= 1'-0" PROPOSED

RIGHT SIDE ELEVATION
SCALE: 1/4"= 1'-0" EXISTING

TM # 81.17-1-22

Addition & Alteration to the:

Caronia Residence

4 Minkel Road

Town of Ossining, New York

PHONE # (845)-528-0657
FAX # (845)-528-0469
mmajc@aol.com

MICHAEL J. REAPE, A.I.A.
ARCHITECT

64 PLEASANT ROAD LAKE PEEKSKILL, N.Y. 10537

DATE	DESCRIPTION
07/10/18	Z.B.A.

DWG. NO.

A2

PROJECT # 218028

TM # 81.17-1-22