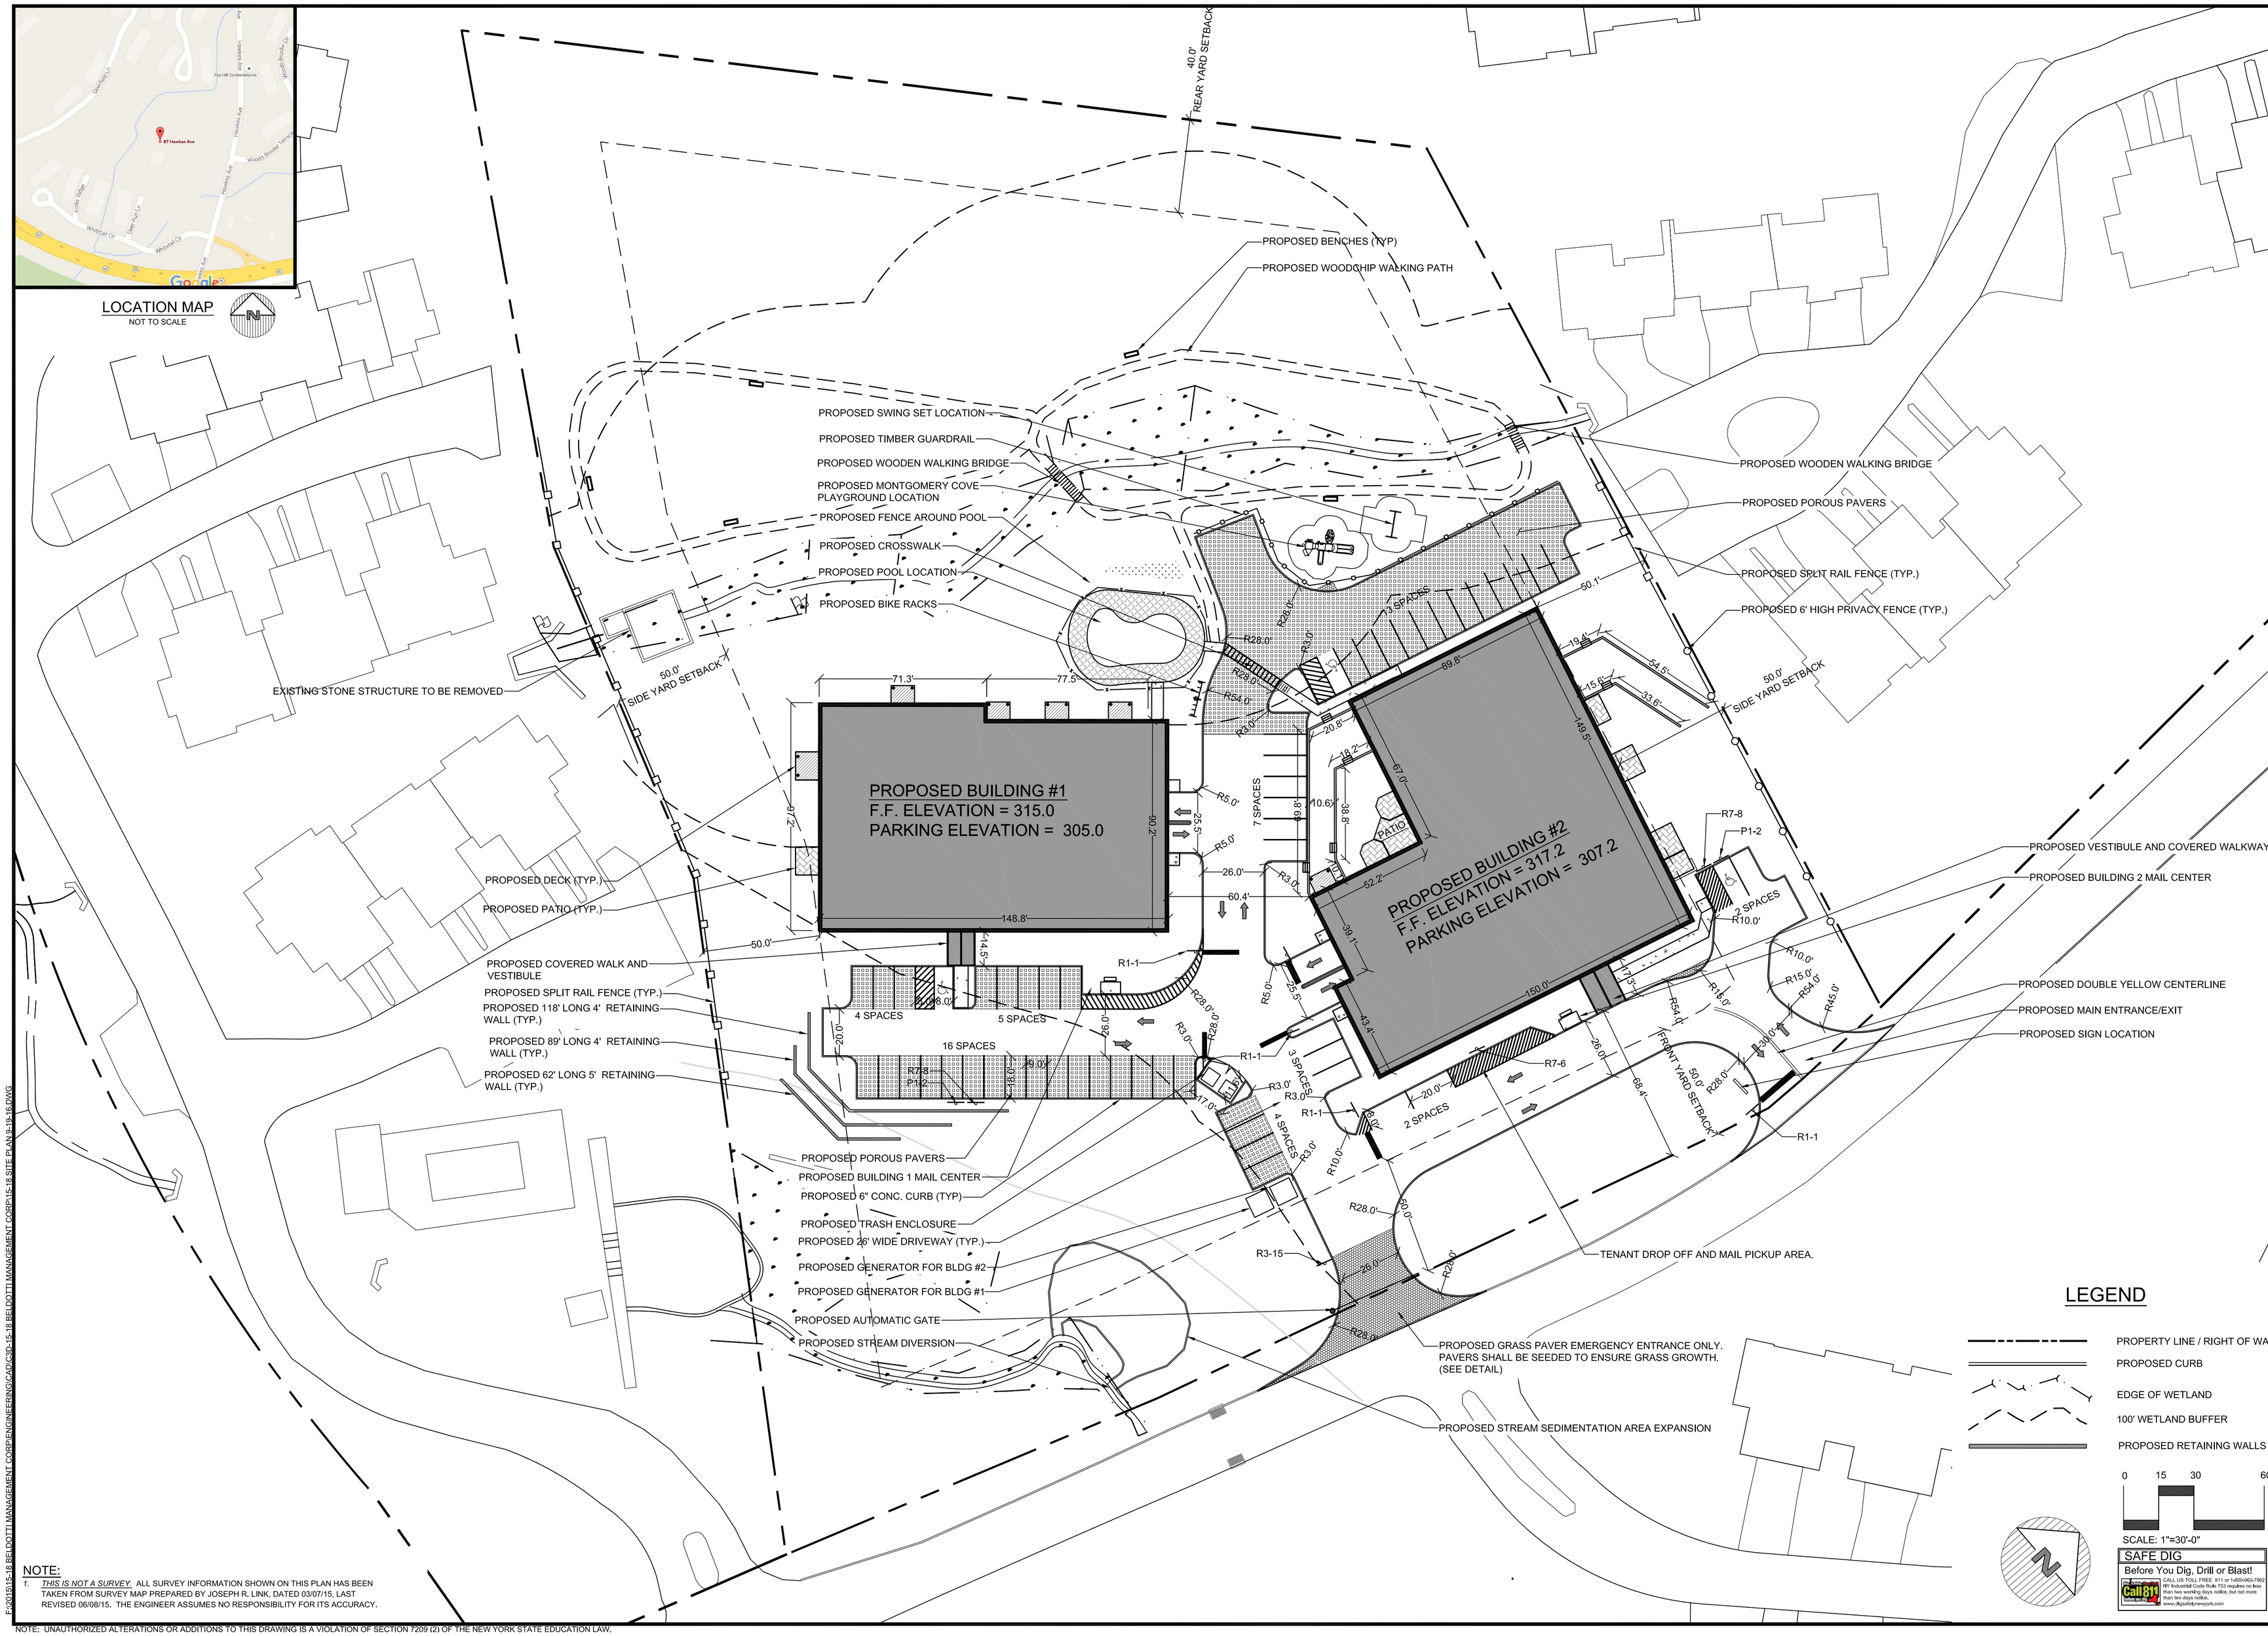

NOTE:
1. *THIS IS NOT A SURVEY.* ALL SURVEY INFORMATION SHOWN ON THIS PLAN HAS BEEN TAKEN FROM SURVEY MAP PREPARED BY JOSEPH R. LINK, DATED 03/07/15, LAST REVISED 06/08/15. THE ENGINEER ASSUMES NO RESPONSIBILITY FOR ITS ACCURACY.

NOTE: UNAUTHORIZED ALTERATIONS OR ADDITIONS TO THIS DRAWING IS A VIOLATION OF SECTION 7209 (2) OF THE NEW YORK STATE EDUCATION LAW.

F:\2015\15-18 BELDOTTI MANAGEMENT CORP\ENGINEERING\CAD\C3D-15-18 BELDOTTI MANAGEMENT CORP\15-18 SITE PLAN 8-19-16.DWG

PROJECT # 15-18

COPYRIGHT © 2012 BY SITE DESIGN CONSULTANTS, ALL RIGHTS RESERVED

Site Design Consultants
Civil Engineers • Land Planners
251-F Underhill Avenue, Yorktown Heights, NY 10598
(914) 962-4488 - Fax: (914) 962-7386
www.sitedesignconsultants.com

Engineer:
Joseph C. Riina, P.E.
NYS Lic. No. 64431

Revisions:

No.	Date	Comments:
1	11/13/15	Town Comments
2	12/7/15	Town Comments
3	1/25/16	Town Comments
4	3/7/16	Town Comments
5	4/8/16	Town Comments
6	5/23/16	Building 2 Footprint, Parking and Vestibule
7	8/3/16	Site Plan Revisions
8	9/7/16	Site Plan Revisions
9	9/12/16	Town Comments

SCALE: 1" = 30'

DRAWN BY: TK

DATE: 9/25/15

SITE PLAN

SITE PLAN PREPARED FOR
PARTH KNOLLS LLC.
87 HAWKES AVENUE
Town of Ossining Westchester County, NY

Sheet C-101