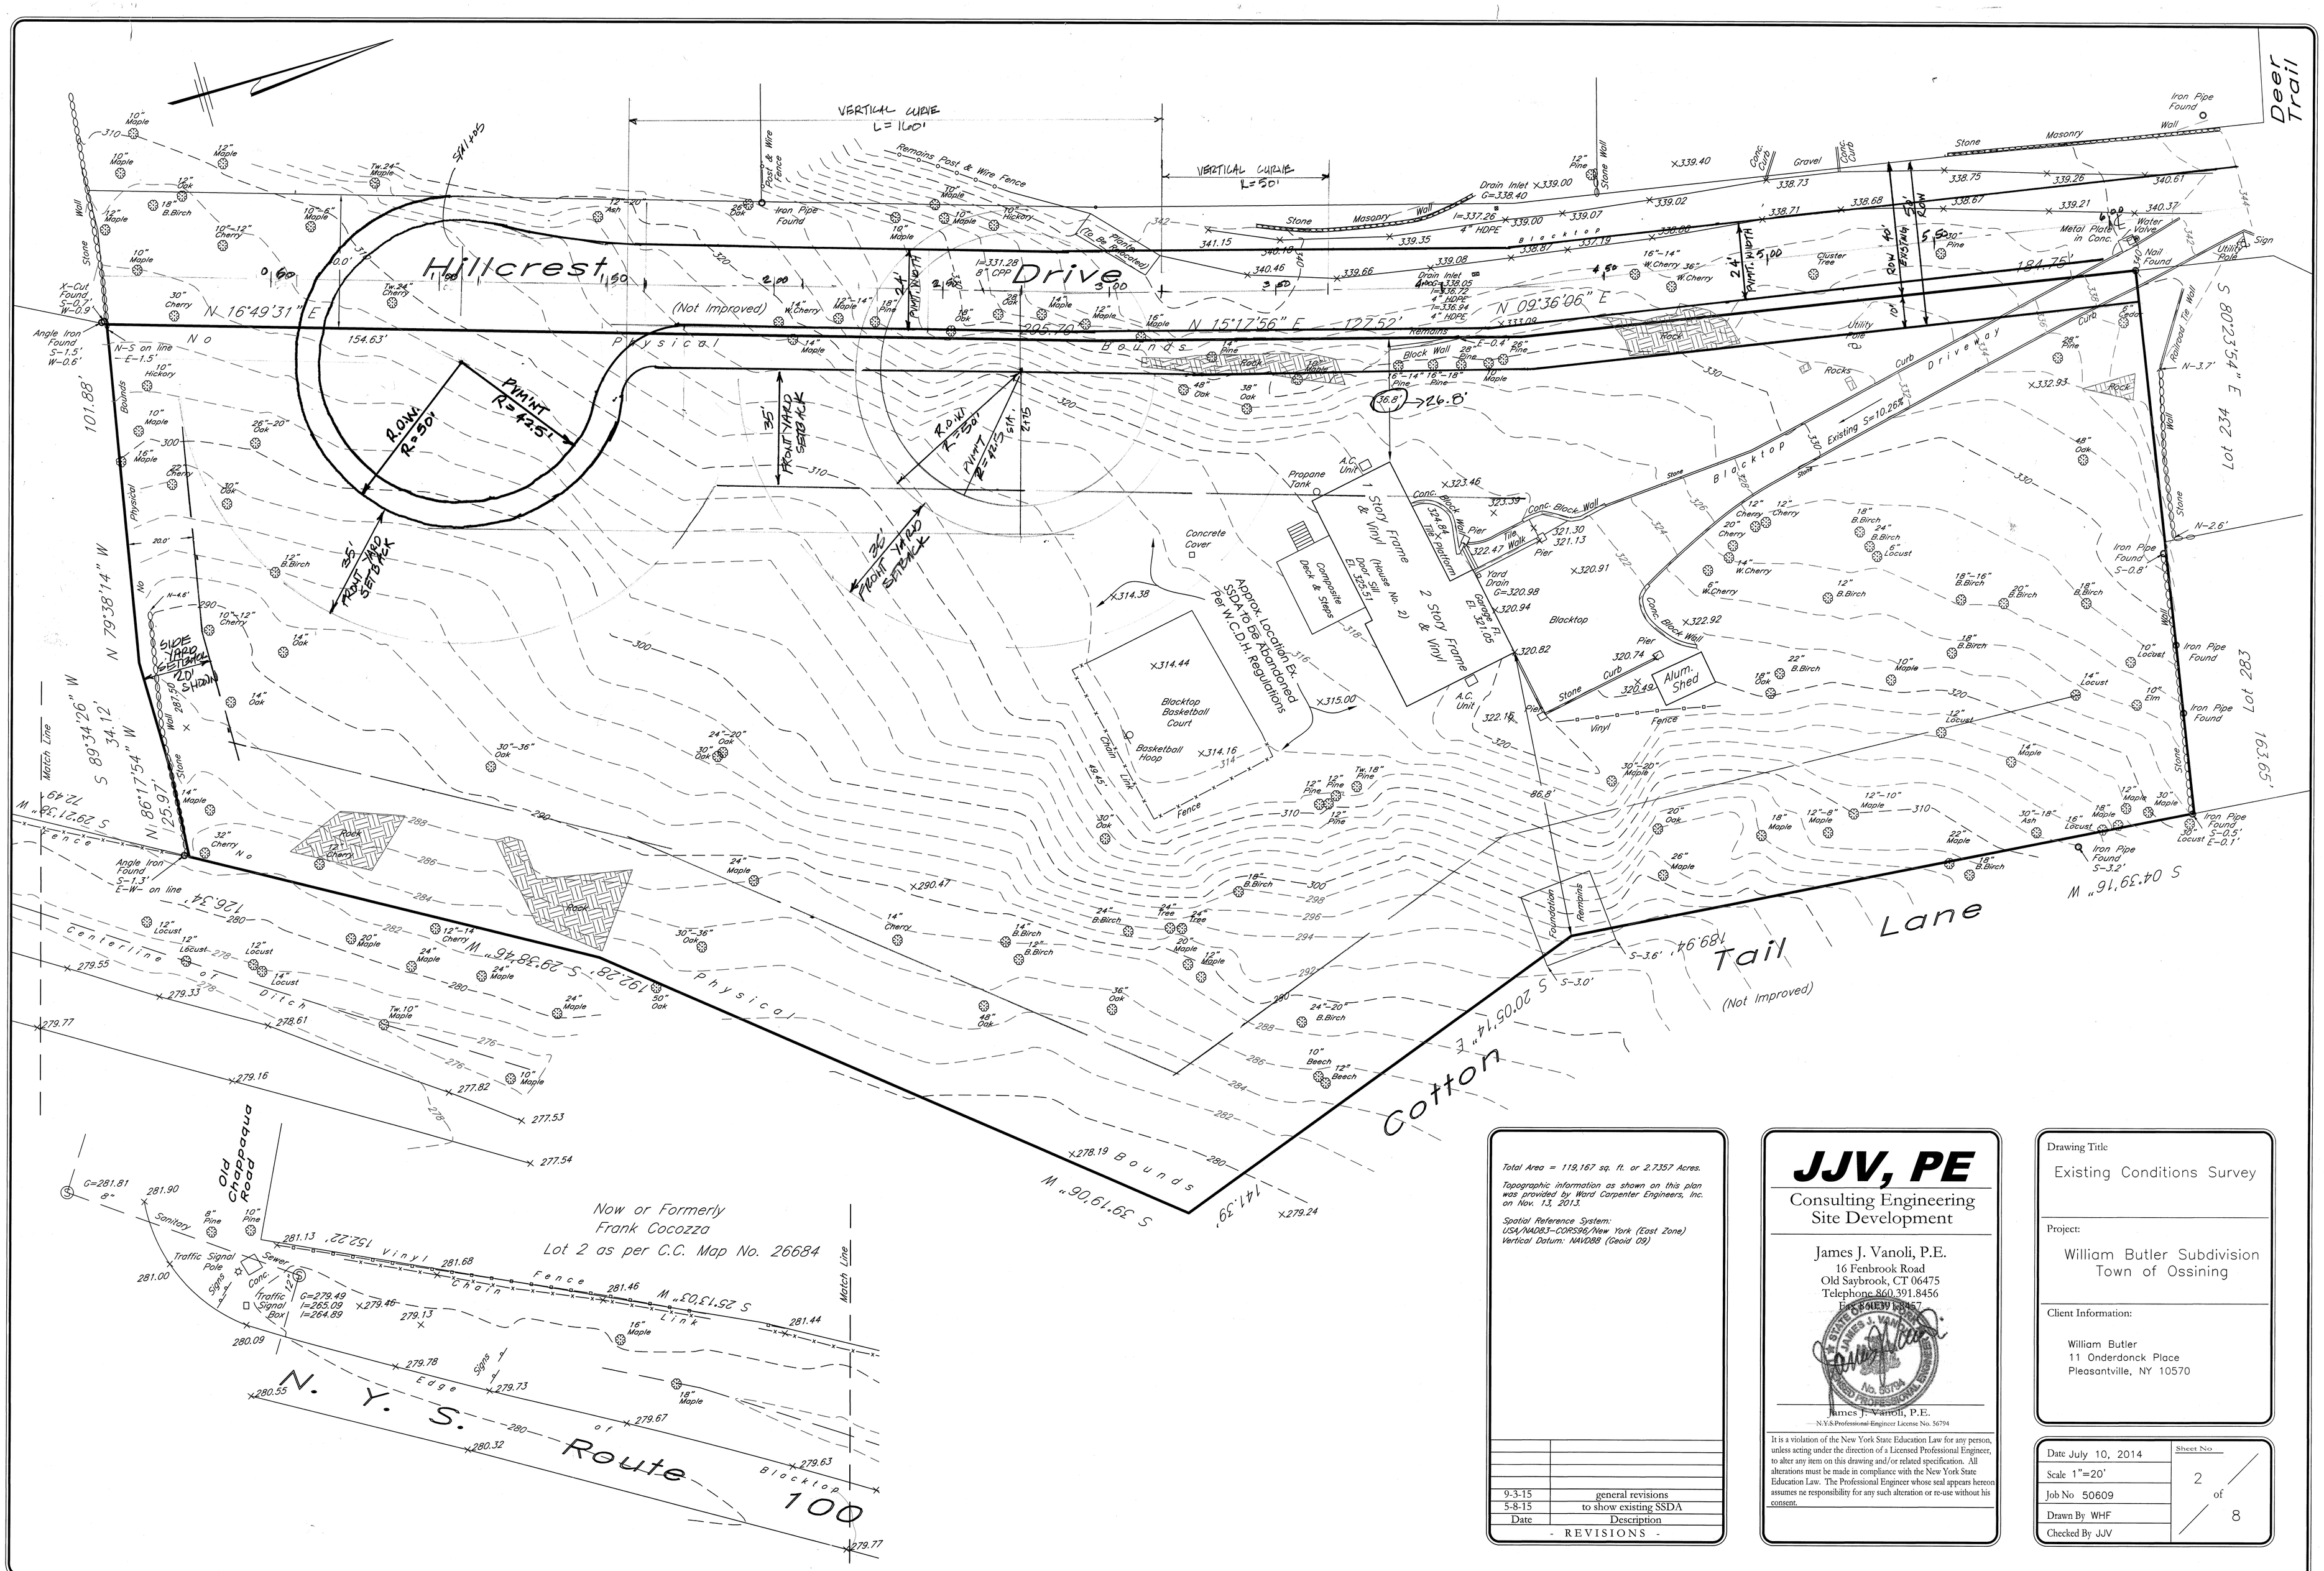

Date	Description
9-3-15	general revisions
5-8-15	to show existing SSDA

- REVISIONS -

JJV, PE

Consulting Engineering
Site Development

James J. Vanoli, P.E.
16 Fenbrook Road
Old Saybrook, CT 06475
Telephone 860.391.8456
Fax 860.391.8457

James J. Vanoli, P.E.
N.Y.S. Professional Engineer License No. 56794

It is a violation of the New York State Education Law for any person, unless acting under the direction of a Licensed Professional Engineer, to alter any item on this drawing and/or related specification. All alterations must be made in compliance with the New York State Education Law. The Professional Engineer whose seal appears hereon assumes ne responsibility for any such alteration or re-use without his consent.

Drawing Title
Existing Conditions Survey

Project:
William Butler Subdivision
Town of Ossining

Client Information:
William Butler
11 Onderdonck Place
Pleasantville, NY 10570

Date July 10, 2014	Sheet No. 2 of 8
Scale 1"=20'	
Job No 50609	
Drawn By WHF	
Checked By JJV	