


COPYRIGHT © 2017 BY KELLARD SESSIONS CONSULTING, INC. ALL RIGHTS RESERVED. UNAUTHORIZED REPRODUCTION OR ALTERATION OF ANY PART OF THIS PLAN IS PROHIBITED.

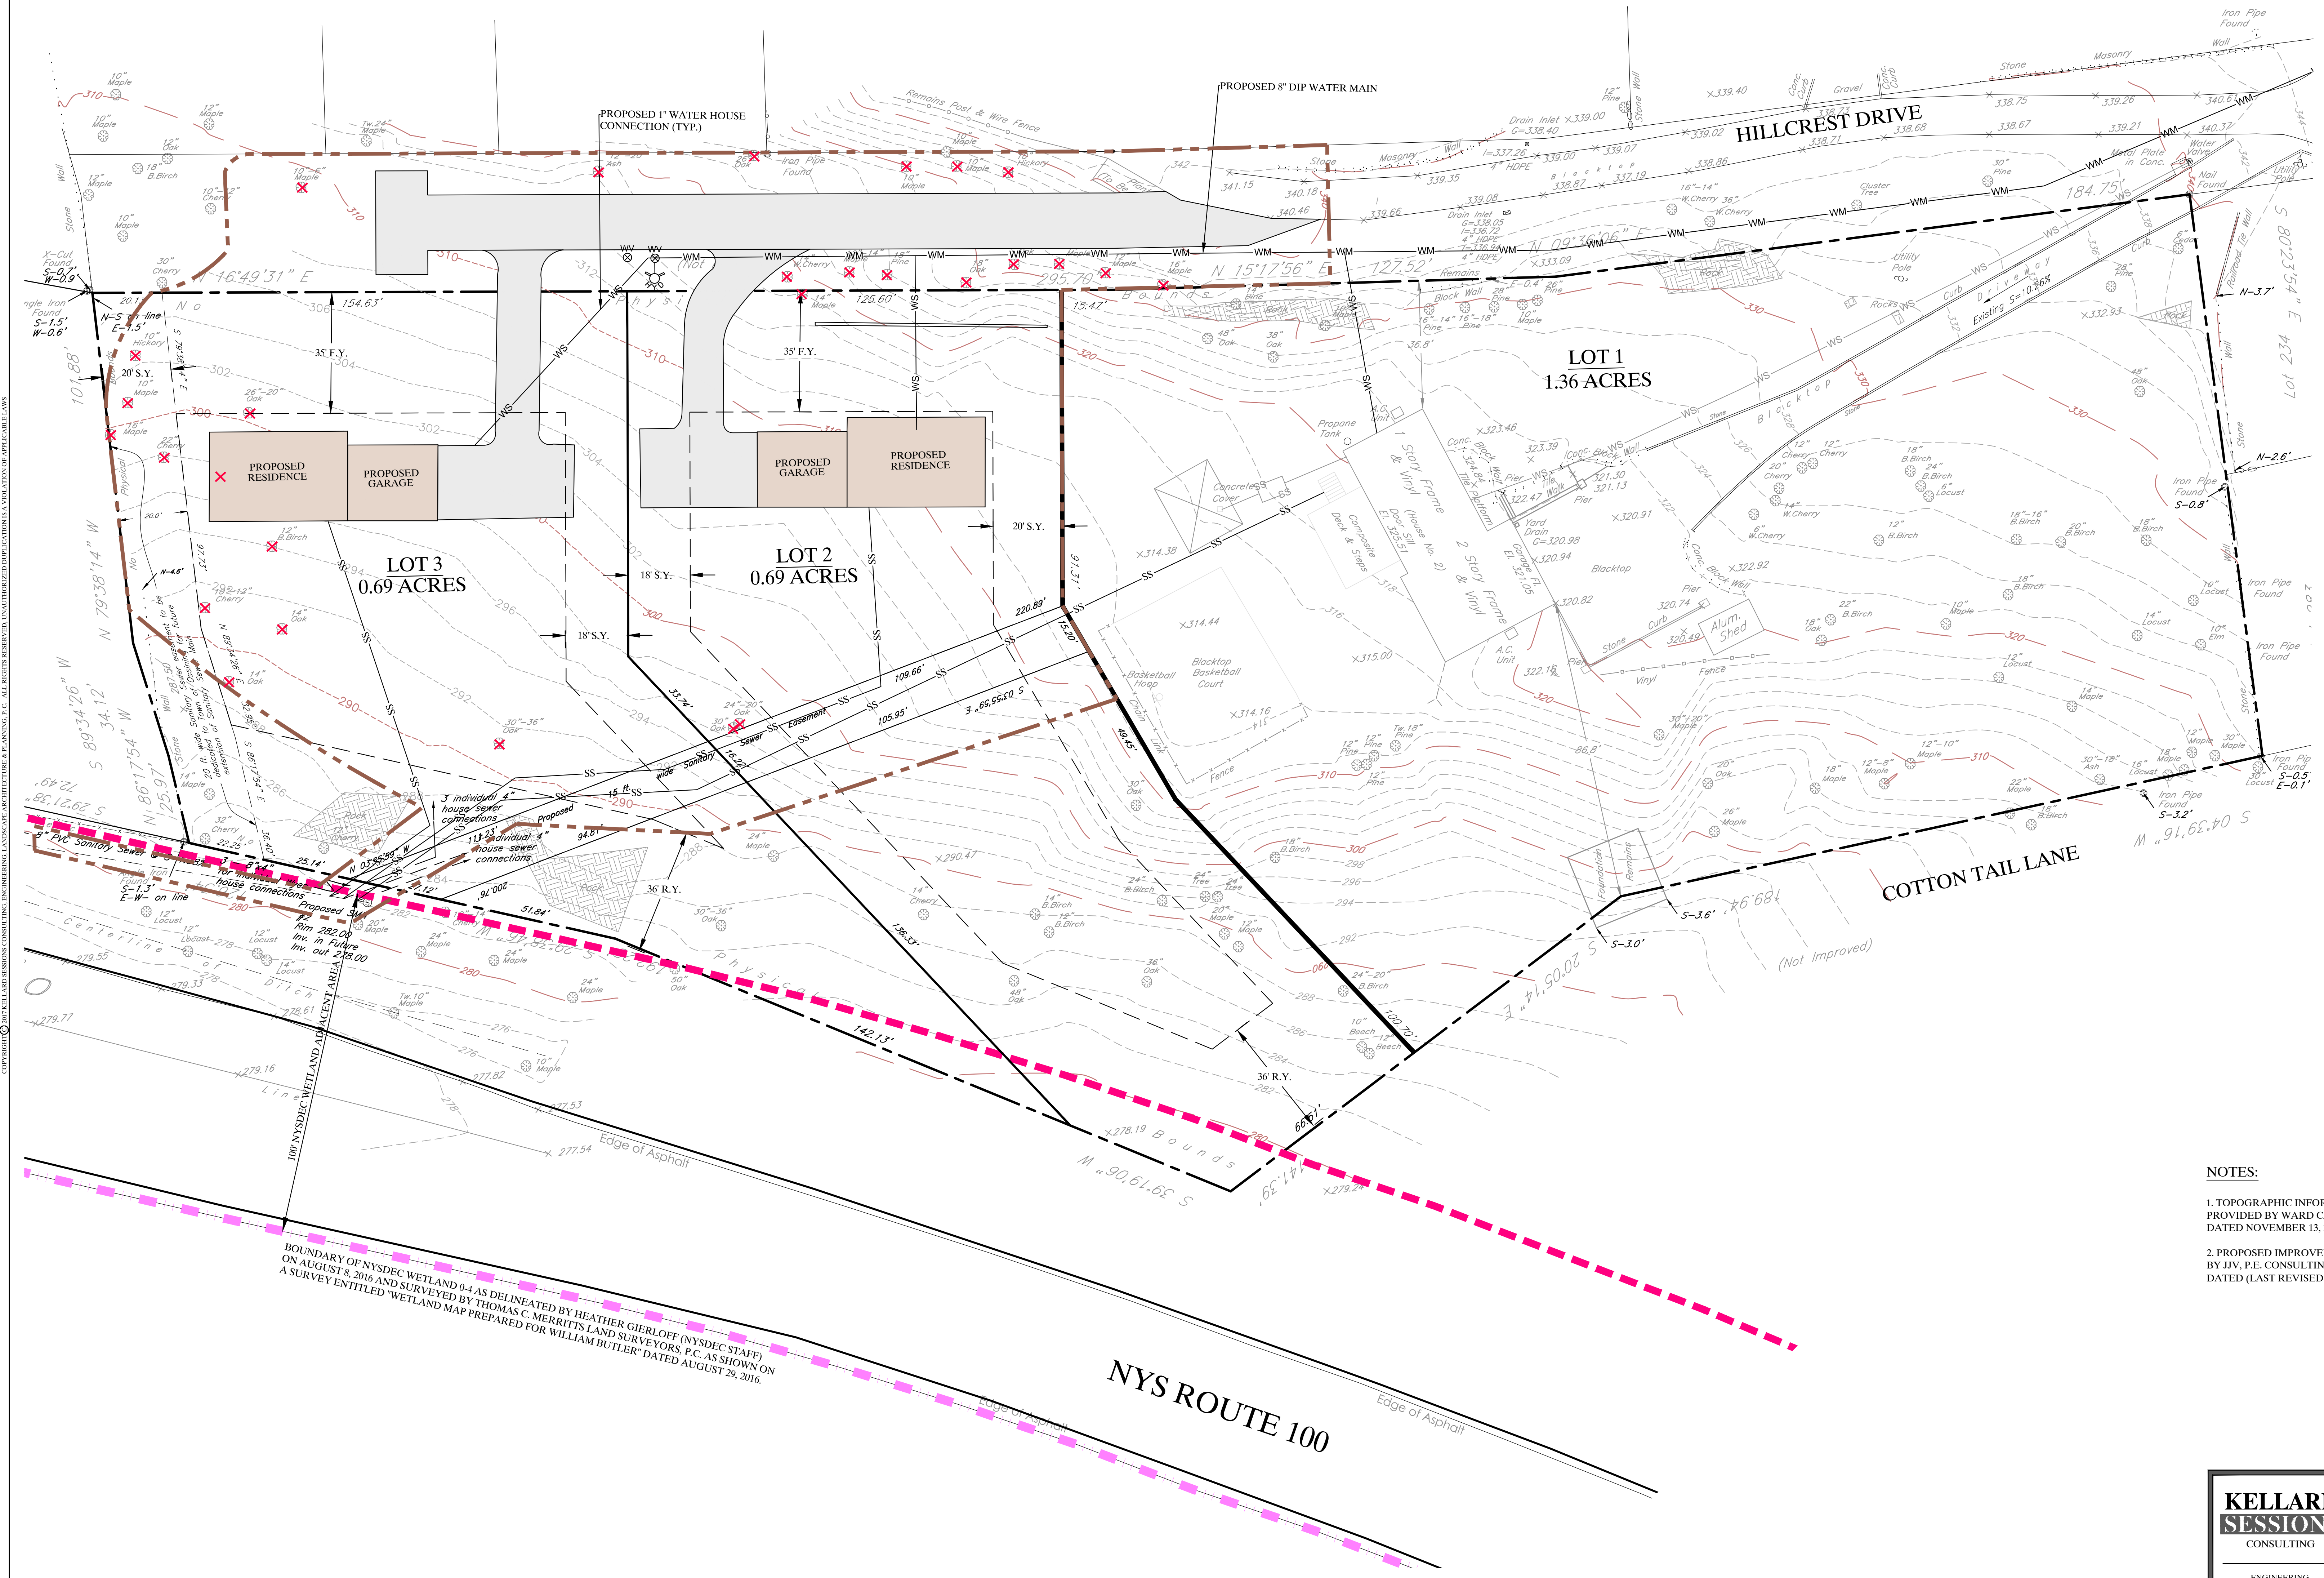

**SITE DATA**

|                  |                                         |
|------------------|-----------------------------------------|
| SITE LOCATION:   | 2 HILLCREST DRIVE<br>OSSINING, NY 10562 |
| OWNER/APPLICANT: | WILLIAM BUTLER                          |
| SITE AREA:       | 2.54 ACRES                              |
| ZONING DISTRICT: | R-30                                    |


**TREES TO BE REMOVED**

|                           |
|---------------------------|
| 1. 24" OAK                |
| 2. 30" OAK                |
| 3. 30" OAK                |
| 4. 14" OAK                |
| 5. 14" OAK                |
| 6. 10" CHERRY             |
| 7. 12" B. BIRCH           |
| 8. 30" OAK                |
| 9. 22" CHERRY             |
| 10. 16" MAPLE             |
| 11. 10" MAPLE             |
| 12. 10" HICKORY           |
| 13. 26" OAK               |
| 14. 10" MAPLE             |
| 15. 12" ASH               |
| 16. 26" OAK               |
| 17. 14" W. CHERRY         |
| 18. 10" HICKORY           |
| 19. 14" MAPLE             |
| 20. 12" MAPLE             |
| 21. 18" PINE              |
| 22. 18" OAK               |
| 23. 28" OAK               |
| 24. 14" MAPLE             |
| 25. 12" MAPLE             |
| 26. 16" MAPLE             |
| 27. 10" MAPLE             |
| 28. 10" MAPLE             |
| 28 TREES TO BE<br>REMOVED |

**NOTES:**

1. TOPOGRAPHIC INFORMATION AS SHOWN ON THIS PLAN WAS PROVIDED BY WARD CARPENTER ENGINEERS, INC. FROM A MAP DATED NOVEMBER 13, 2013.
2. PROPOSED IMPROVEMENTS SHOWN TAKEN FROM A MAP PREPARED BY JIV, P.E. CONSULTING ENGINEERING AND SITE DEVELOPMENT DATED (LAST REVISED) SEPTEMBER 3, 2015.

**GRAPHIC SCALE**

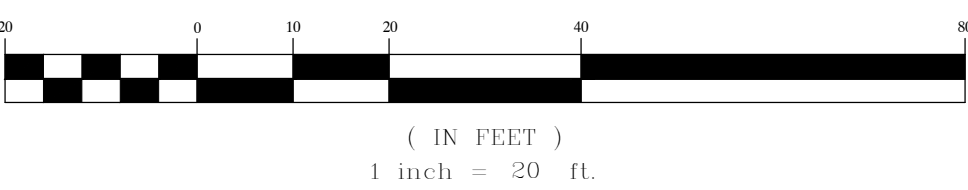

**ZBA VARIANCE PLANS**

**PREVIOUS THREE (3) - LOT  
SUBDIVISION LAYOUT  
WILLIAM BUTLER SUBDIVISION**

TOWN OF OSSINING WESTCHESTER COUNTY, NEW YORK



|    |                                                 |
|----|-------------------------------------------------|
| 1. | SEPTEMBER 8, 2017 - 8-7-17 ZBA MEETING COMMENTS |
| 2. |                                                 |
| 3. |                                                 |
| 4. |                                                 |
| 5. |                                                 |
| 6. |                                                 |
| 7. |                                                 |
| 8. |                                                 |
| 9. |                                                 |

1  
12

PROJECT ID:  
BLR100  
DATE:  
JULY 27, 2017

**KELLARD  
SESSIONS**  
CONSULTING

ENGINEERING,  
LANDSCAPE  
ARCHITECTURE  
PLANNING, P.C.

590 MAIN STREET  
ARMONK, N.Y. 10504  
P: (914) 275-2323  
F: (914) 275-2329  
WWW.KELLARDS.COM

UNAUTHORIZED ADDITIONS, MODIFICATIONS AND/OR ALTERATIONS TO THESE PLANS IS A VIOLATION OF SECTION 72(6)(b) OF THE NEW YORK STATE EDUCATION LAW



COPYRIGHT © 2017 BY KELLARD SESSIONS CONSULTING, LANDSCAPE ARCHITECTURE, P.C. ALL RIGHTS RESERVED. UNAUTHORIZED REPRODUCTION OF THIS PLAN IS A VIOLATION OF THE NEW YORK STATE EDUCATION LAW.




NOTES:  
1. TOPOGRAPHIC INFORMATION AS SHOWN ON THIS PLAN WAS PROVIDED BY WARD CARPENTER ENGINEERS, INC. FROM A MAP DATED NOVEMBER 13, 2013.

| DEEP TEST PIT RESULTS |                            |                                                                                  | 3/22/2017 |
|-----------------------|----------------------------|----------------------------------------------------------------------------------|-----------|
| TEST PIT              | DEPTH FROM SURFACE (INCH)  | SOIL DESCRIPTION                                                                 |           |
| TP-1                  | 0'-8"<br>8'-24"<br>24'-50" | TOPSOIL<br>SILTY LOAM<br>SILTY CLAY LOAM<br>LEDGE @ 50"                          |           |
| TP-2                  | 0'-8"<br>8'-18"<br>18'-78" | TOPSOIL<br>SILTY SANDS<br>SILTY W/ COBBLES<br>LEDGE @ 78"                        |           |
| TP-3                  | 0'-6"<br>6'-24"<br>24'-66" | TOPSOIL<br>SILTY SANDS<br>TIGHT COMPACT GRAY/TAN SILTY LOAM<br>LEDGE @ 66"       |           |
| TP-4                  | 0'-6"<br>6'-24"<br>24'-60" | TOPSOIL<br>SILTY SANDS<br>TIGHT COMPACT GRAY/TAN SILTY LOAM<br>LEDGE @ 60"       |           |
| TP-5                  | 0'-6"<br>6'-20"<br>20'-72" | TOPSOIL<br>SANDY LOAM<br>GRAY SILTY SANDS W/ COBBLES AND BOULDERS<br>LEDGE @ 72" |           |
| TP-6                  | 0'-6"<br>6'-20"<br>56'-84" | TOPSOIL<br>GRAY SILTY SANDS W/ COBBLES AND BOULDERS<br>WATER SEEP                |           |
| TP-7                  | 0'-6"<br>6'-48"<br>63'-84" | TOPSOIL<br>TIGHT COMPACT SANDY SILTS<br>MEDIUM FINE SANDS<br>LEDGE SLOPES        |           |
| TP-8                  | 0'-6"                      | TOPSOIL<br>LEDGE @ 36"                                                           |           |

|       |                               |                                                                                               |
|-------|-------------------------------|-----------------------------------------------------------------------------------------------|
| TP-9  | 0'-6"<br>6'-36"<br>36'-96"    | TOPSOIL<br>SANDY LOAM<br>MIX SANDS AND GRAVEL (BANKRUN)                                       |
| TP-10 | 0'-6"<br>6'-24"<br>24'-70"    | TOPSOIL<br>SANDY LOAM<br>FINE SANDS<br>LEDGE @ 70"                                            |
| TP-11 | 0'-18"<br>18'-42"<br>42'-102" | TOPSOIL<br>SANDY LOAM<br>GRAY/BROWN MIX SANDS<br>NO LEDGE, NO WATER                           |
| TP-12 | 0'-12"<br>12'-24"<br>24'-108" | TOPSOIL<br>SANDY LOAM<br>GRAY FINE TO MEDIUM SANDS<br>NO LEDGE, NO WATER                      |
| TP-13 | 0'-6"                         | TOPSOIL<br>WATER SEEP @ 30"                                                                   |
| TP-14 | 0'-28"<br>28'-40"             | TOPSOIL<br>SILTY LOAM CLAY<br>WATER SEEP @ 40"                                                |
| TP-15 | 0'-6"<br>6'-24"<br>24'-96"    | TOPSOIL<br>SANDY LOAM<br>MEDIUM FINE SANDS W/ STONES                                          |
| TP-16 | 0'-6"<br>6'-20"<br>20'-84"    | TOPSOIL<br>SANDY LOAM<br>FINE SANDS W/ SILTS W/ STONES                                        |
| TP-17 | 0'-6"<br>6'-24"<br>24'-92"    | TOPSOIL<br>SANDY LOAM<br>MEDIUM FINE SANDS W/ STONES, BOULDER AND BROKEN ROCKS<br>LEDGE @ 92" |

| PERCOLATION TEST RESULTS |               |  | 3/22/17 |
|--------------------------|---------------|--|---------|
| PERC HOLE #              | PERC RATE     |  |         |
| P1                       | 6.0 MIN/INCH  |  |         |
| P2                       | 6.67 MIN/INCH |  |         |
| P3                       | 15.0 MIN/INCH |  |         |
| P4                       | 2.0 MIN/INCH  |  |         |

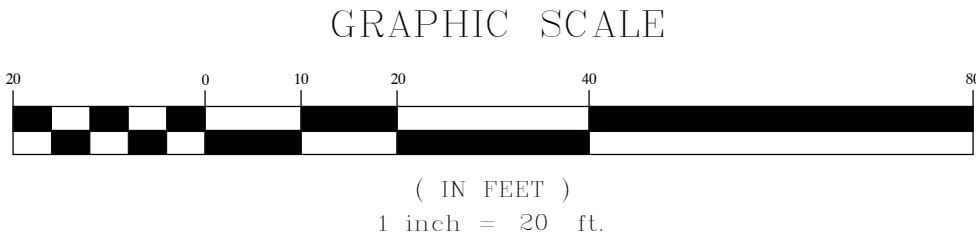

**KELLARD  
SESSIONS**  
CONSULTING

ENGINEERING,  
LANDSCAPE  
ARCHITECTURE  
PLANNING, P.C.

500 MAIN STREET  
ARMONK, N.Y. 10504  
P: (914) 275-2323  
F: (914) 275-2329  
WWW.KELLARDS.COM

**ZBA VARIANCE PLANS**

**SITE FEATURES AND OPPORTUNITIES  
PLAN**

**WILLIAM BUTLER SUBDIVISION**

TOWN OF OSSINGWESTCHESTER COUNTY, NEW YORK


|   |                                                 |
|---|-------------------------------------------------|
| 1 | SEPTEMBER 8, 2017 - 8-7-17 ZBA MEETING COMMENTS |
| 2 |                                                 |
| 3 |                                                 |
| 4 |                                                 |
| 5 |                                                 |
| 6 |                                                 |
| 7 |                                                 |
| 8 |                                                 |

212PROJECT I.D.:BLR100DATE:JULY 27, 2017

UNAUTHORIZED ADDITIONS, MODIFICATIONS AND/OR ALTERATIONS TO THESE PLANS IS A VIOLATION OF SECTION 120(6) OF THE NEW YORK STATE EDUCATION LAW



COPYRIGHT © 2017 BY KELLARD SESSIONS CONSULTING, INC. ALL RIGHTS RESERVED. UNAUTHORIZED REPRODUCTION OR ALTERATION OF ANY PART OF THIS PLAN IS PROHIBITED.

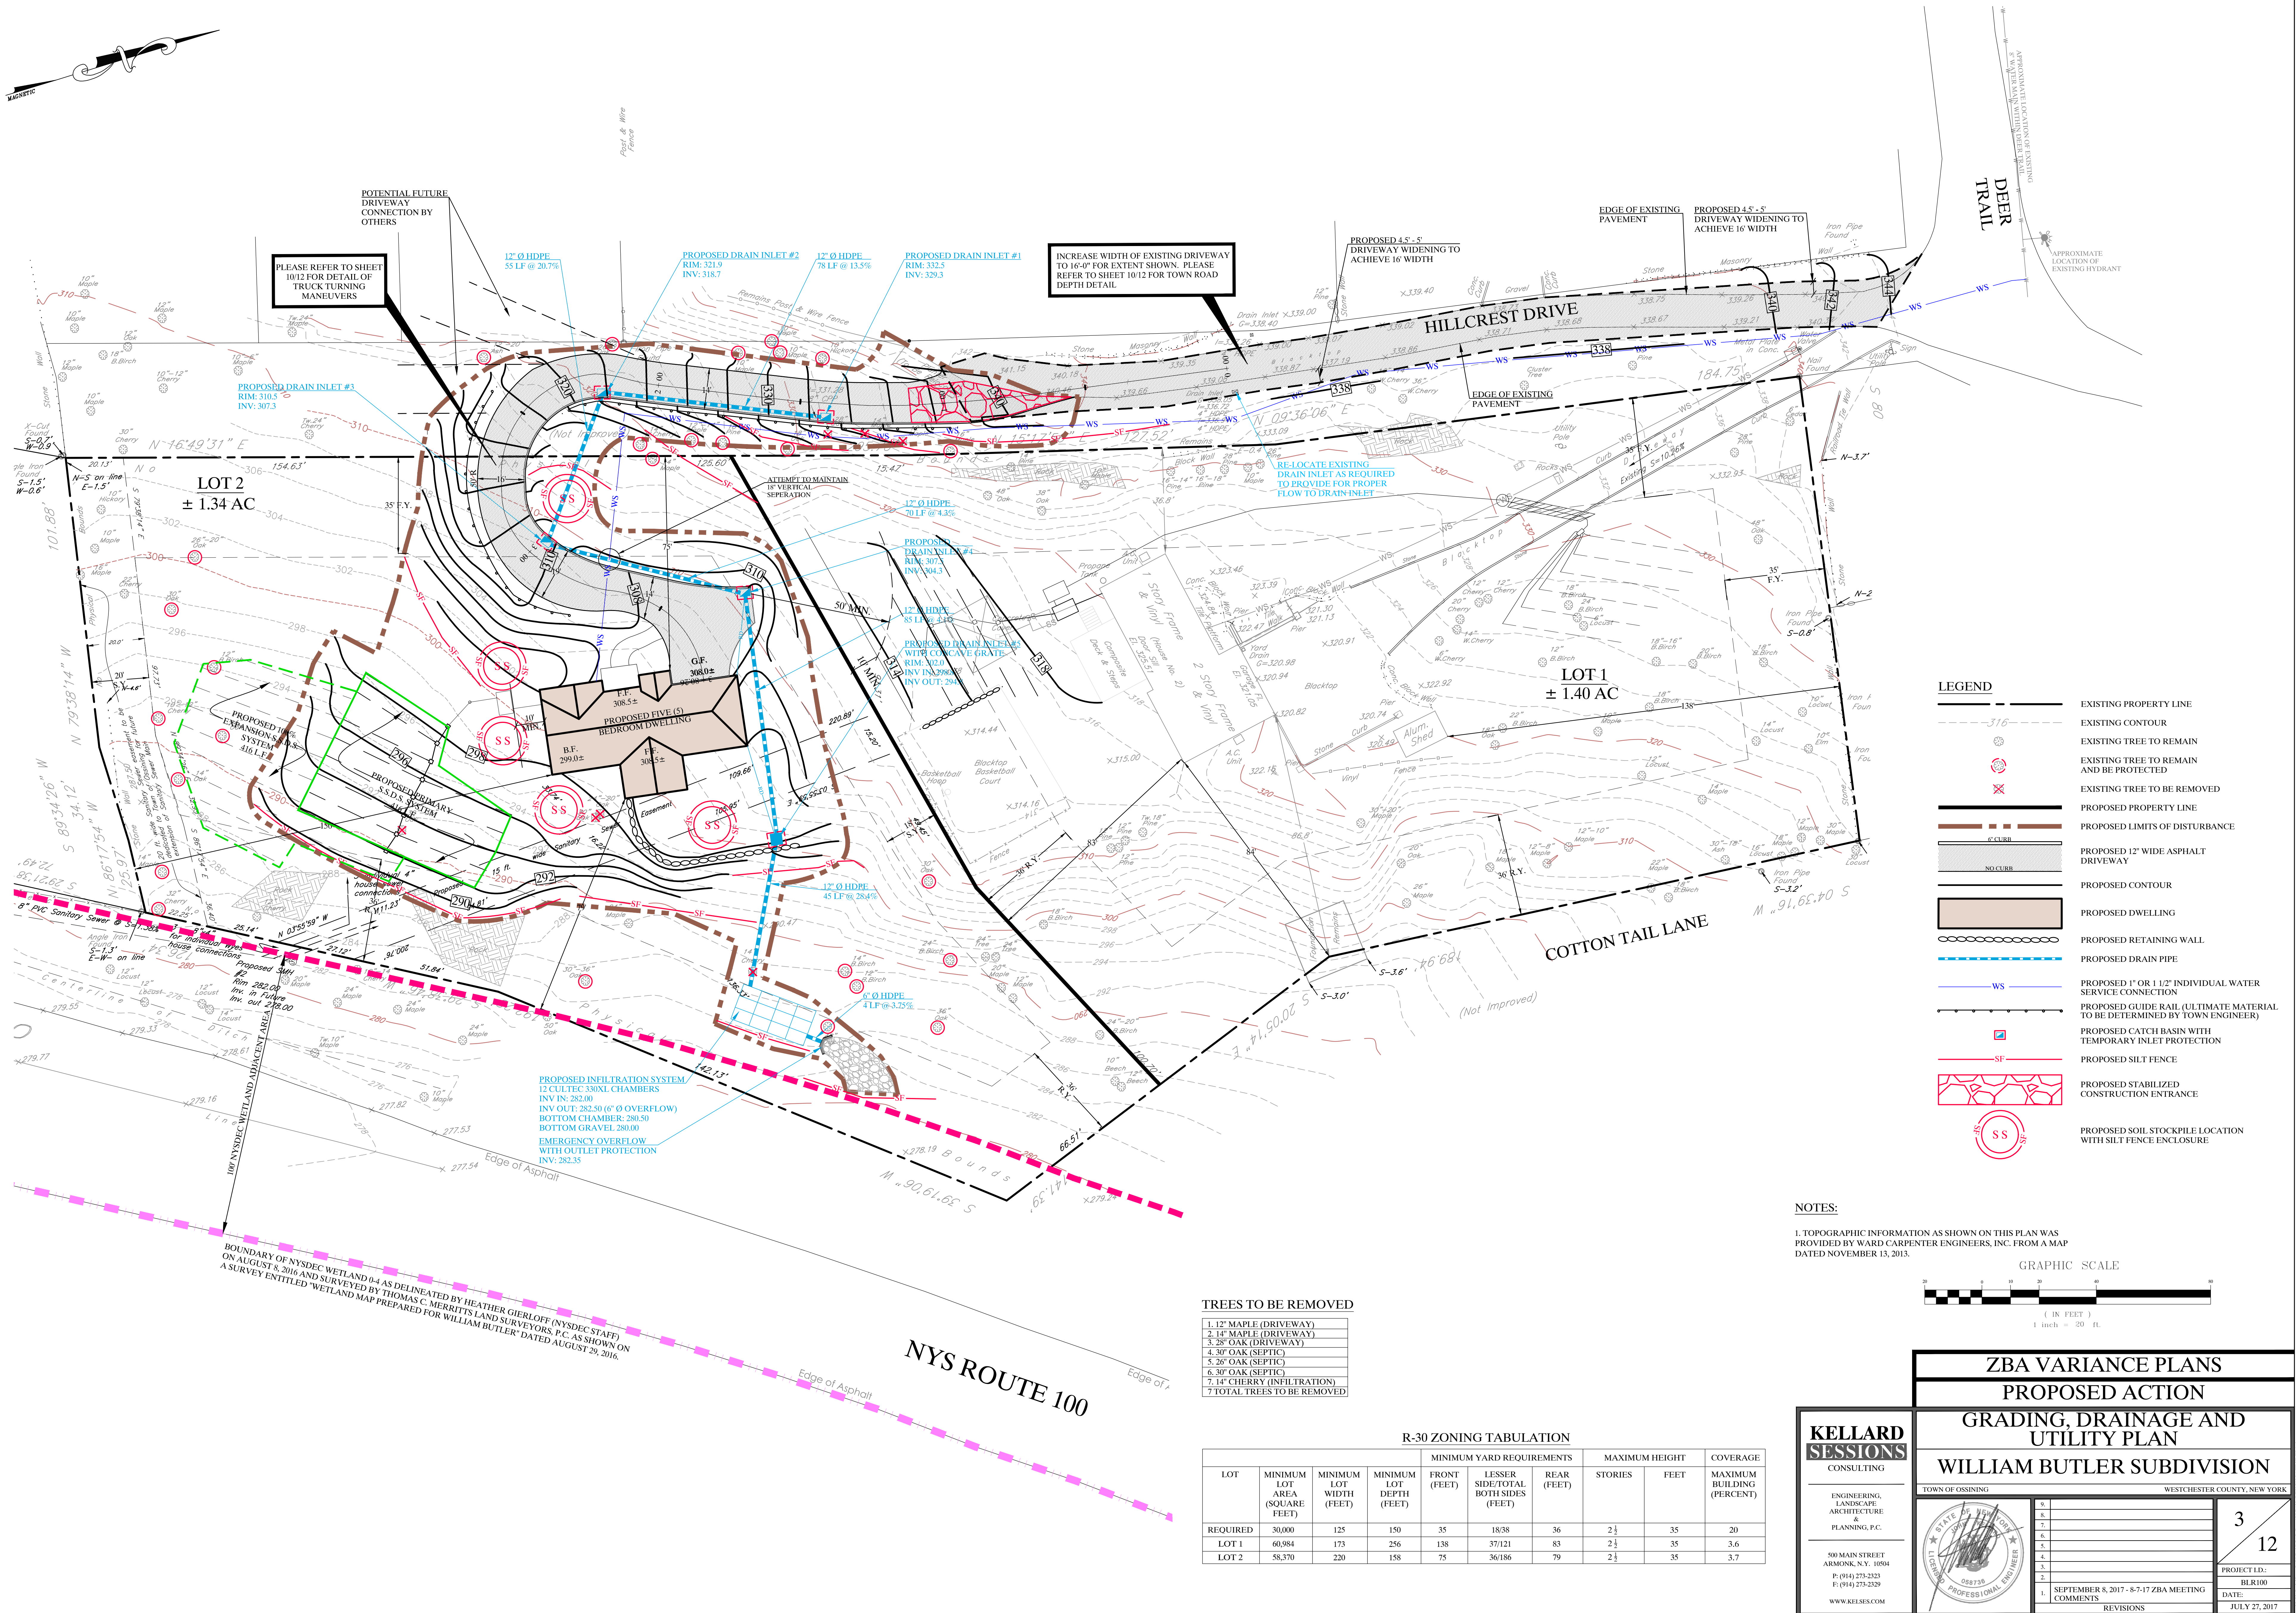

ZBA VARIANCE PLANS

PROPOSED ACTION

GRADING, DRAINAGE AND UTILITY PLAN

WILLIAM BUTLER SUBDIVISION

TOWN OF OSSING WESTCHESTER COUNTY, NEW YORK

|  |   |                                                 |         |                                             |
|--|---|-------------------------------------------------|---------|---------------------------------------------|
|  | 1 | SEPTEMBER 8, 2017 - 8-7-17 ZBA MEETING COMMENTS | 3<br>12 | PROJECT I.D.: BLR100<br>DATE: JULY 27, 2017 |
|  | 2 |                                                 |         |                                             |
|  | 3 |                                                 |         |                                             |
|  | 4 |                                                 |         |                                             |
|  | 5 |                                                 |         |                                             |

**KELLARD SESSIONS**  
CONSULTING

ENGINEERING,  
LANDSCAPE  
ARCHITECTURE  
PLANNING, P.C.

590 MAIN STREET  
ARMONK, N.Y. 10504



P: (914) 275-2323  
F: (914) 275-2329

WWW.KELLARDS.COM

UNAUTHORIZED ADDITIONS, MODIFICATIONS AND/OR ALTERATIONS TO THESE PLANS IS A VIOLATION OF SECTION 200(2) OF THE NEW YORK STATE EDUCATION LAW



COPYRIGHT © BY KELLARD SESSIONS CONSULTING, ENGINEERING, LANDSCAPE ARCHITECTURE & PLANNING, P.C. ALL RIGHTS RESERVED. UNAUTHORIZED REPRODUCTION OF THIS DOCUMENT IS A VIOLATION OF APPLICABLE LAW.

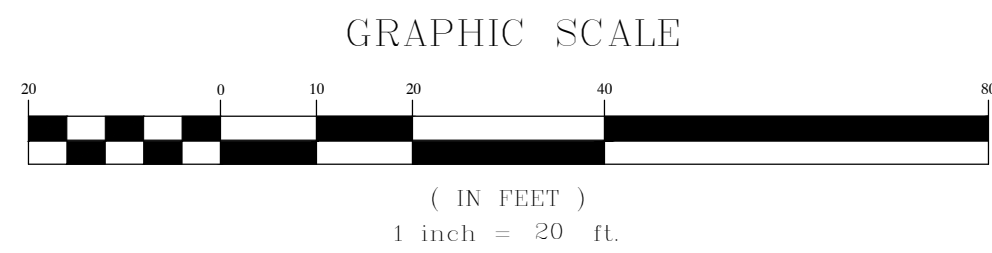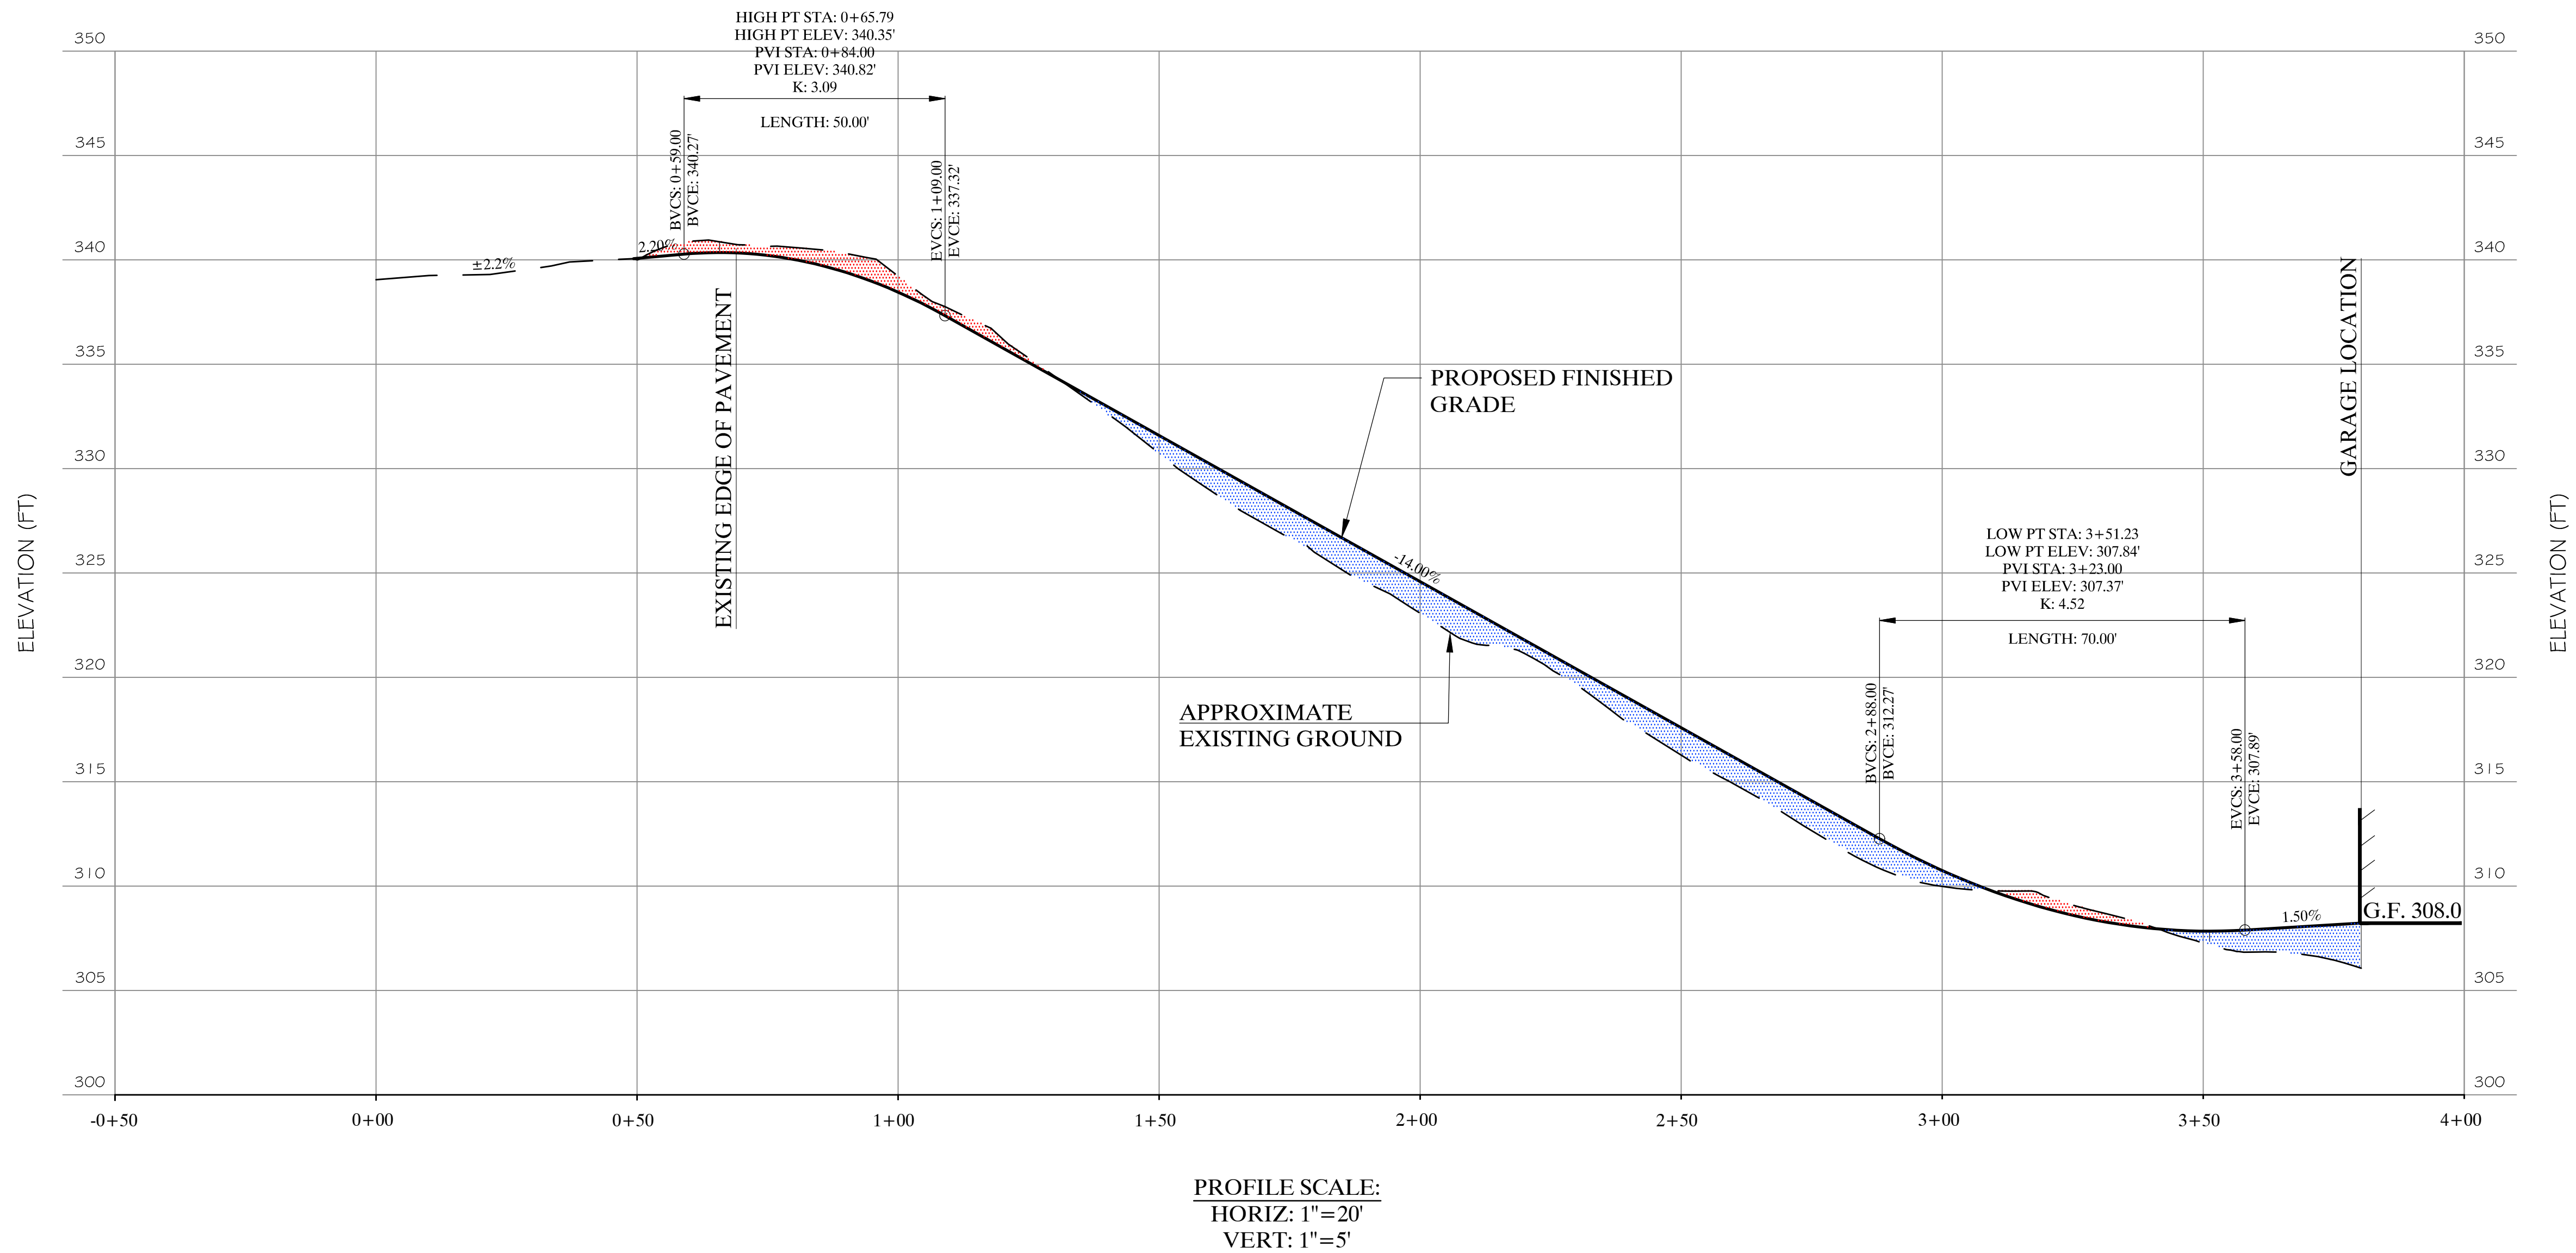

**KELLARD  
SESSIONS**  
CONSULTING


ENGINEERING,  
LANDSCAPE  
ARCHITECTURE  
&  
PLANNING, P.C.

500 MAIN STREET  
ARMONK, N.Y. 10504  
P: (914) 275-2323  
F: (914) 275-2329  
WWW.KELSES.COM


|   |                                        
|---|----------------------------------------|----------------------|--|---------|---|--|---|--|---|--|---|--|---|--|----------------------|---|--|---------------------|---|--|--|---|----------------------------------------|--|----------|--|--|-----------|--|--|
| ZBA VARIANCE PLANS   |                                        |                      
| PROPOSED ACTION   |                                        |                      
| DRIVEWAY PROFILE   |                                        |                      
| WILLIAM BUTLER SUBDIVISION   |                                        |                      
| TOWN OF OSSINING WESTCHESTER COUNTY, NEW YORK   |                                        |                      
|   |                                        
| <table><tr><td>9</td><td></td><td rowspan="5">4<br/>12</td></tr><tr><td>8</td><td></td></tr><tr><td>7</td><td></td></tr><tr><td>6</td><td></td></tr><tr><td>5</td><td></td></tr><tr><td>4</td><td></td><td>PROJECT I.D.: BLR100</td></tr><tr><td>3</td><td></td><td>DATE: JULY 27, 2017</td></tr><tr><td>2</td><td></td><td></td></tr><tr><td>1</td><td>SEPTEMBER 8, 2017 - 8-7-17 ZBA MEETING</td><td></td></tr><tr><td colspan="2">COMMENTS</td><td></td></tr><tr><td colspan="2">REVISIONS</td><td></td></tr></table> |                                        | 9                    |  | 4<br>12 | 8 |  | 7 |  | 6 |  | 5 |  | 4 |  | PROJECT I.D.: BLR100 | 3 |  | DATE: JULY 27, 2017 | 2 |  |  | 1 | SEPTEMBER 8, 2017 - 8-7-17 ZBA MEETING |  | COMMENTS |  |  | REVISIONS |  |  |
| 9   |                                        | 4<br>12              |  |         
| 8   |                                        |                      
| 7   |                                        |                      
| 6   |                                        |                      
| 5   |                                        |                      
| 4   |                                        | PROJECT I.D.: BLR100 |  |         
| 3   |                                        | DATE: JULY 27, 2017  |  |         
| 2   |                                        |                      
| 1   | SEPTEMBER 8, 2017 - 8-7-17 ZBA MEETING |                      |  
| COMMENTS   |                                        |                      
| REVISIONS   |                                        |                      



COPYRIGHT © 2017 KELLARD SESSIONS CONSULTING, LANDSCAPE ARCHITECTURE, P.C. ALL RIGHTS RESERVED. UNAUTHORIZED REPRODUCTION OF THIS PLAN IS A VIOLATION OF THE NEW YORK STATE EDUCATION LAW.

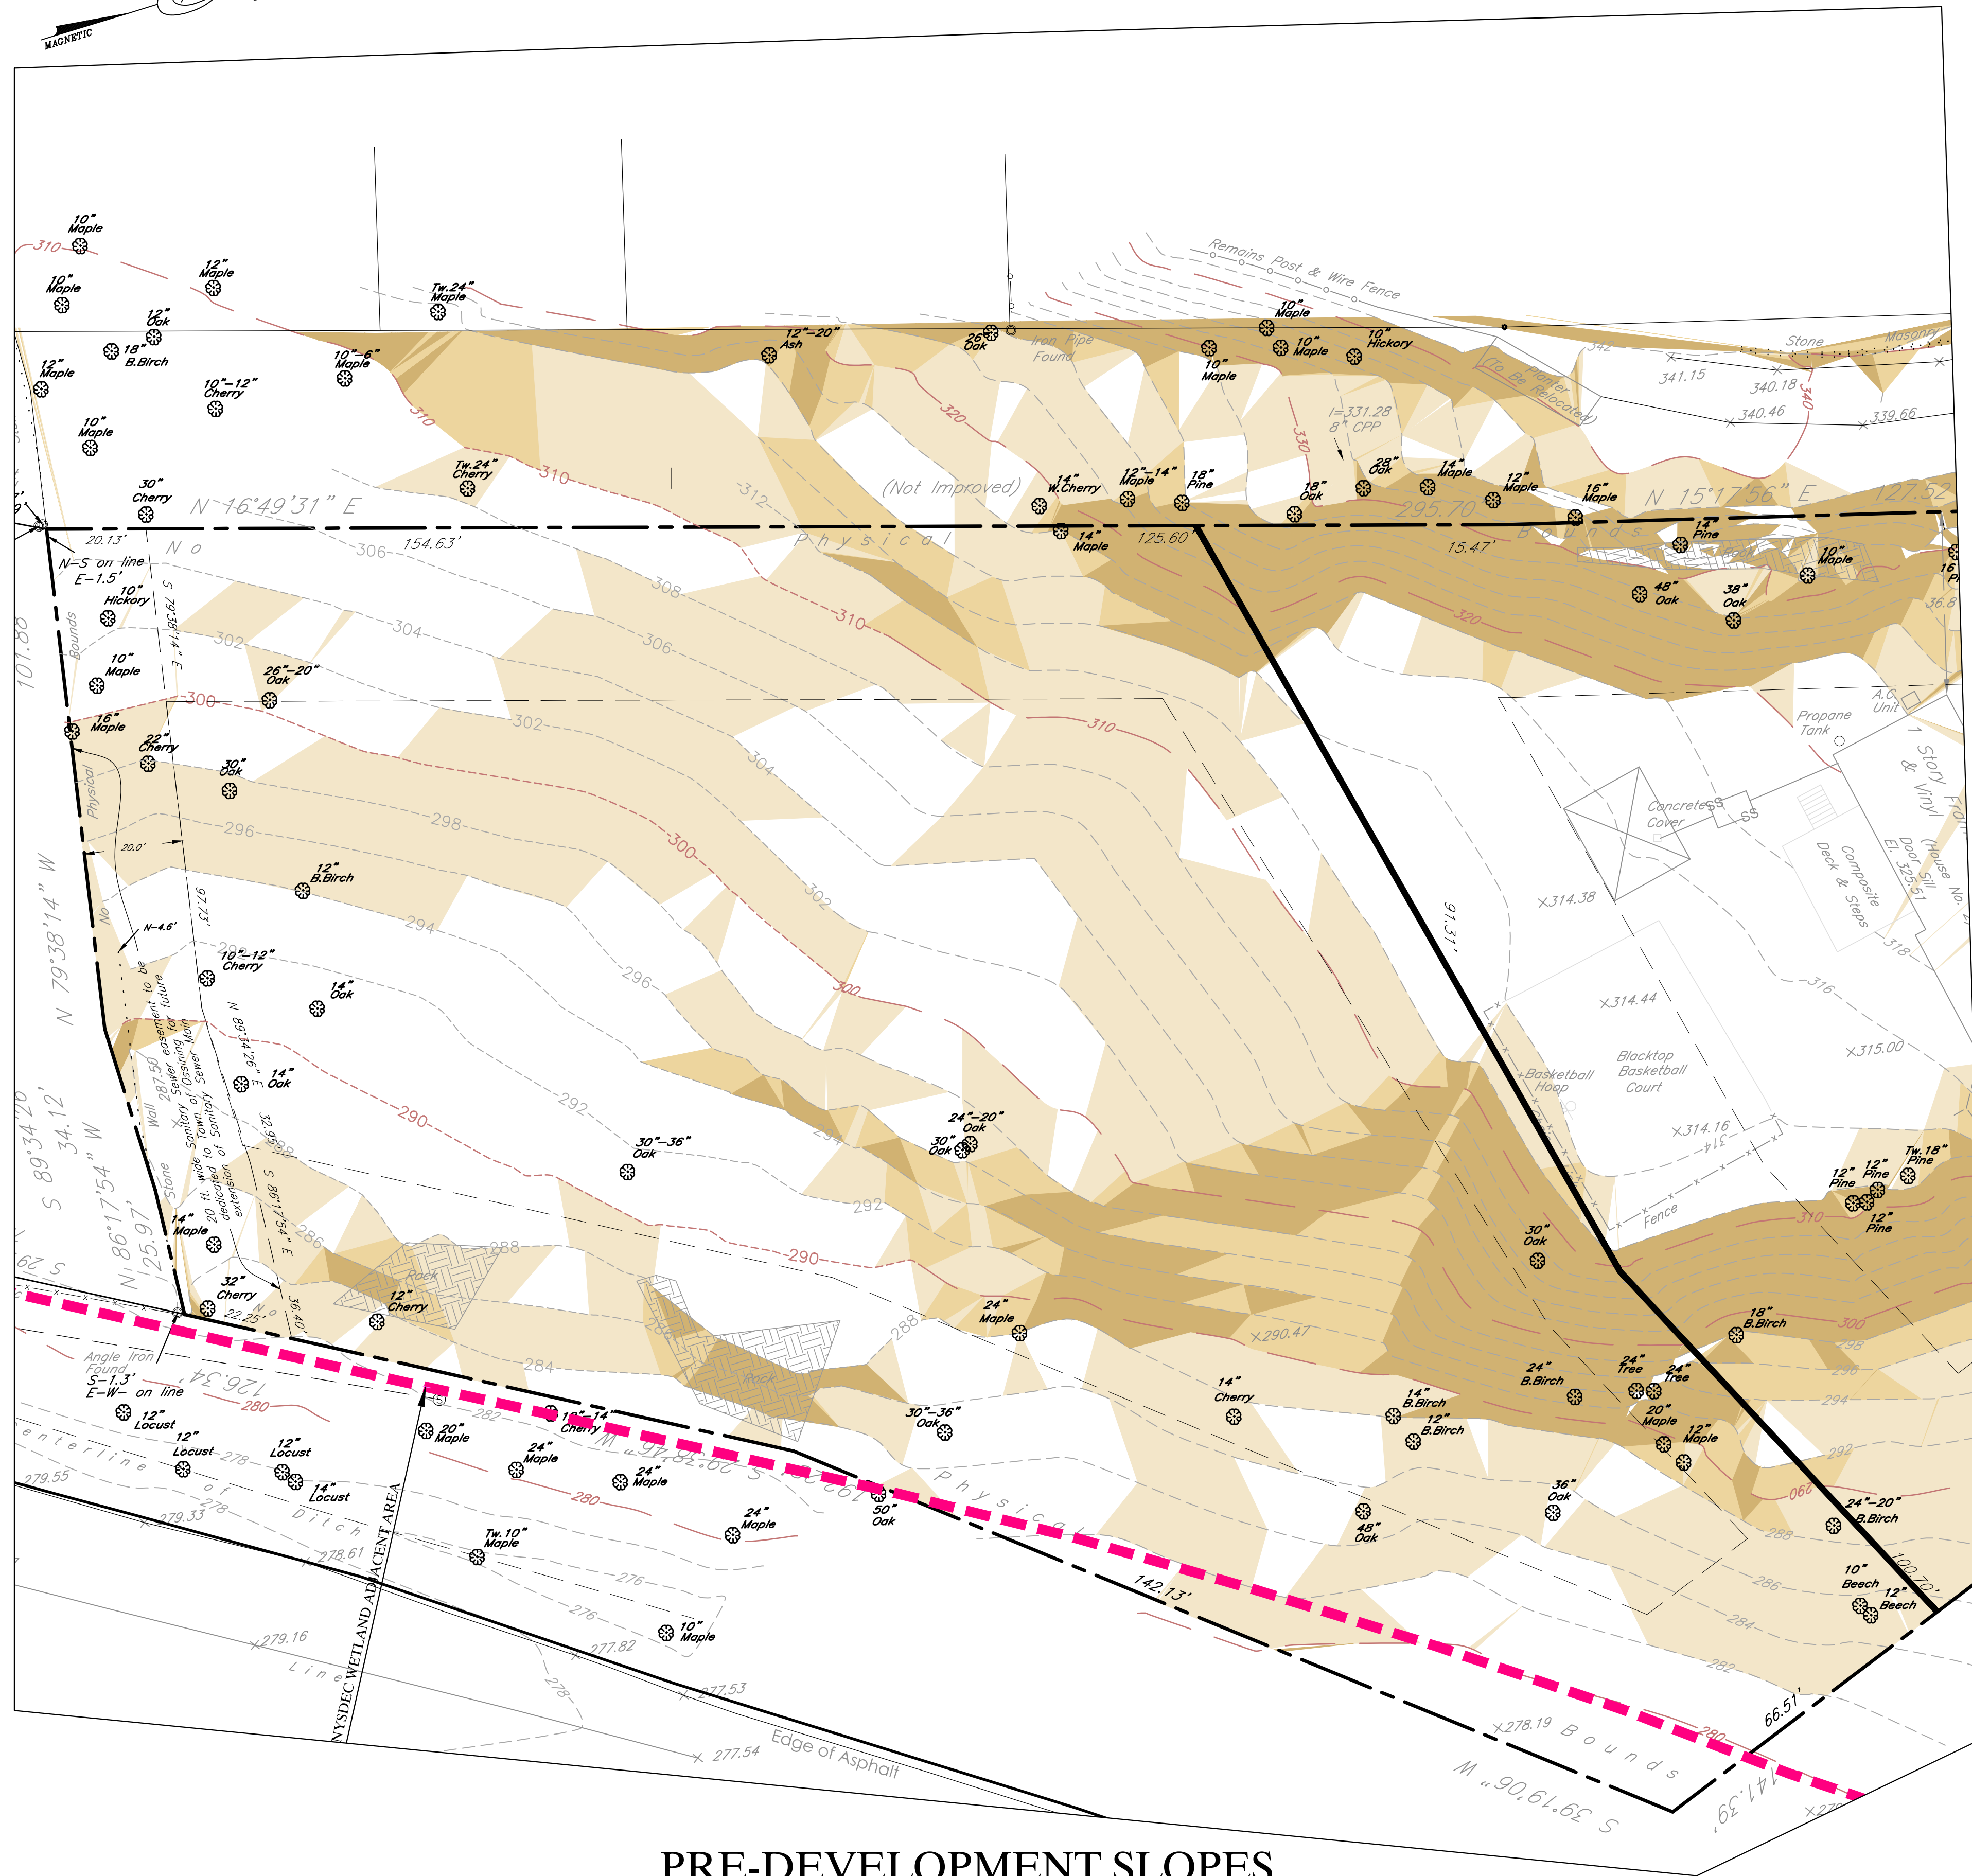


PRE-DEVELOPMENT SLOPES

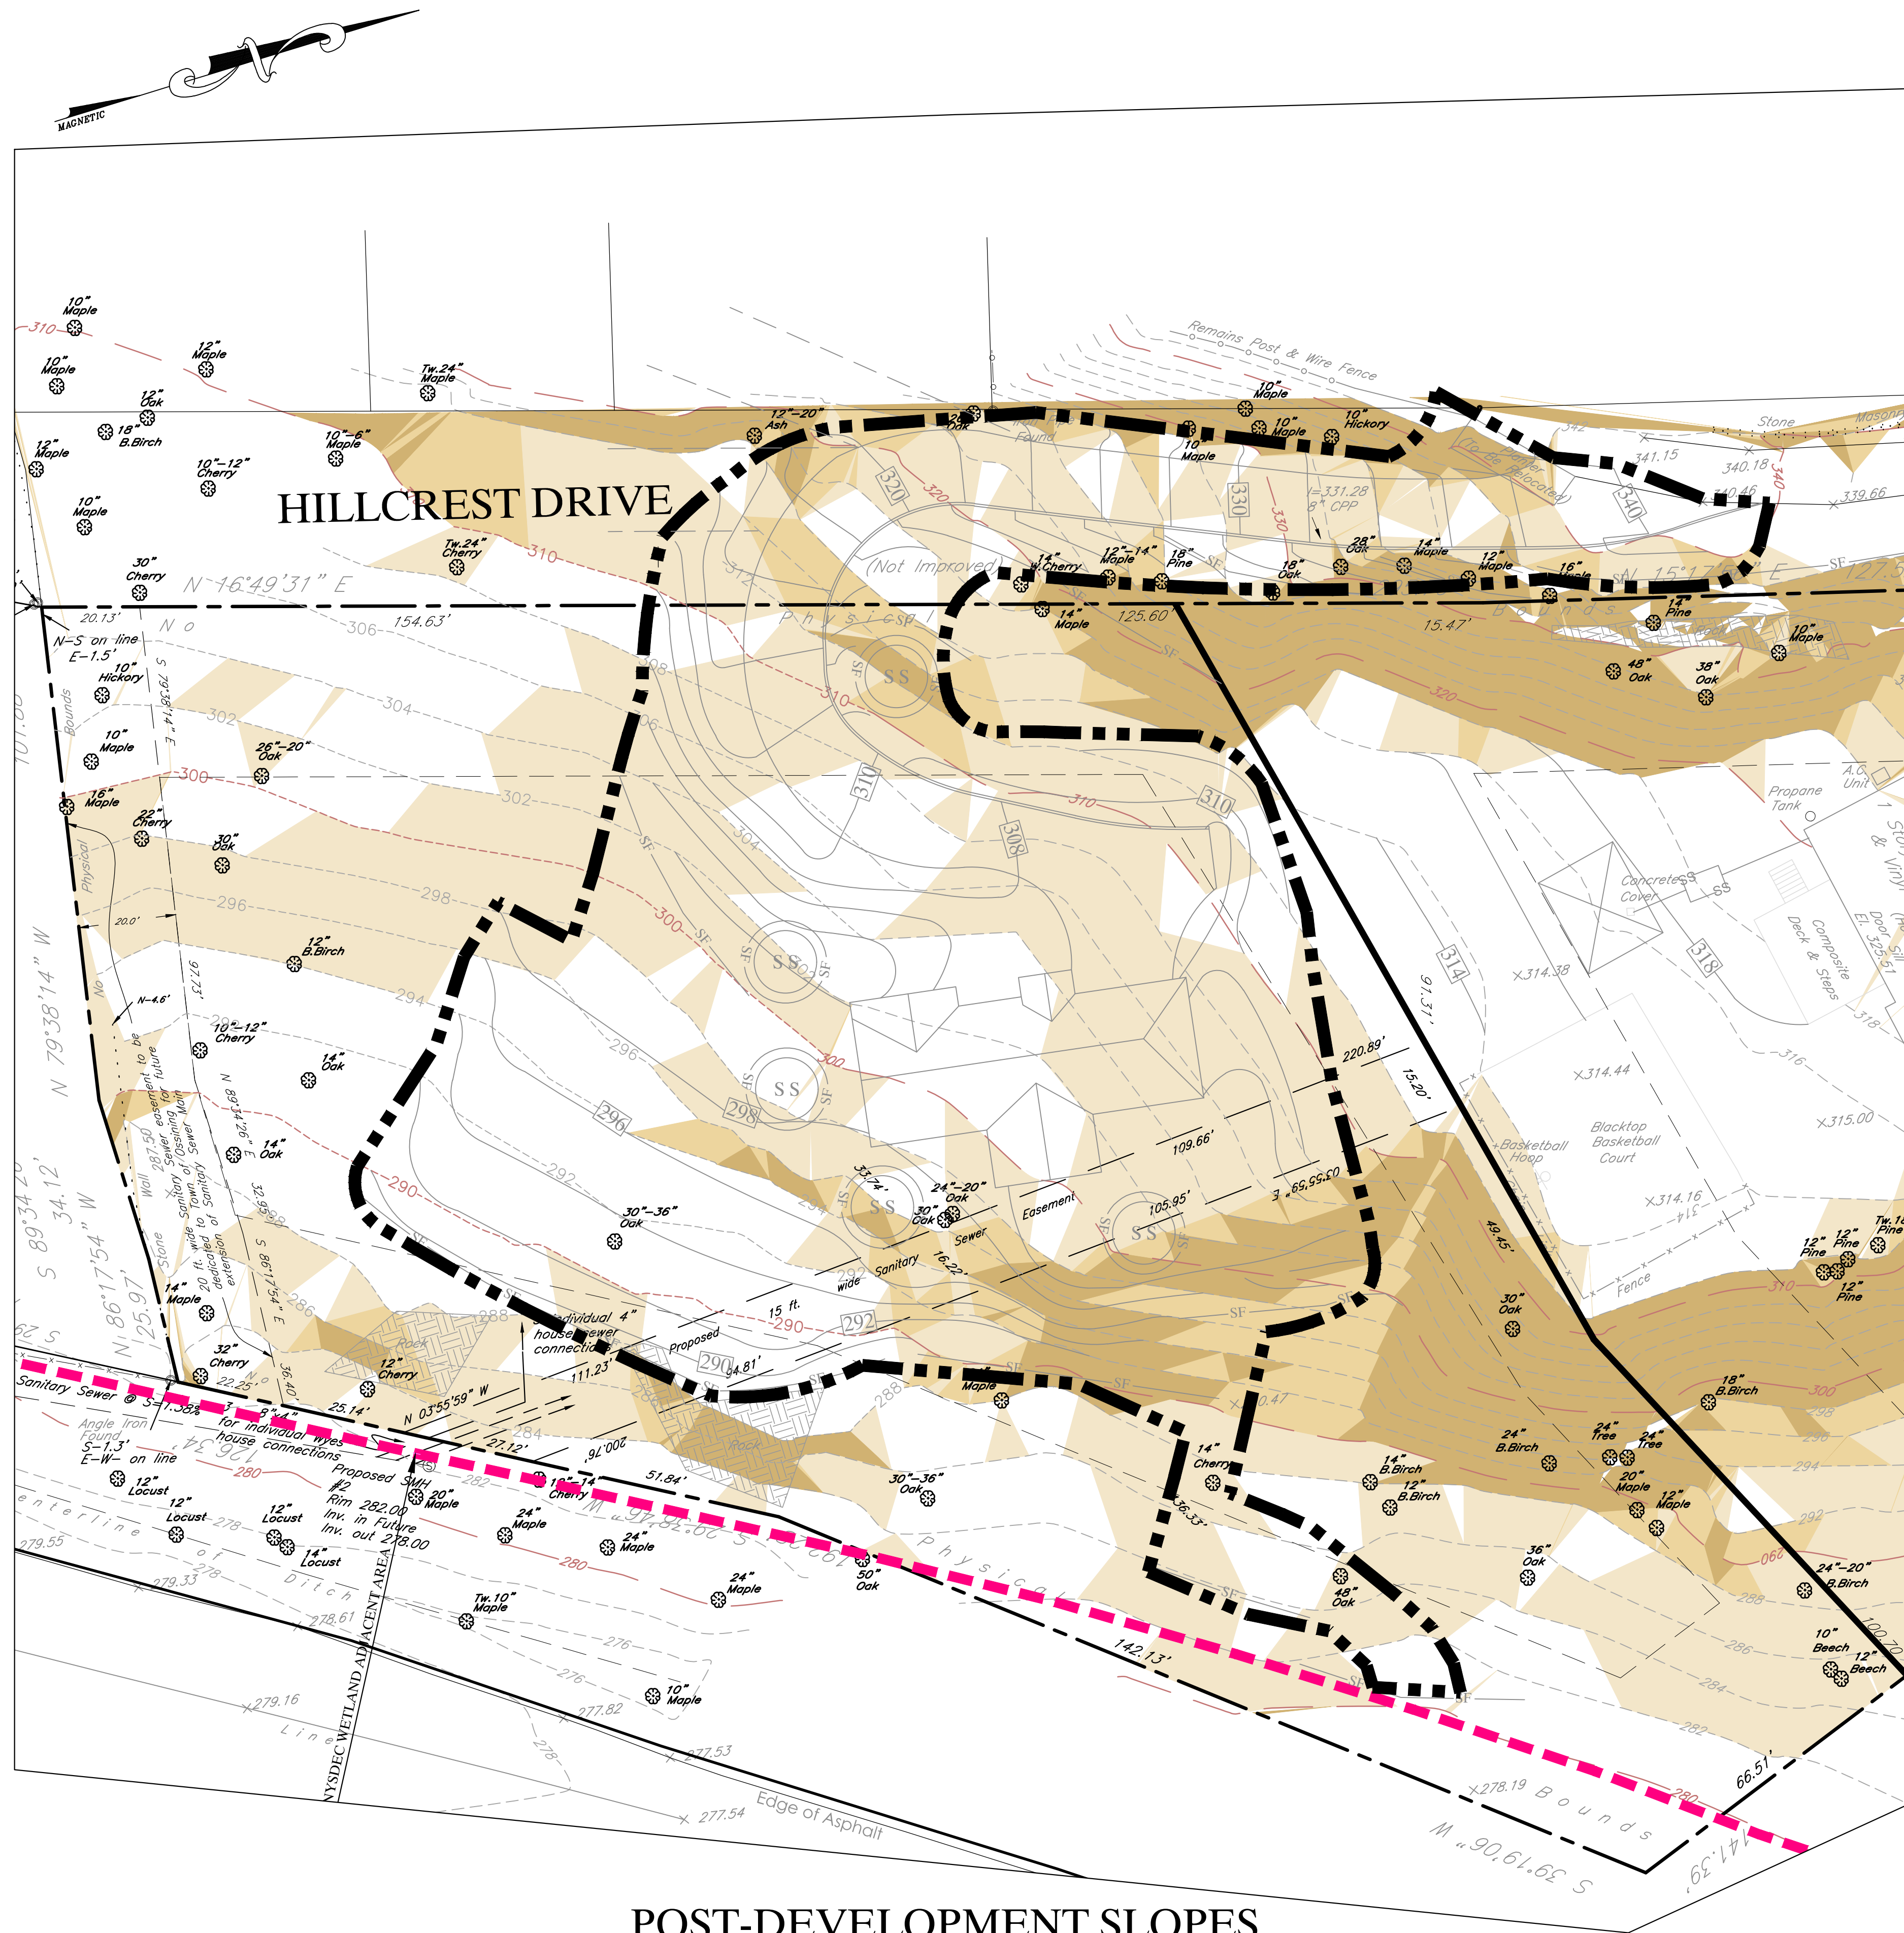

POST-DEVELOPMENT SLOPES

NOTES:

1. TOPOGRAPHIC INFORMATION AS SHOWN ON THIS PLAN WAS PROVIDED BY WARD CARPENTER ENGINEERS, INC. FROM A MAP DATED NOVEMBER 15, 2013.

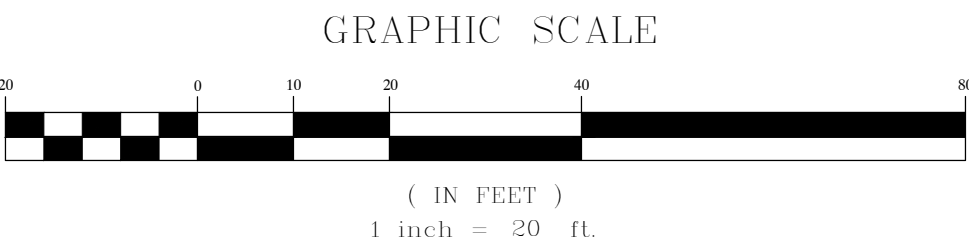

LEGEND

- EXISTING PROPERTY LINE
- SLOPES 15-25%
- SLOPES 25-35%
- SLOPES GREATER 35%
- PROPOSED PROPERTY LINE
- LIMIT OF DISTURBANCE
- EXISTING TREE

| SLOPE DISTURBANCE     |           |
|-----------------------|-----------|
| 15 - 25% SLOPES       | 12,002 SF |
| 25 - 35% SLOPES       | 2,609 SF  |
| 35% SLOPES OR GREATER | 2,017 SF  |

**KELLARD SESSIONS**  
CONSULTING

ENGINEERING,  
LANDSCAPE  
ARCHITECTURE  
PLANNING, P.C.

580 MAIN STREET  
ARMONK, N.Y. 10504  
P: (914) 275-2323  
F: (914) 275-2329  
WWW.KELLARDS.COM

**ZBA VARIANCE PLANS**

**SLOPES DISTURBANCE PLAN**  
**WILLIAM BUTLER SUBDIVISION**

TOWN OF OSSING WESTCHESTER COUNTY, NEW YORK

5  
12

PROJECT I.D.: BLR100  
DATE: JULY 27, 2017


REVISIONS

1. SEPTEMBER 8, 2017 - 8-7-17 ZBA MEETING COMMENTS

UNAUTHORIZED ADDITIONS, MODIFICATIONS AND/OR ALTERATIONS TO THESE PLANS IS A VIOLATION OF SECTION 170(2)(b) OF THE NEW YORK STATE EDUCATION LAW




COPYRIGHT © 2017 BY KELLARD SESSIONS CONSULTING, LANDSCAPE ARCHITECTURE, P.C. ALL RIGHTS RESERVED. UNAUTHORIZED REPRODUCTION OR ALTERATION OF ANY PART OF THIS PLAN IS PROHIBITED.

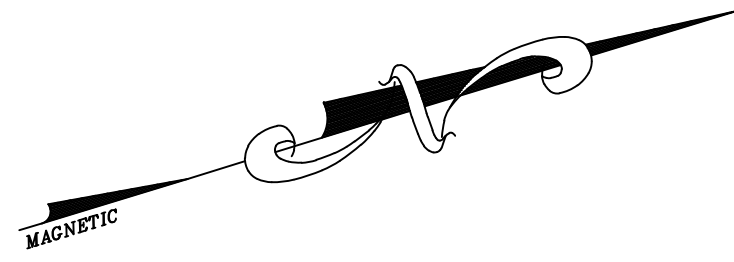

- LEGEND**
- EXISTING PROPERTY LINE
  - EXISTING CONTOUR
  - PROPOSED PROPERTY LINE
  - PROPOSED CONTOUR
  - PROPOSED DWELLING
  - PROPOSED RETAINING WALL WITH WALL HEIGHTS
  - PROPOSED DRAIN PIPE
  - PROPOSED CATCH BASIN WITH TEMPORARY INLET PROTECTION
  - EXISTING TREE TO REMAIN
  - EXISTING TREE TO REMAIN AND BE PROTECTED
  - EXISTING TREE TO BE REMOVED
  - PROPOSED 12" WIDE ASPHALT DRIVEWAY
  - PROPOSED LIMITS OF DISTURBANCE
  - PROPOSED GUIDE RAIL (ULTIMATE MATERIAL TO BE DETERMINED BY TOWN ENGINEER)


**TREES TO BE REMOVED**

1. 16" MAPLE (DRIVEWAY)
2. 12" MAPLE (DRIVEWAY)
3. 14" MAPLE (DRIVEWAY)
4. 28" OAK (DRIVEWAY)
5. 18" OAK (DRIVEWAY)
6. 18" PINE (DRIVEWAY)
7. 12" MAPLE (DRIVEWAY)
8. 14" CHERRY (DRIVEWAY)
9. 14" MAPLE (DRIVEWAY)
10. 26" OAK (DRIVEWAY)
11. 10" MAPLE (DRIVEWAY)
12. 24" OAK (HOUSE GRADING)
13. 30" OAK (HOUSE GRADING)
14. 24" MAPLE (HOUSE GRADING)
15. 26" OAK (SEPTIC)
16. 30" OAK (SEPTIC)
17. 12" BIRCH (SEPTIC)
18. 12" ASH (DRIVEWAY)
- 18 TOTAL TREES TO BE REMOVED

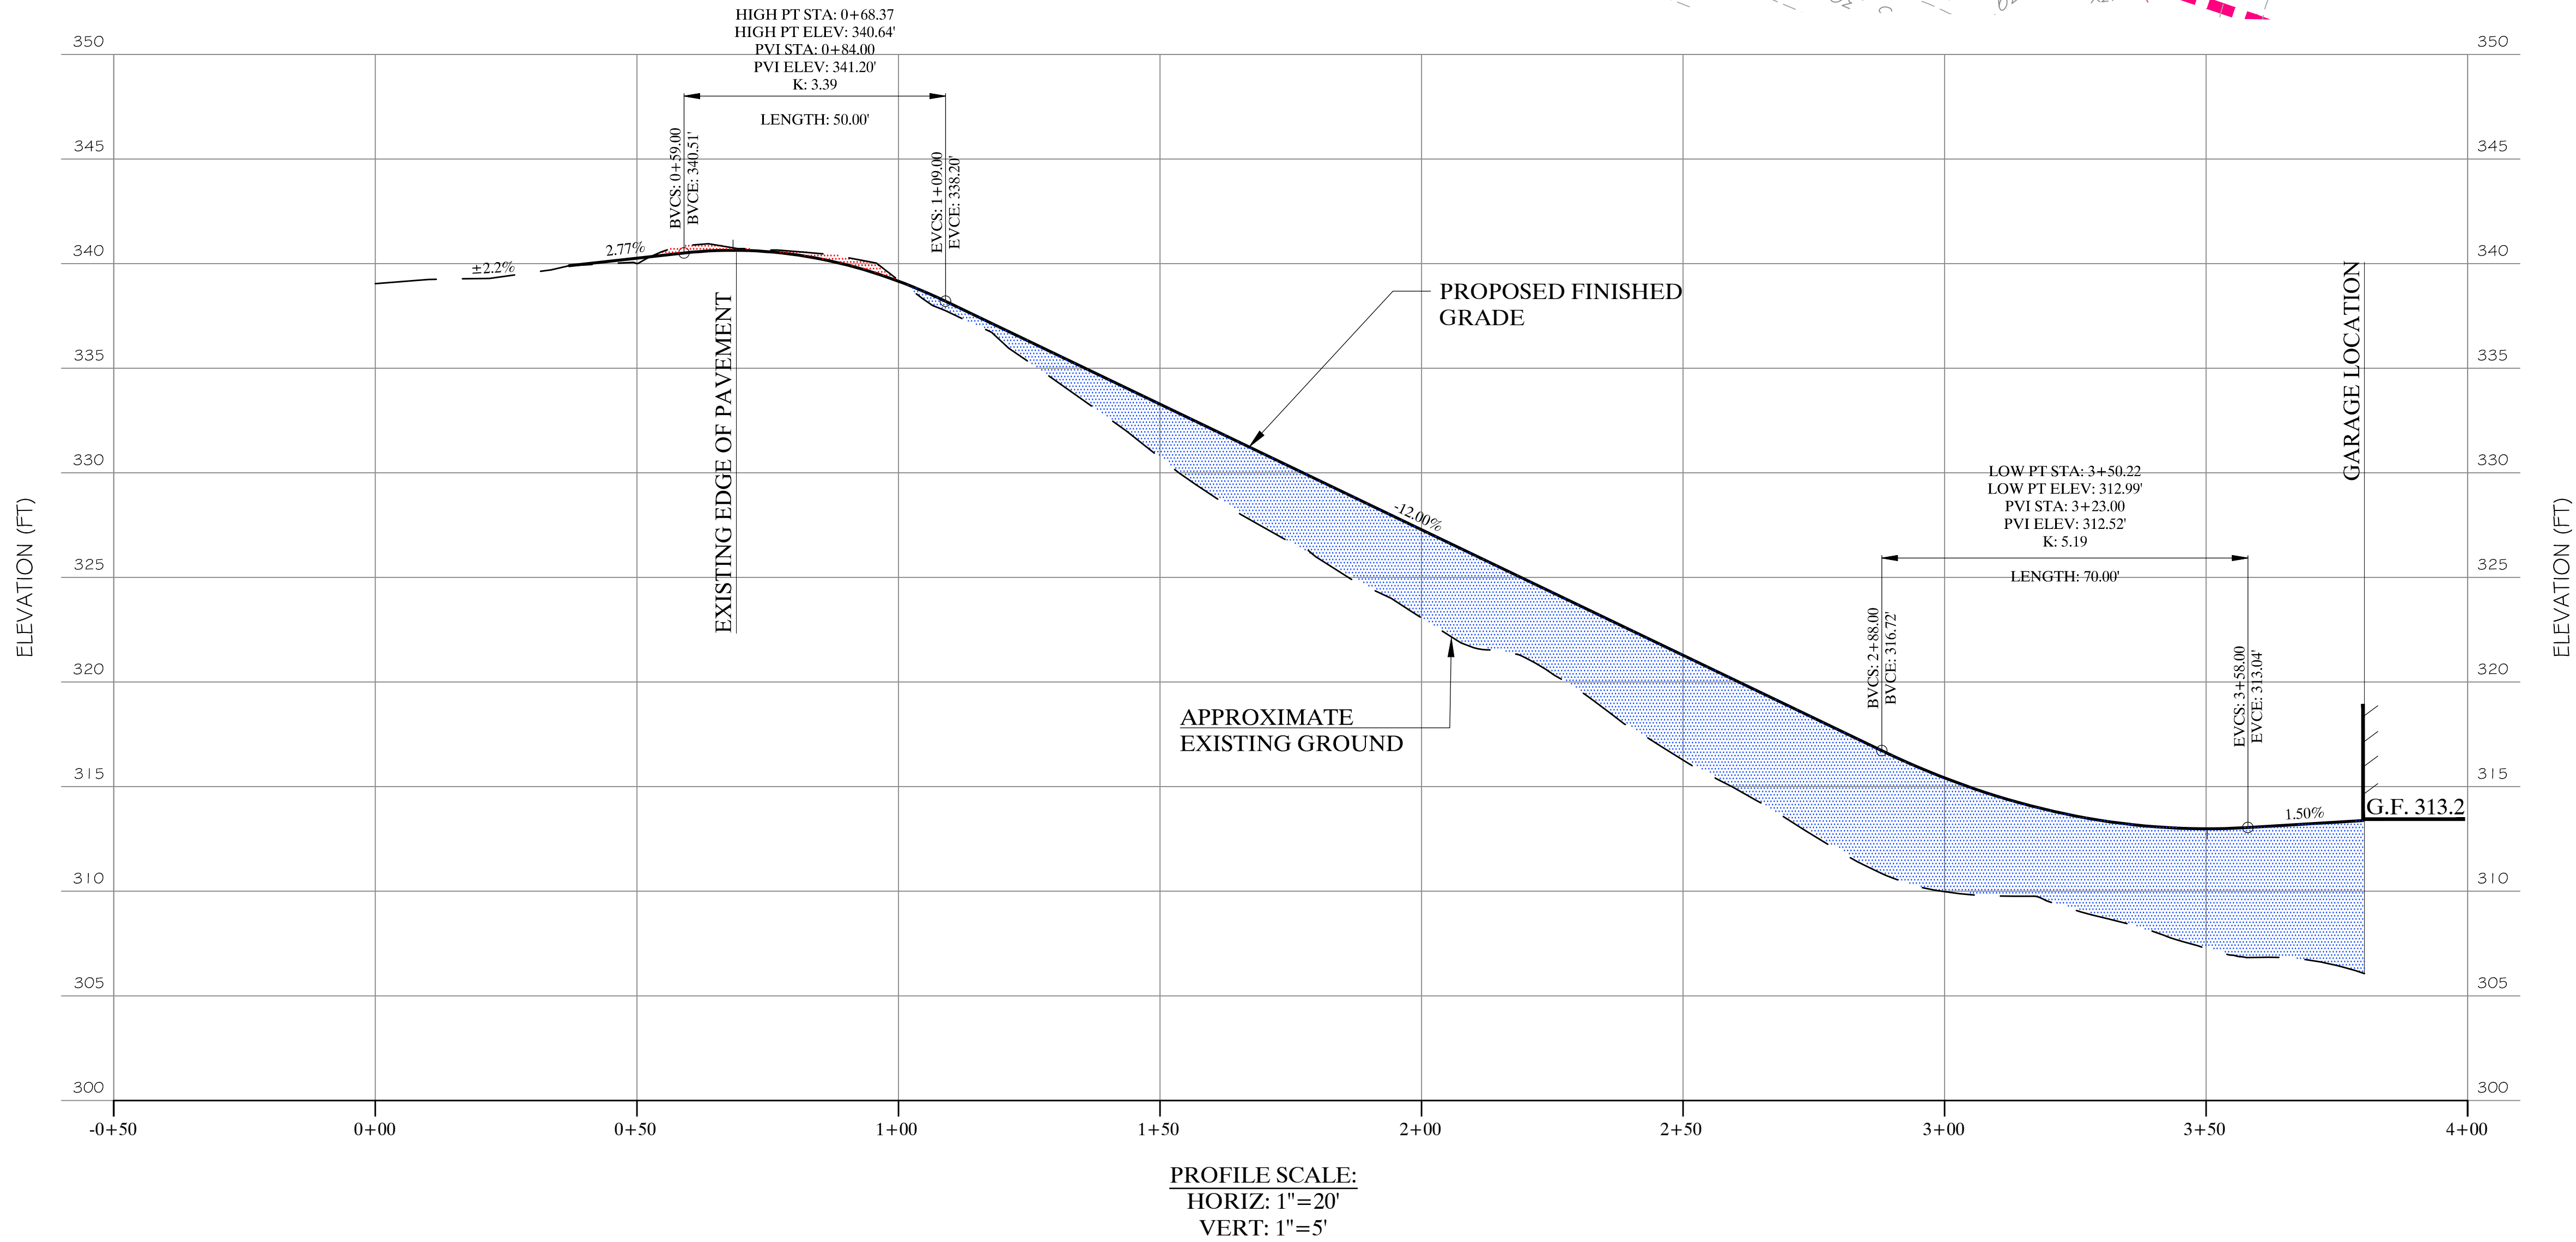

**NOTES:**

1. TOPOGRAPHIC INFORMATION AS SHOWN ON THIS PLAN WAS PROVIDED BY WARD CARPENTER ENGINEERS, INC. FROM A MAP DATED NOVEMBER 13, 2013.

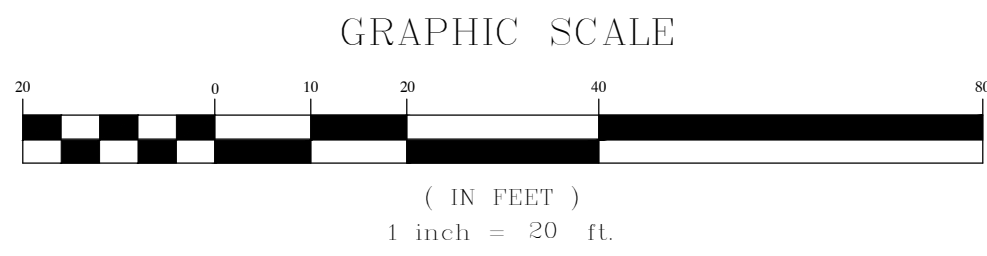

**KELLARD  
SESSIONS**  
CONSULTING

ENGINEERING,  
LANDSCAPE  
ARCHITECTURE  
PLANNING, P.C.

500 MAIN STREET  
ARMONK, N.Y. 10504  
P: (914) 275-2323  
F: (914) 275-2329  
WWW.KELLARDS.COM

**ZBA VARIANCE PLANS**

**ALTERNATIVE "A"**

**12 PERCENT DRIVEWAY GRADE  
SITE PLAN AND PROFILE**

**WILLIAM BUTLER SUBDIVISION**

TOWN OF OSSING WESTCHESTER COUNTY, NEW YORK

6  
12

PROJECT I.D.: BLR100  
DATE: JULY 27, 2017

REVISIONS


|    |                                                 |
|----|-------------------------------------------------|
| 1. | SEPTEMBER 8, 2017 - 8-7-17 ZBA MEETING COMMENTS |
|----|-------------------------------------------------|

UNAUTHORIZED ADDITIONS, MODIFICATIONS AND/OR ALTERATIONS TO THESE PLANS IS A VIOLATION OF SECTION 7206 OF THE NEW YORK STATE EDUCATION LAW







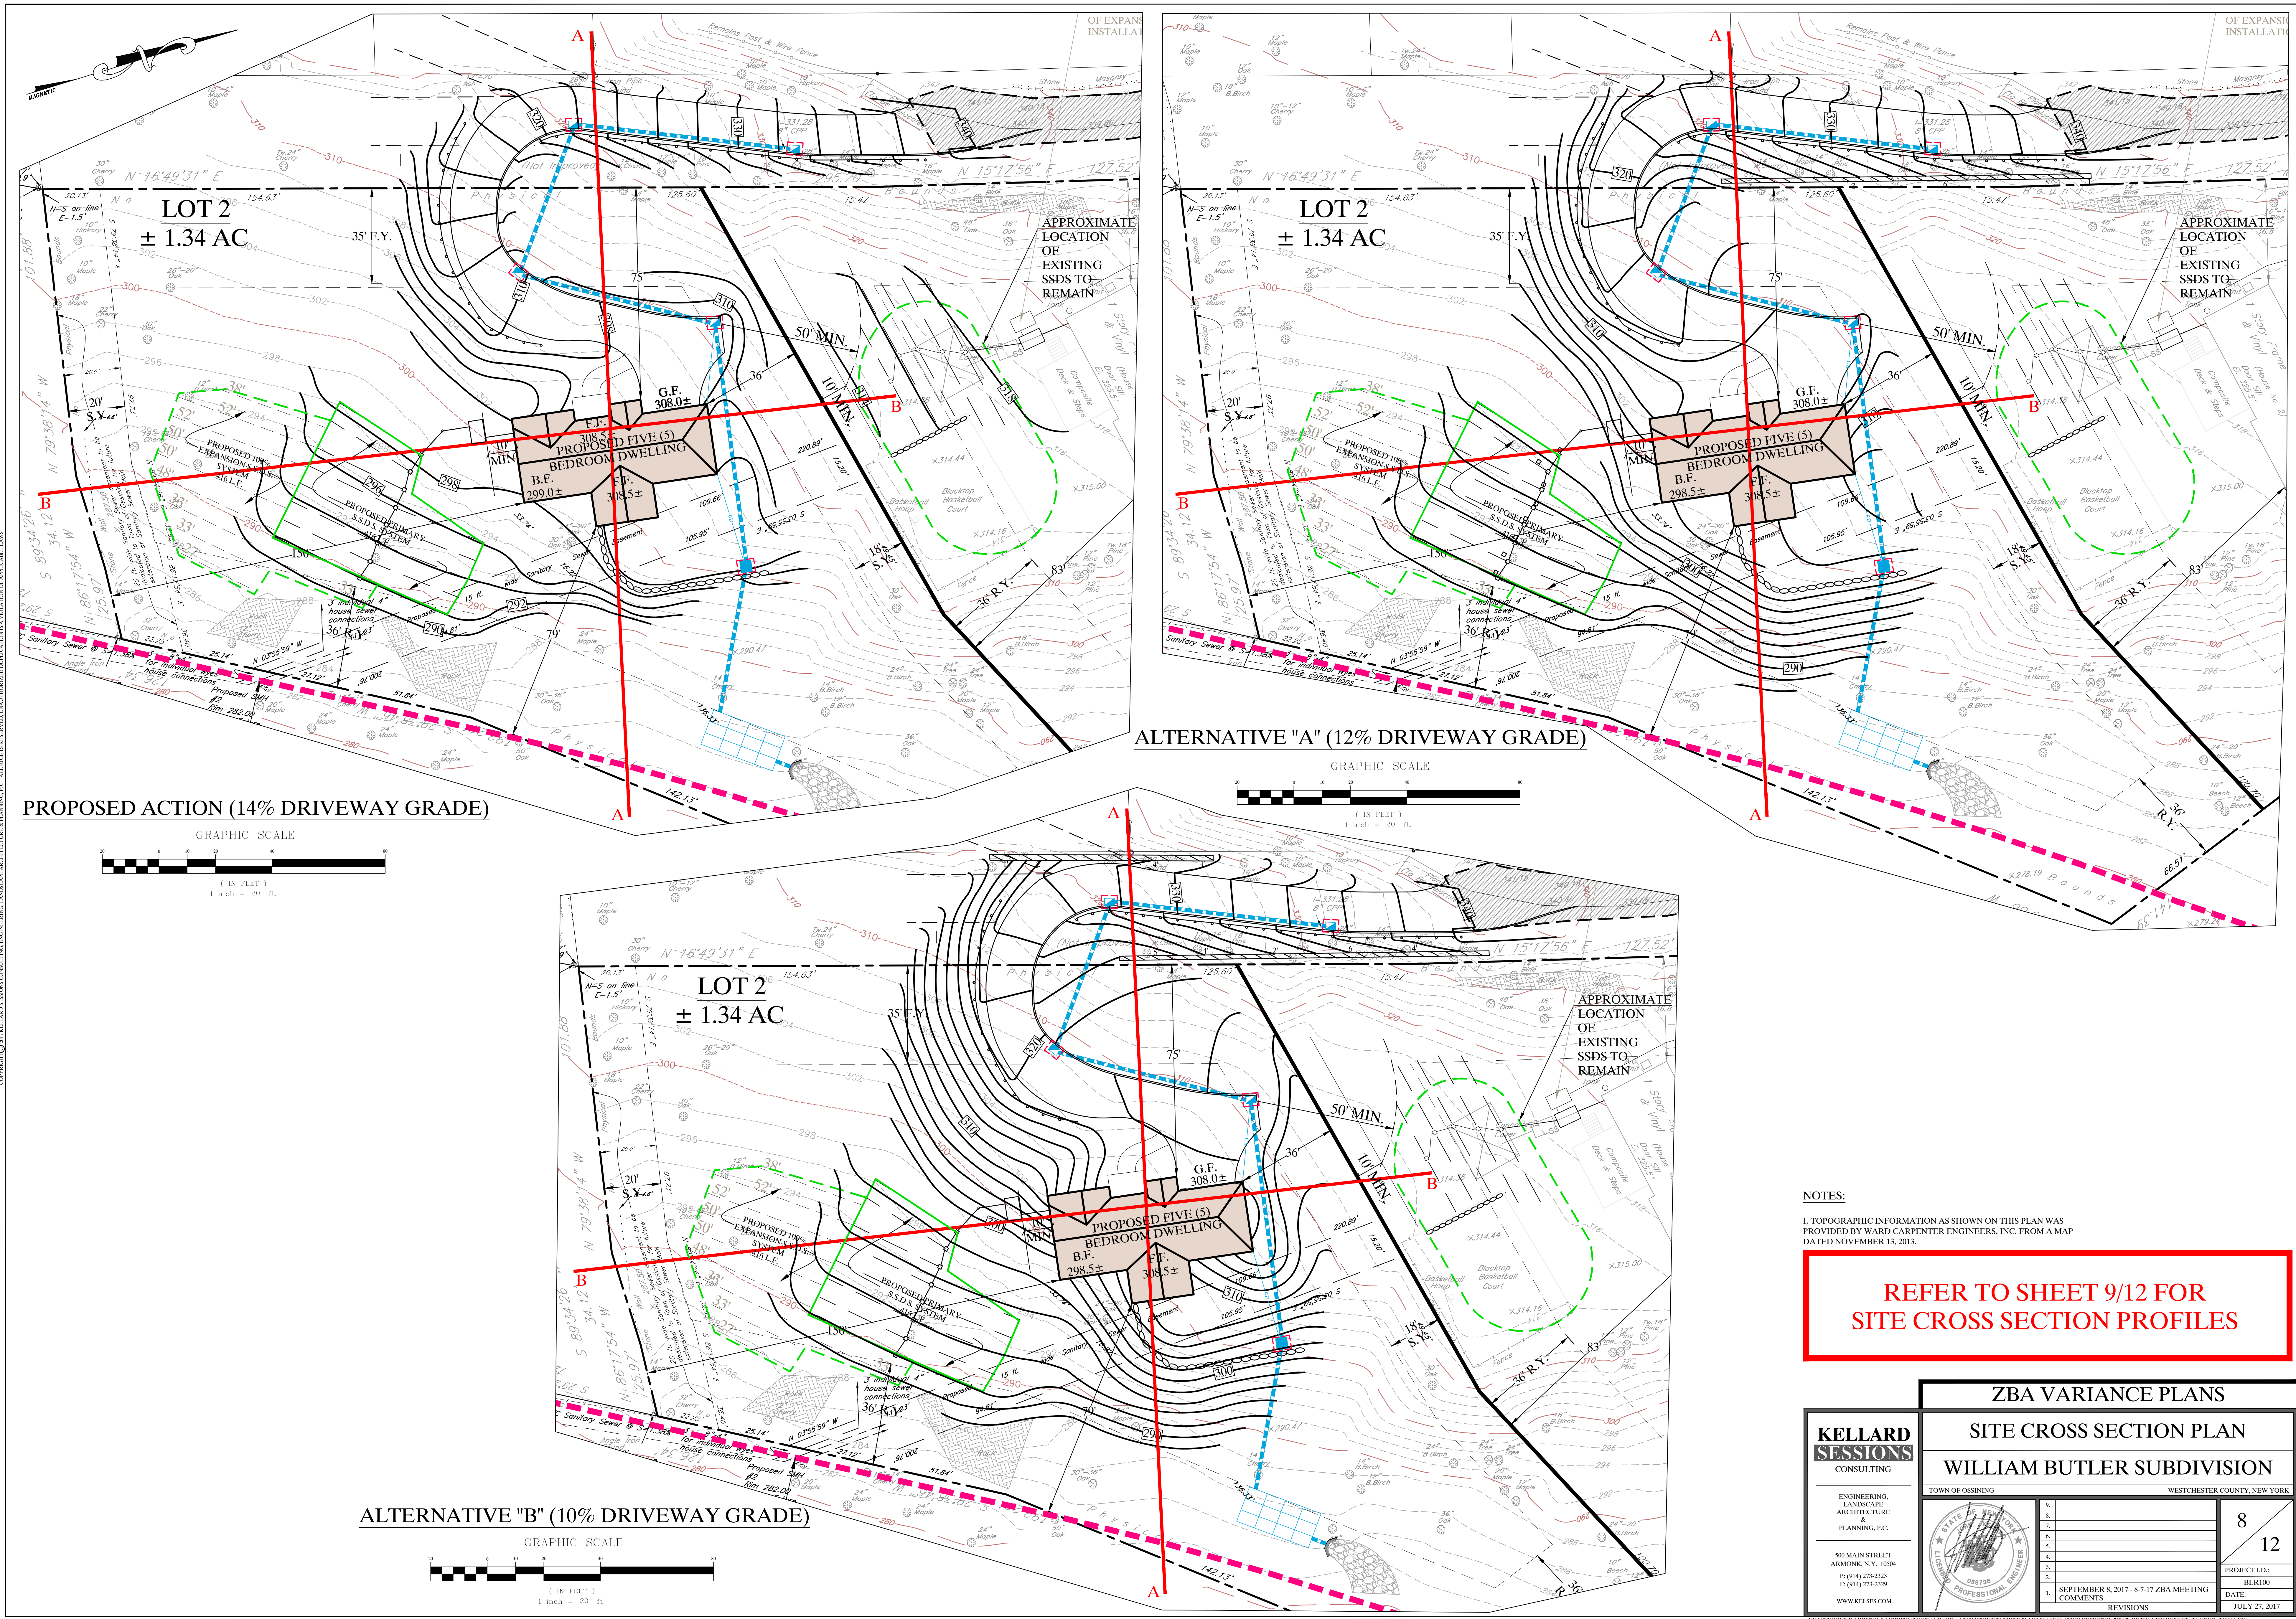

**NOTES:**

1. TOPOGRAPHIC INFORMATION AS SHOWN ON THIS PLAN WAS PROVIDED BY WARD CARPENTER ENGINEERS, INC. FROM A MAP DATED NOVEMBER 13, 2013.



**REFER TO SHEET 9/12 FOR SITE CROSS SECTION PROFILES**

| ZBA VARIANCE PLANS   |   |                |                              |                      |   |                     |    |                      |  |                     |  |
|---|---|----------------|------------------------------|----------------------|---|---------------------|----|----------------------|--|---------------------|--|
| SITE CROSS SECTION PLAN   |   |                |                              |                      |   |                     |    |                      |  |                     |  |
| WILLIAM BUTLER SUBDIVISION   |   |                |                              |                      |   |                     |    |                      |  |                     |  |
| <b>KELLARD SESSIONS CONSULTING</b><br><br>ENGINEERING, LANDSCAPE ARCHITECTURE PLANNING, P.C.<br><br>590 MAIN STREET<br>ARMONK, N.Y. 10504<br>P: (914) 275-2323<br>F: (914) 275-2329<br>WWW.KELLARDS.COM | <table><tr><td>TOWN OF OSSING</td><td>WESTCHESTER COUNTY, NEW YORK</td></tr><tr><td></td><td><table><tr><td>8</td><td>12</td></tr><tr><td colspan="2">PROJECT I.D.: BLR100</td></tr><tr><td colspan="2">DATE: JULY 27, 2017</td></tr></table></td></tr></table> | TOWN OF OSSING | WESTCHESTER COUNTY, NEW YORK |                      | <table><tr><td>8</td><td>12</td></tr><tr><td colspan="2">PROJECT I.D.: BLR100</td></tr><tr><td colspan="2">DATE: JULY 27, 2017</td></tr></table> | 8                   | 12 | PROJECT I.D.: BLR100 |  | DATE: JULY 27, 2017 |  |
| TOWN OF OSSING   | WESTCHESTER COUNTY, NEW YORK   |                |                              |                      |   |                     |    |                      |  |                     |  |
|   | <table><tr><td>8</td><td>12</td></tr><tr><td colspan="2">PROJECT I.D.: BLR100</td></tr><tr><td colspan="2">DATE: JULY 27, 2017</td></tr></table>   | 8              | 12                           | PROJECT I.D.: BLR100 |   | DATE: JULY 27, 2017 |    |                      |  |                     |  |
| 8   | 12   |                |                              |                      |   |                     |    |                      |  |                     |  |
| PROJECT I.D.: BLR100   |   |                |                              |                      |   |                     |    |                      |  |                     |  |
| DATE: JULY 27, 2017   |   |                |                              |                      |   |                     |    |                      |  |                     |  |



COPYRIGHT © 2017 KELLARD SESSIONS CONSULTING. LANDSCAPE ARCHITECTURE. ALL RIGHTS RESERVED. UNAUTHORIZED REPRODUCTION OR ALTERATION OF ANY PART OF THIS PLAN IS PROHIBITED.





COPYRIGHT © BY KELLY SESSIONS CONSULTING, INC. ENGINEERING, LANDSCAPE ARCHITECTURE & PLANNING, P.C. ALL RIGHTS RESERVED. UNAUTHORIZED REPRODUCTION OF THESE PLANS IS A VIOLATION OF THE NEW YORK STATE EDUCATION LAW.

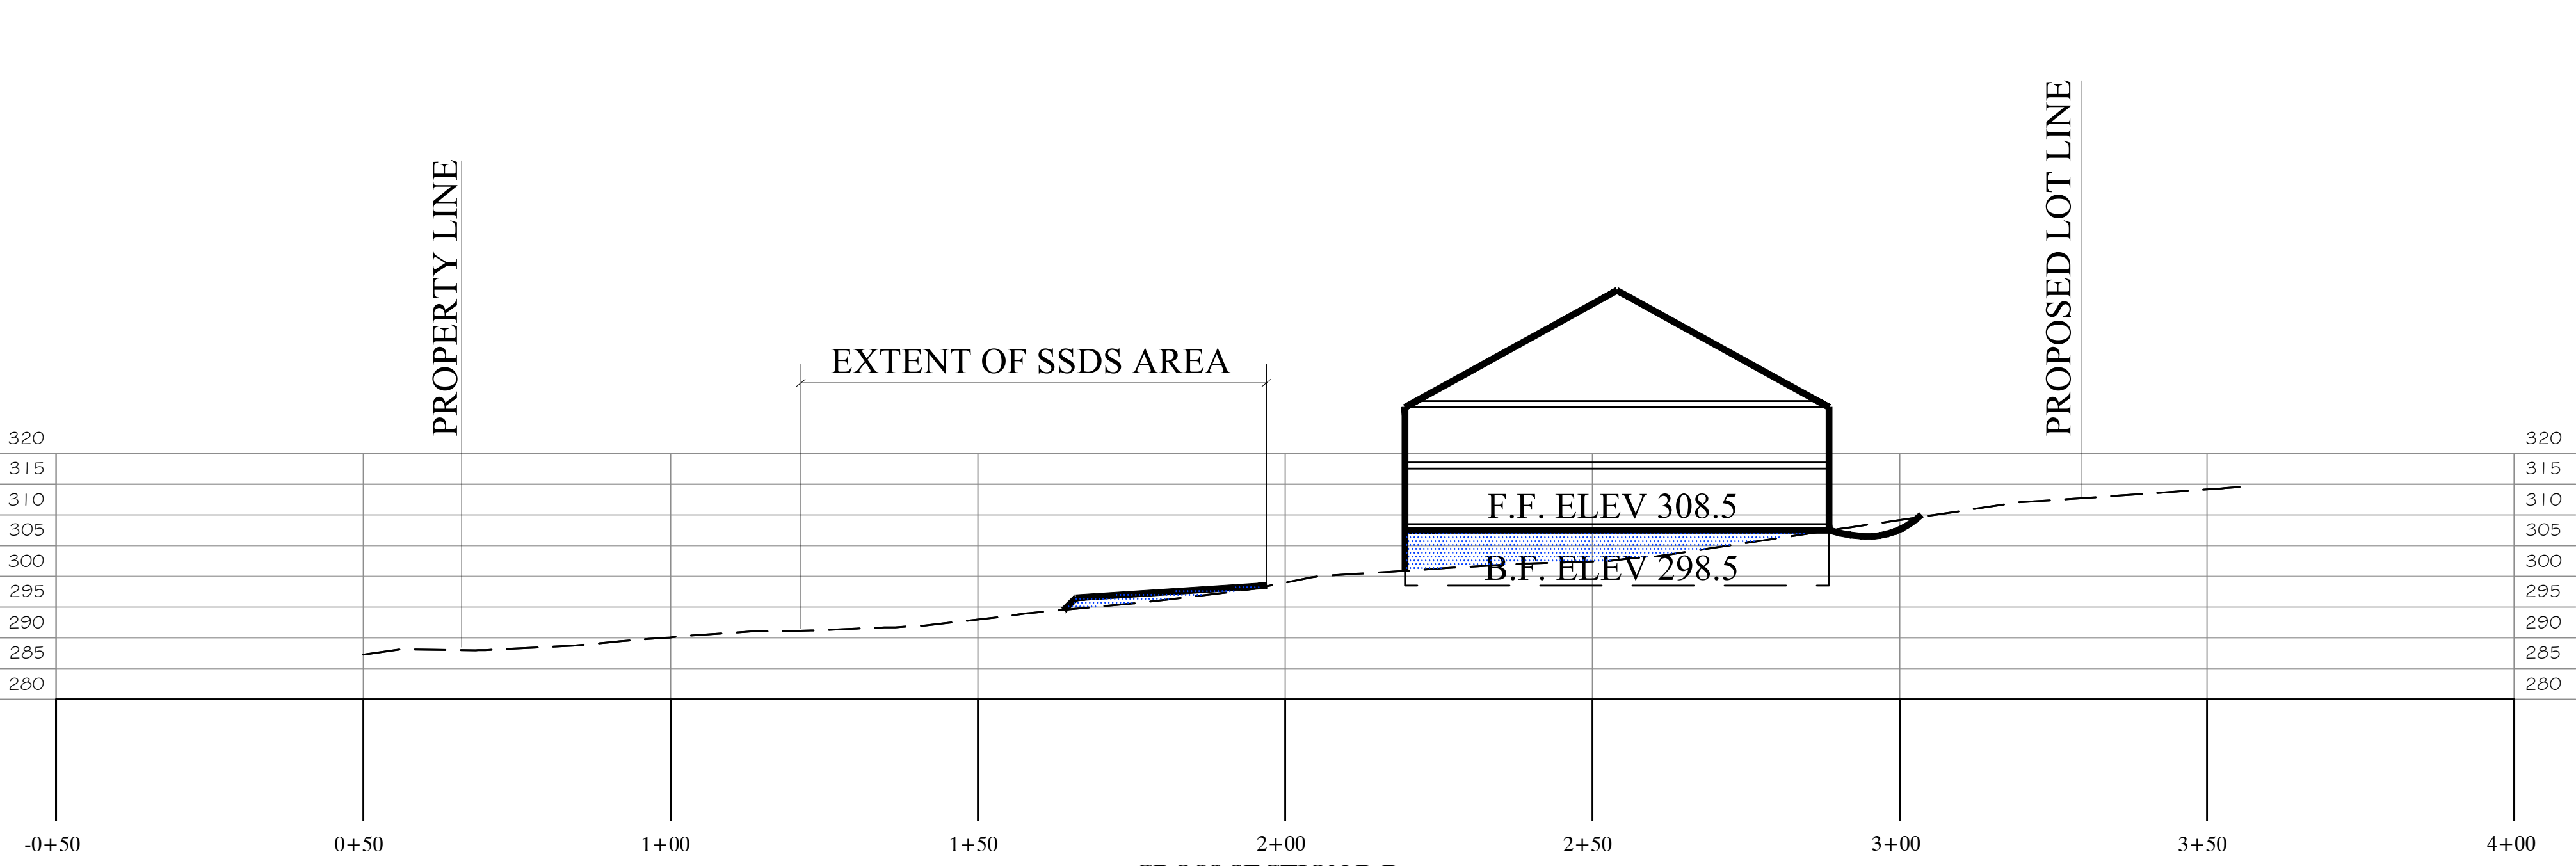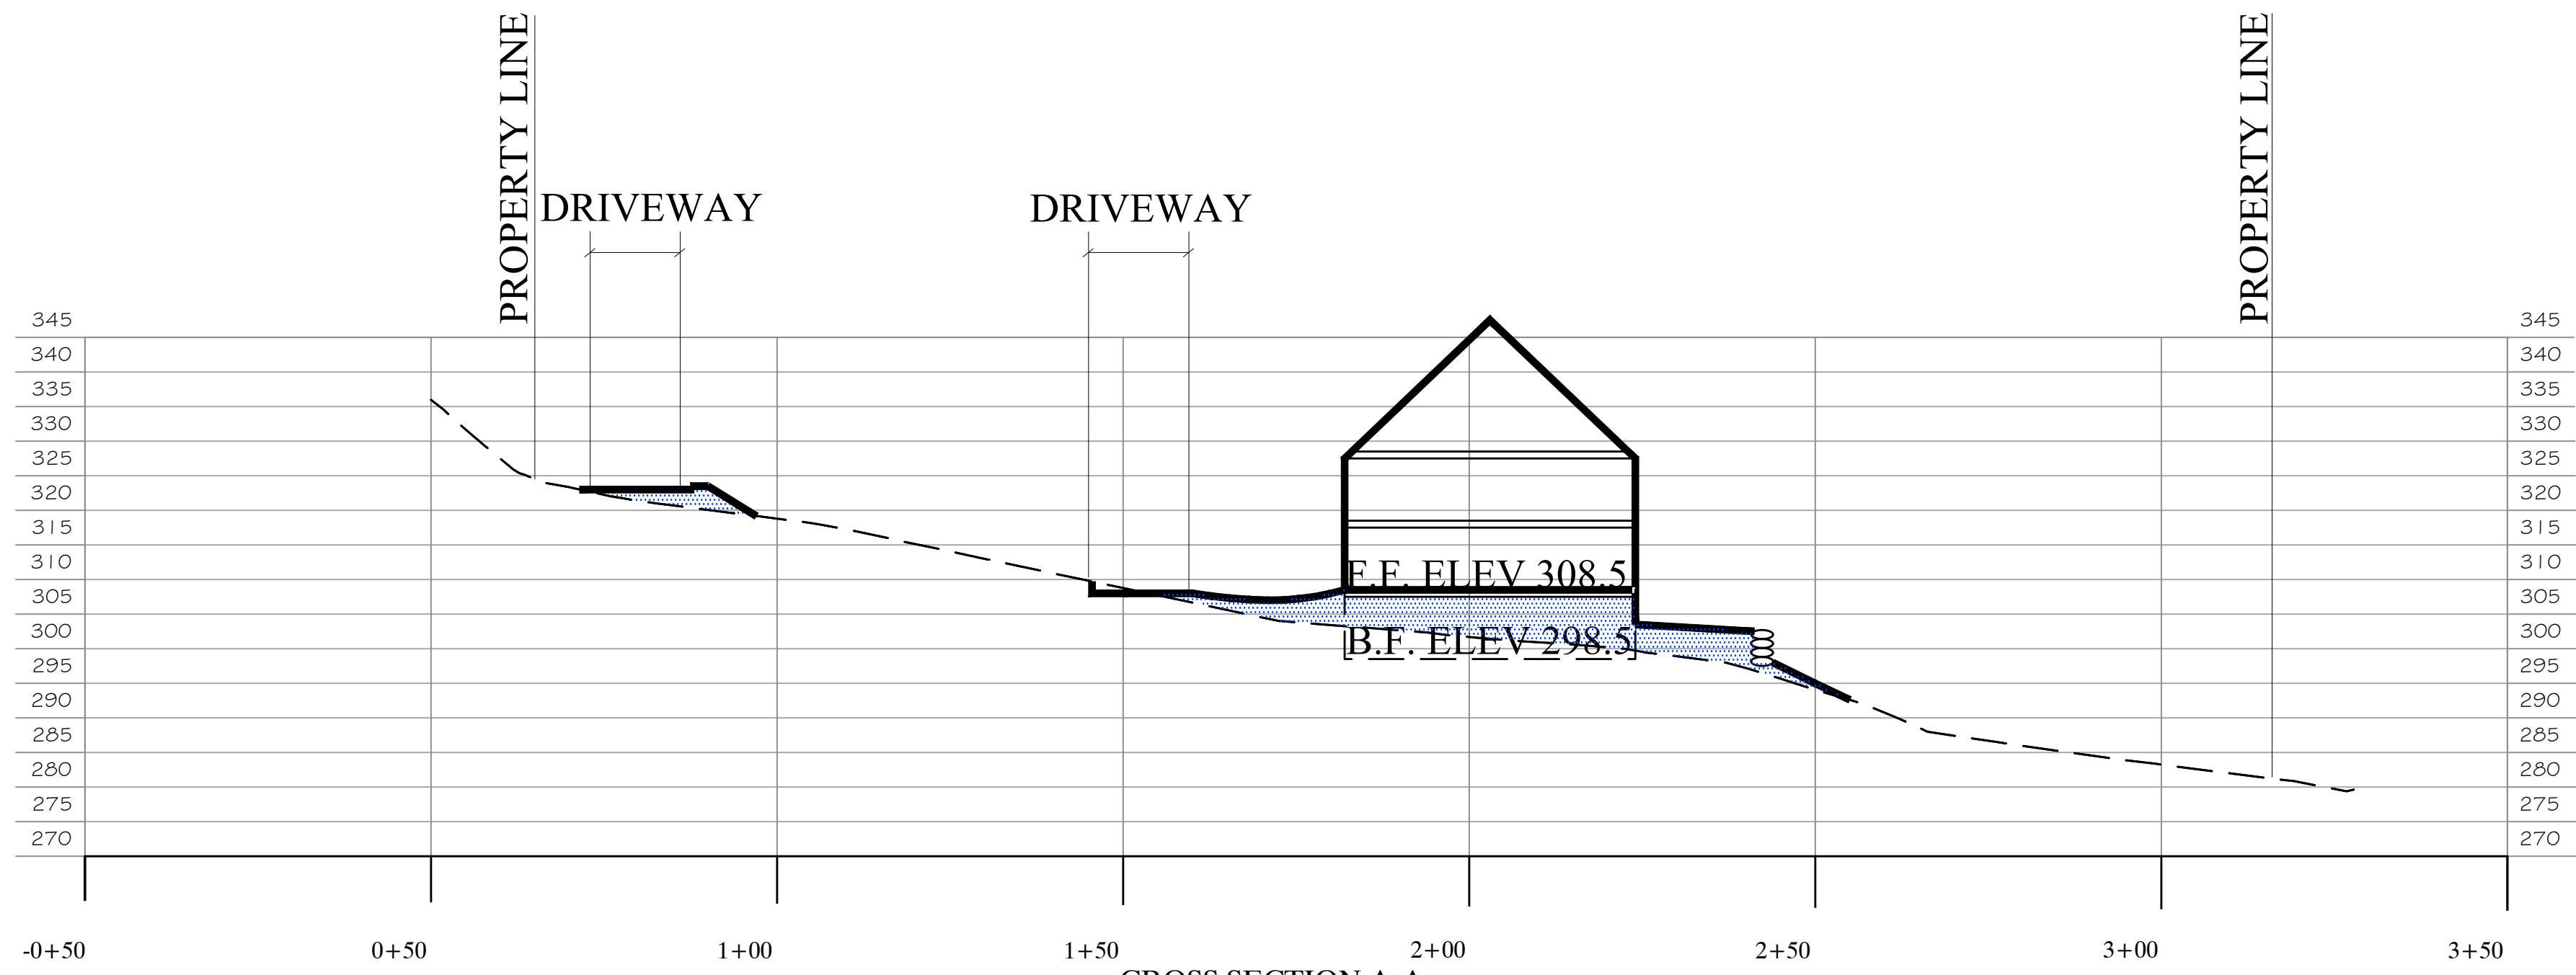

PROPOSED ACTION (14% DRIVEWAY GRADE)

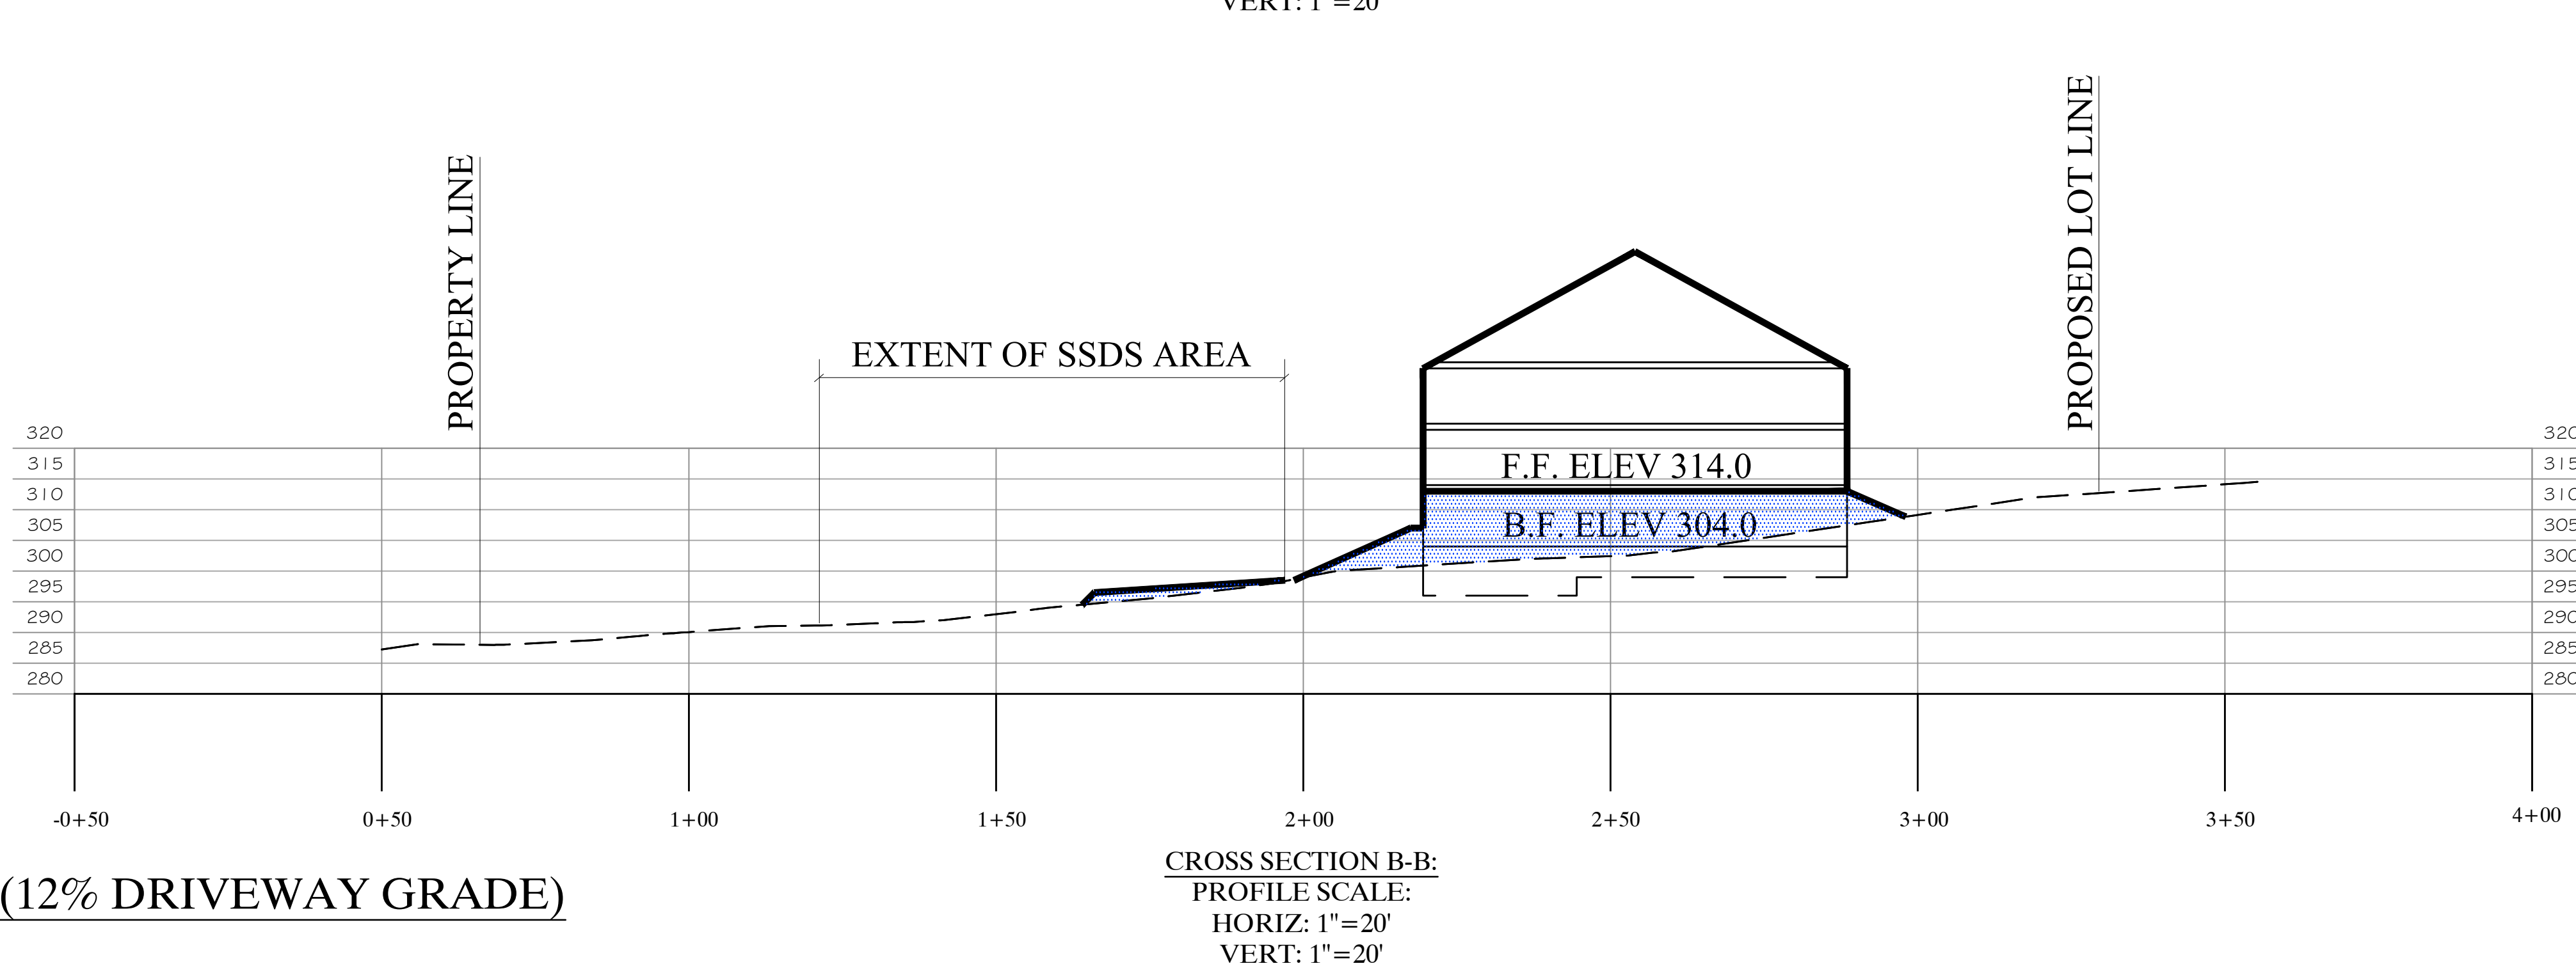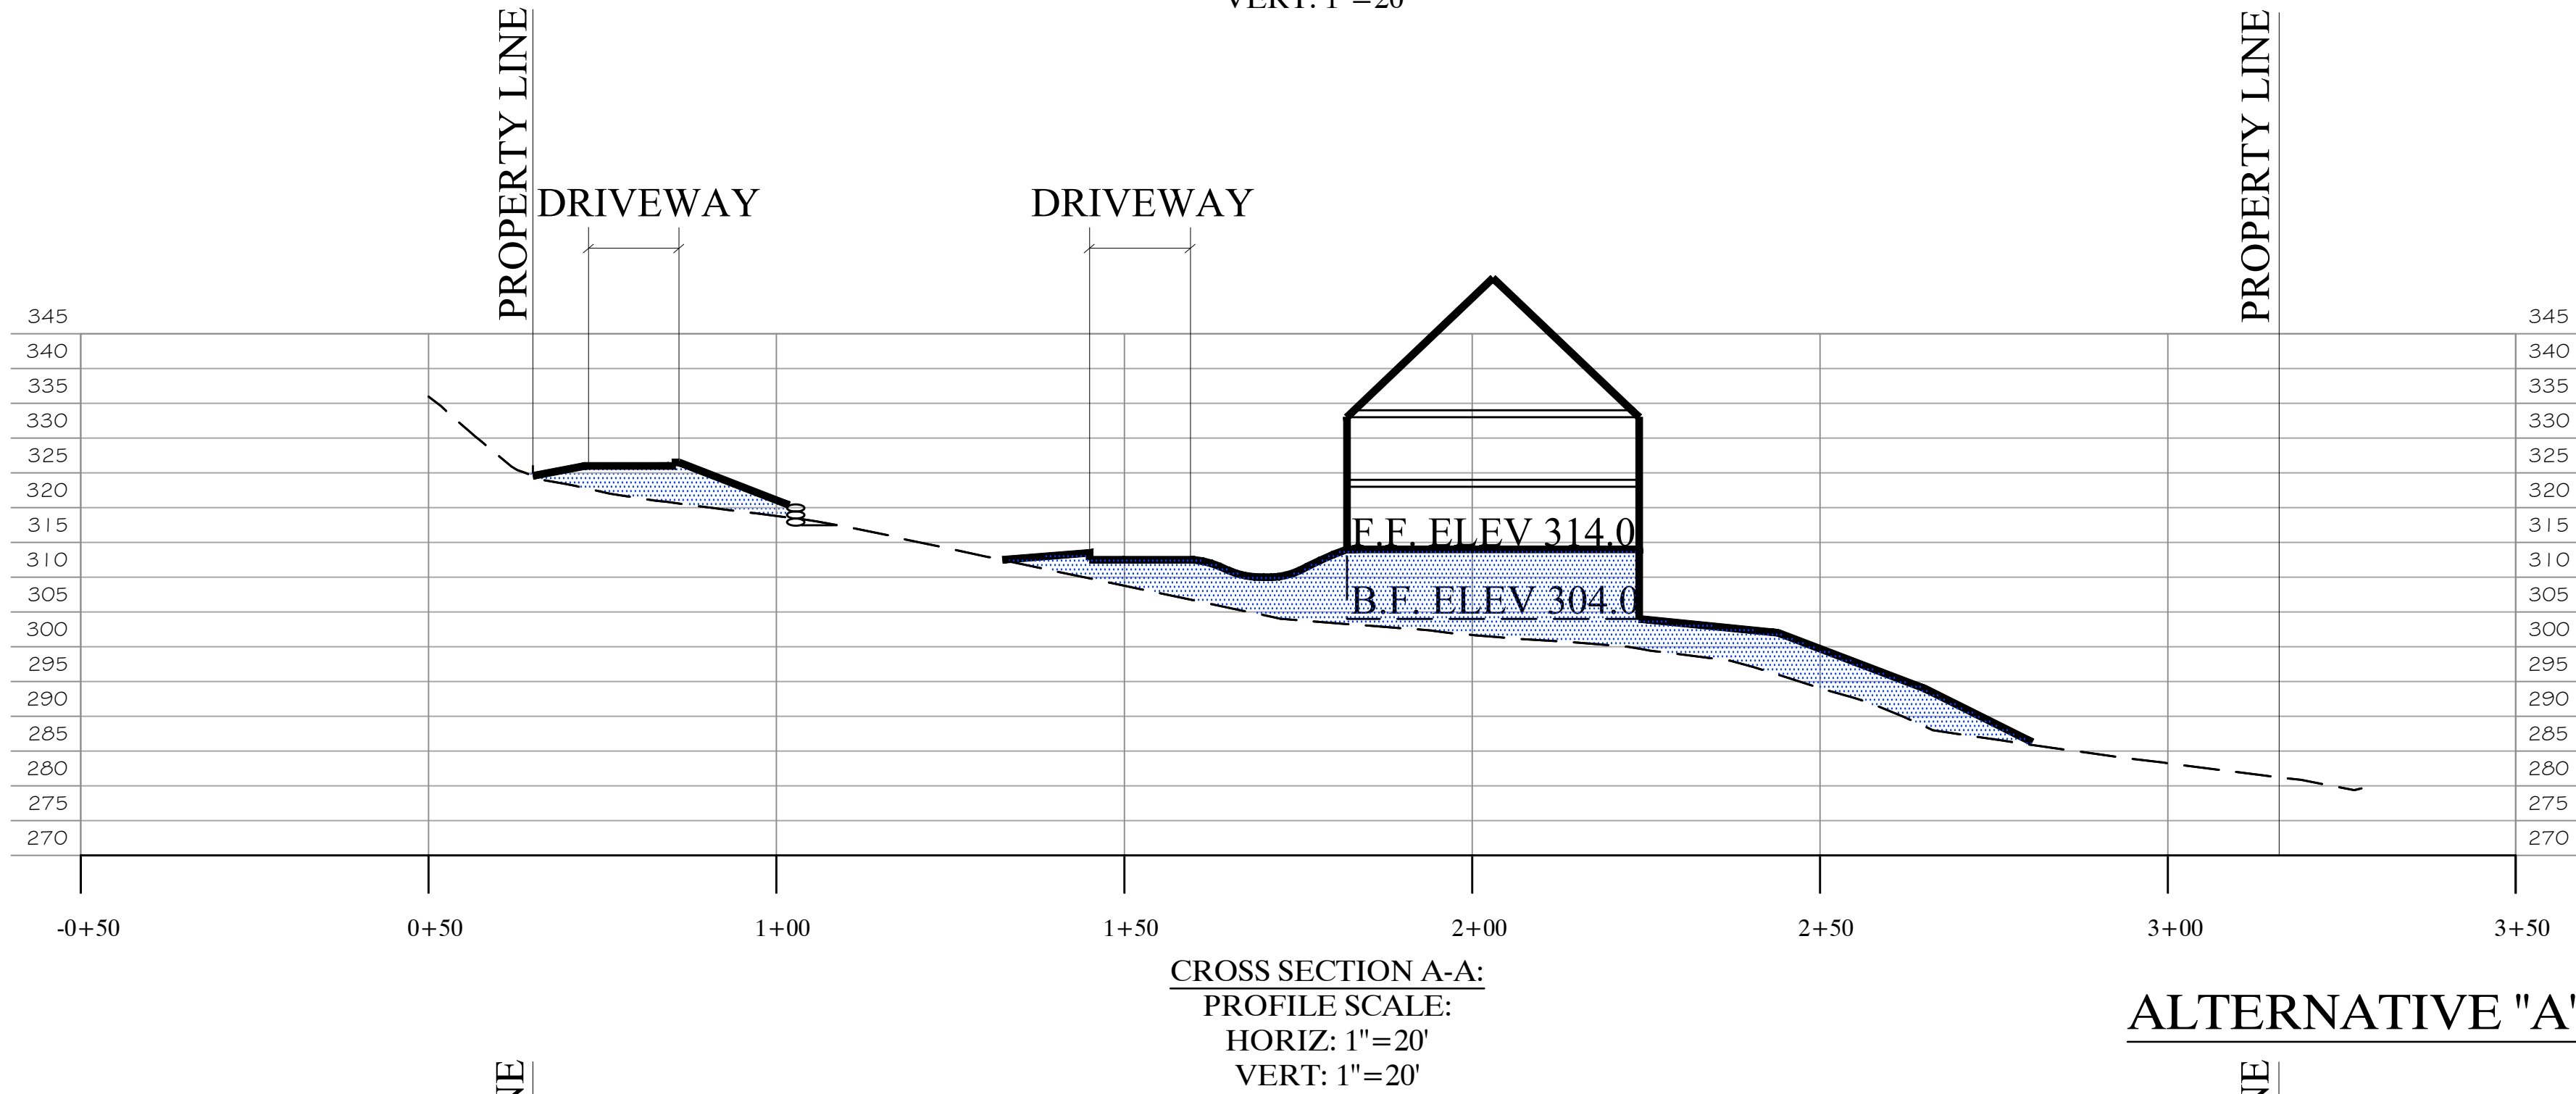

ALTERNATIVE "A" (12% DRIVEWAY GRADE)

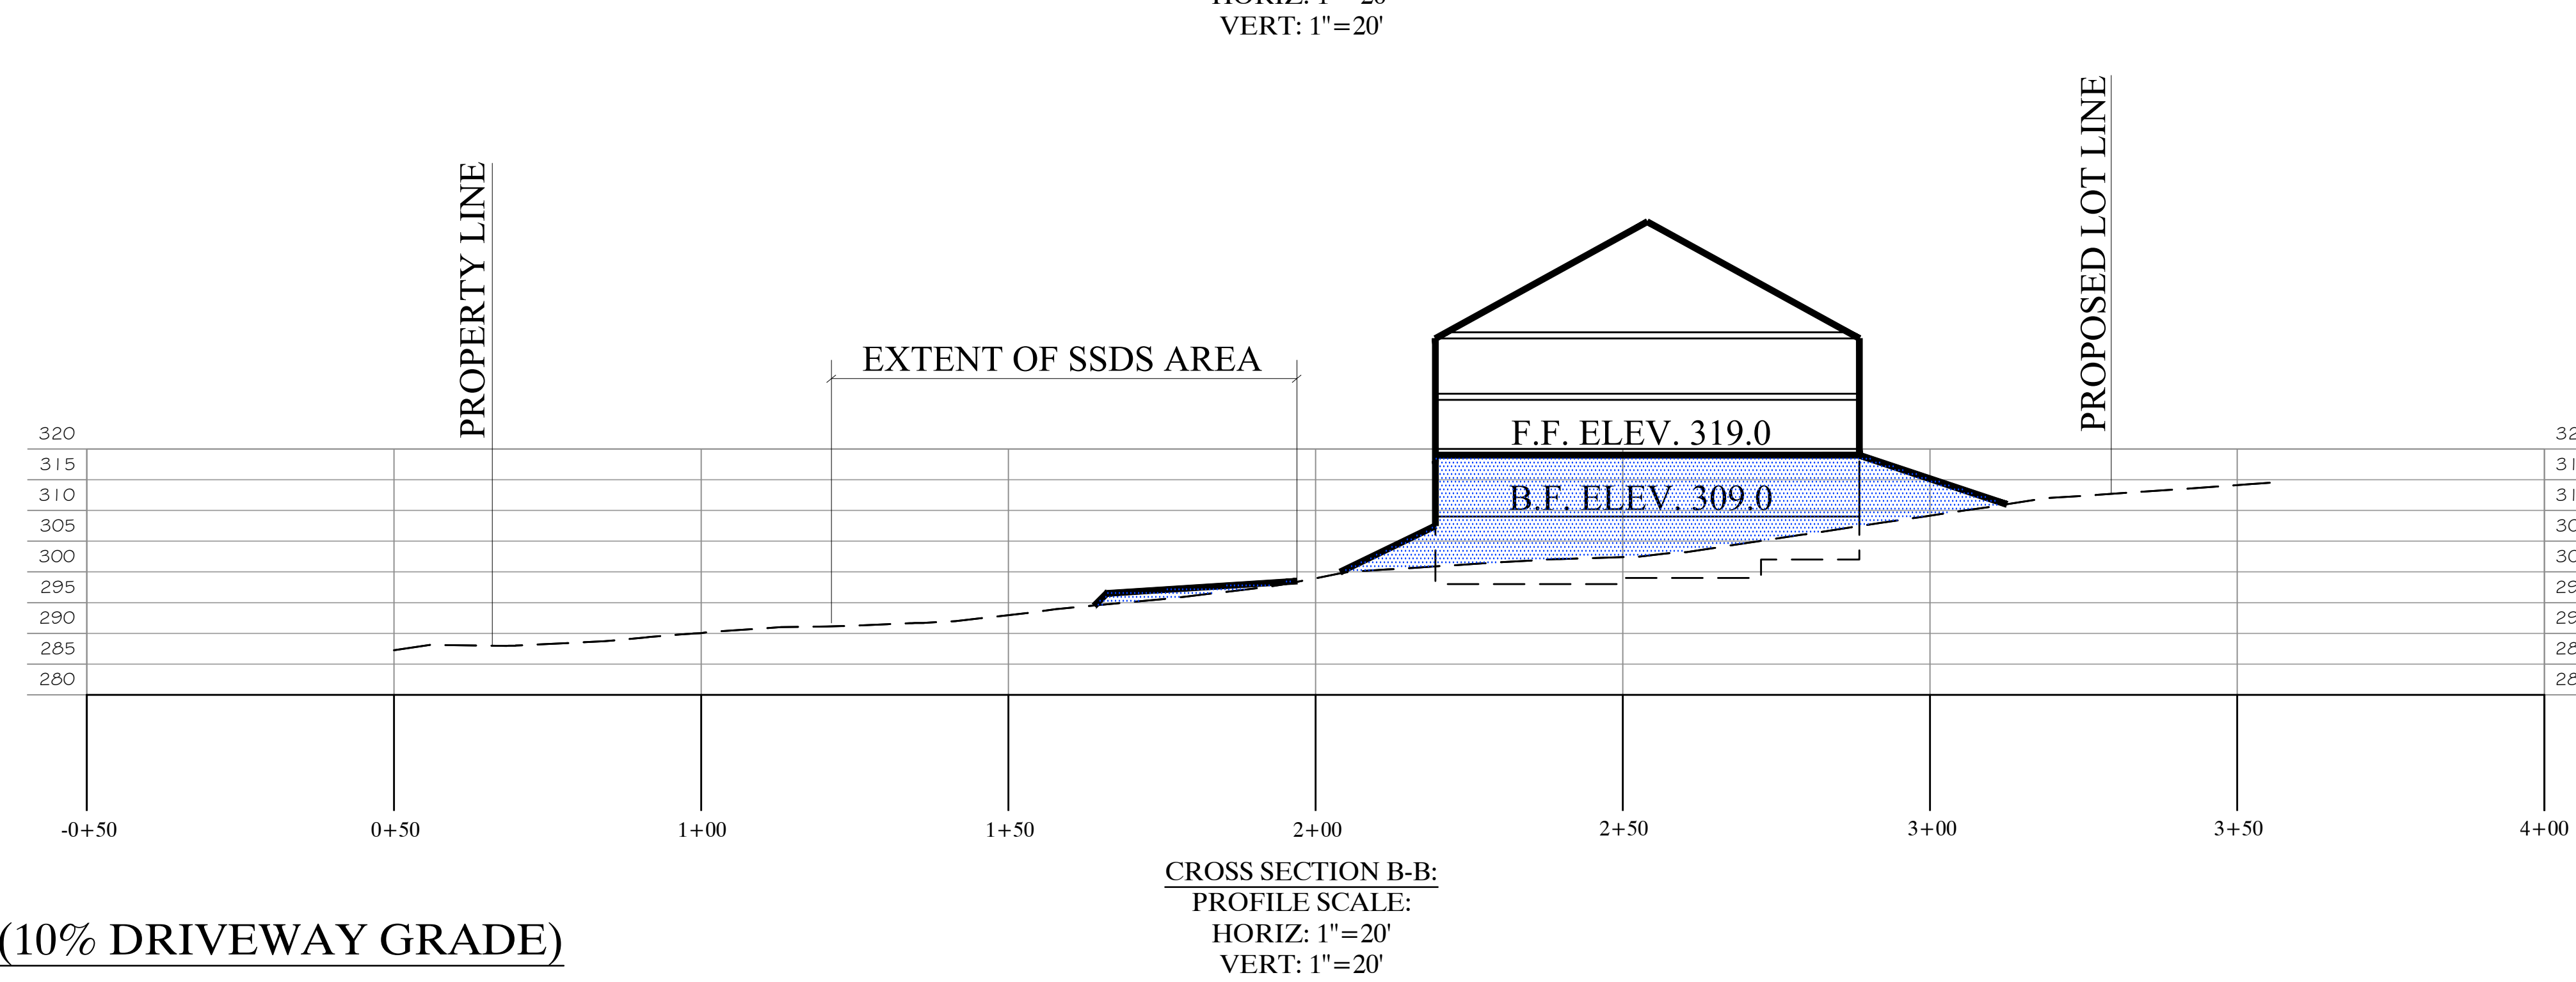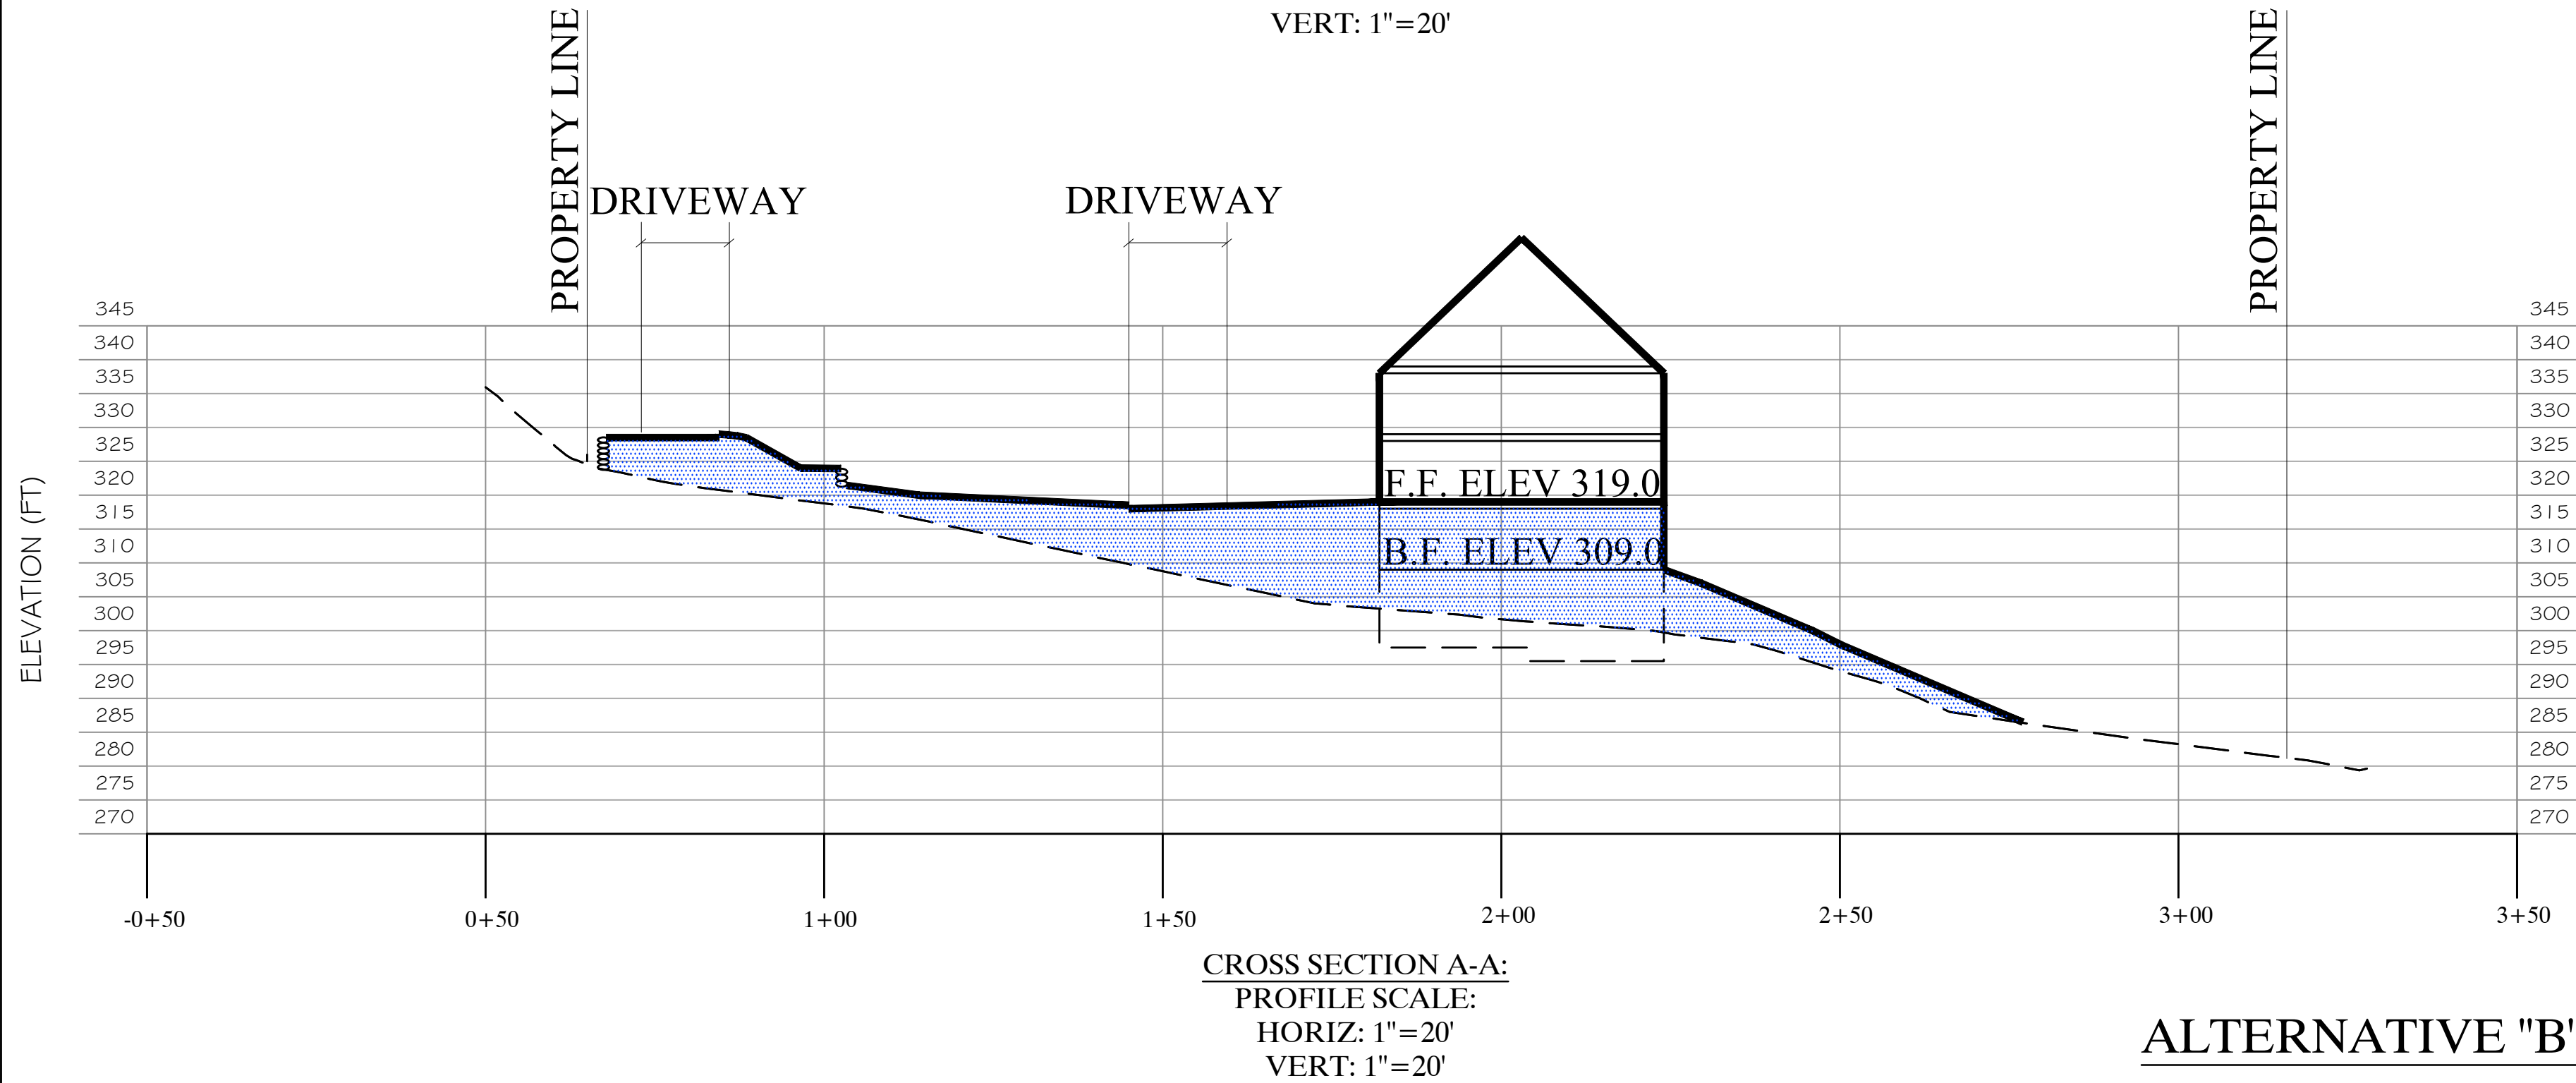

ALTERNATIVE "B" (10% DRIVEWAY GRADE)

REFER TO SHEET 8/12 FOR  
SITE SECTIONS

**KELLARD  
SESSIONS**  
CONSULTING

ENGINEERING,  
LANDSCAPE  
ARCHITECTURE  
&  
PLANNING, P.C.

500 MAIN STREET  
ARMONK, N.Y. 10504  
P: (914) 275-2323  
F: (914) 275-2329  
WWW.KELLES.COM

STATE OF NEW YORK

SEAL

088735

PROFESSIONAL ENGINEER

UNAUTHORIZED ADDITIONS, MODIFICATIONS AND/OR ALTERATIONS TO THESE PLANS IS A VIOLATION OF SECTION 7206(2) OF THE NEW YORK STATE EDUCATION LAW

ZBA VARIANCE PLANS
















SITE CROSS SECTION PROFILES

WILLIAM BUTLER SUBDIVISION

TOWN OF OSSINGWESTCHESTER COUNTY, NEW YORK

|                      |                                                 |
|----------------------|-------------------------------------------------|
| 9                    | 12                                              |
| PROJECT I.D.: BLR100 |                                                 |
| DATE: JULY 27, 2017  |                                                 |
| REVISIONS            |                                                 |
| 1.                   | SEPTEMBER 8, 2017 - 8-7-17 ZBA MEETING COMMENTS |



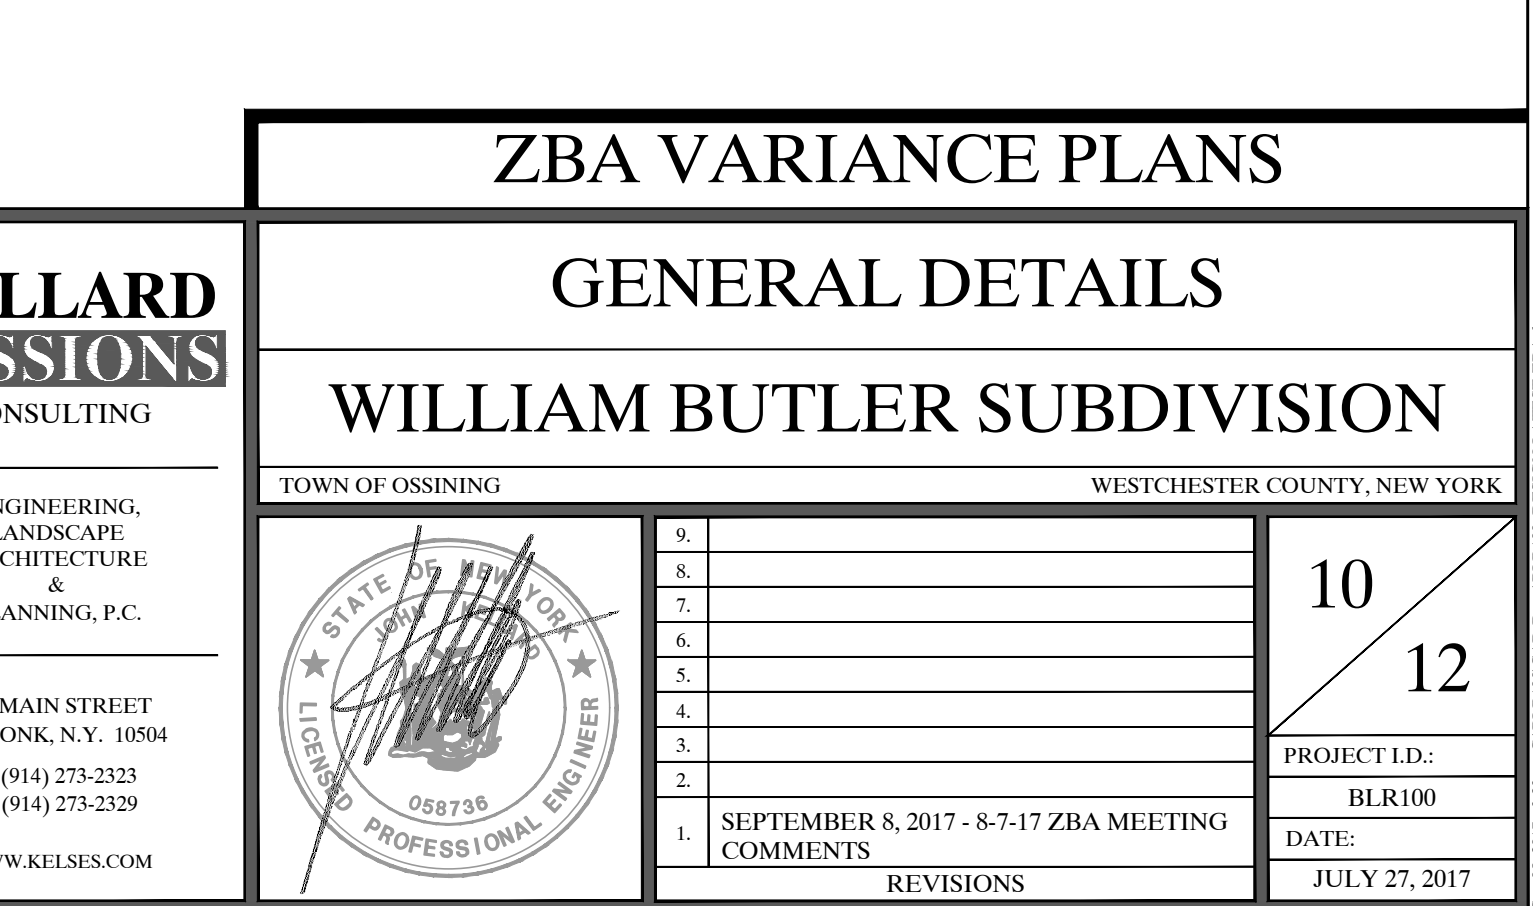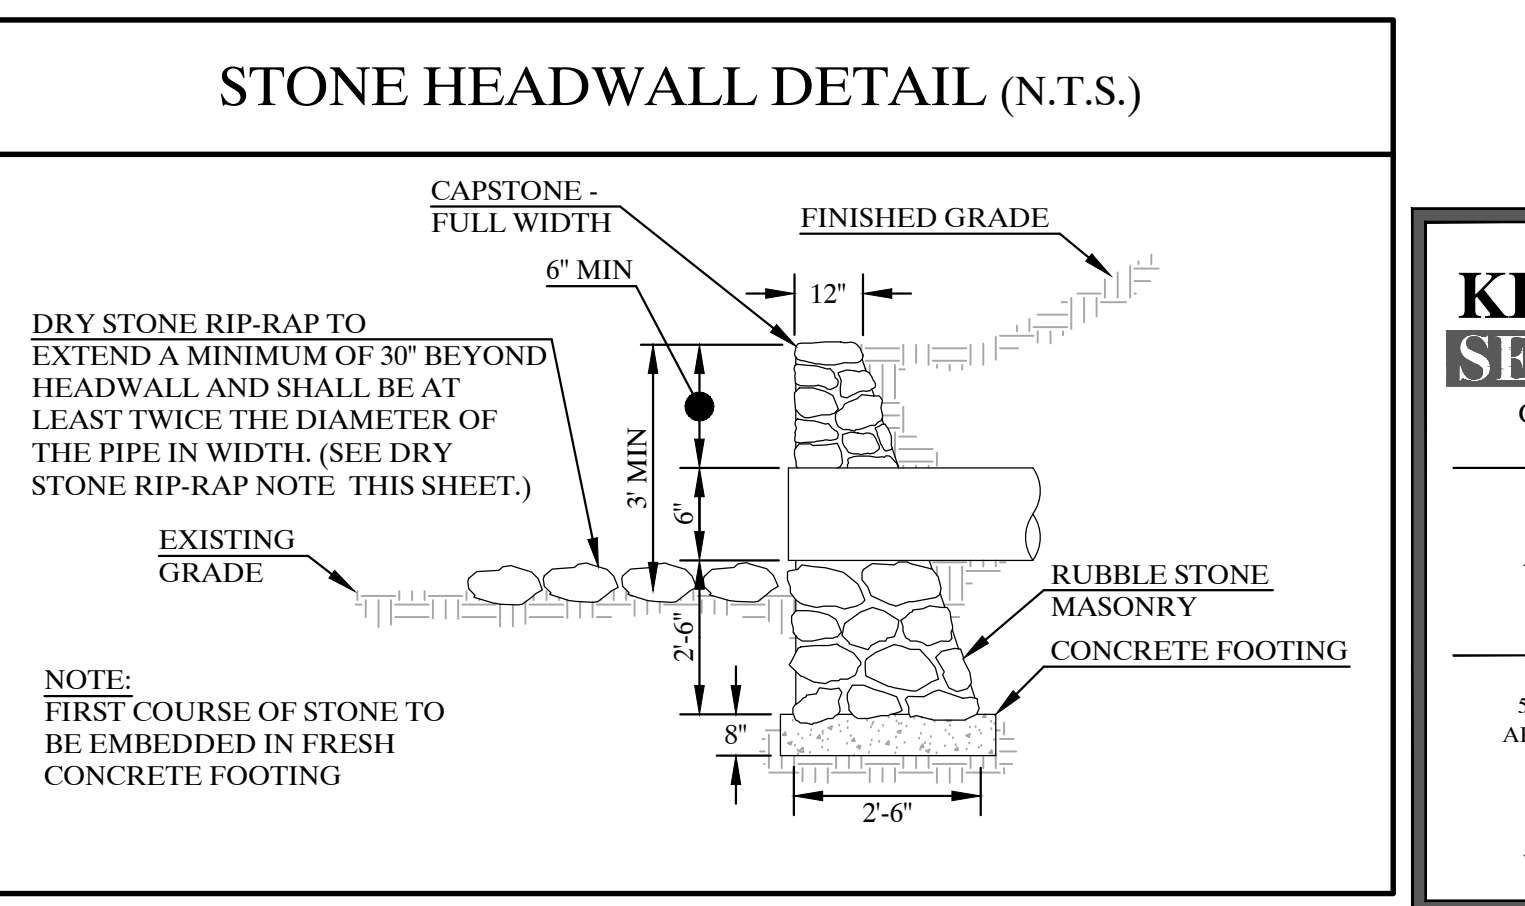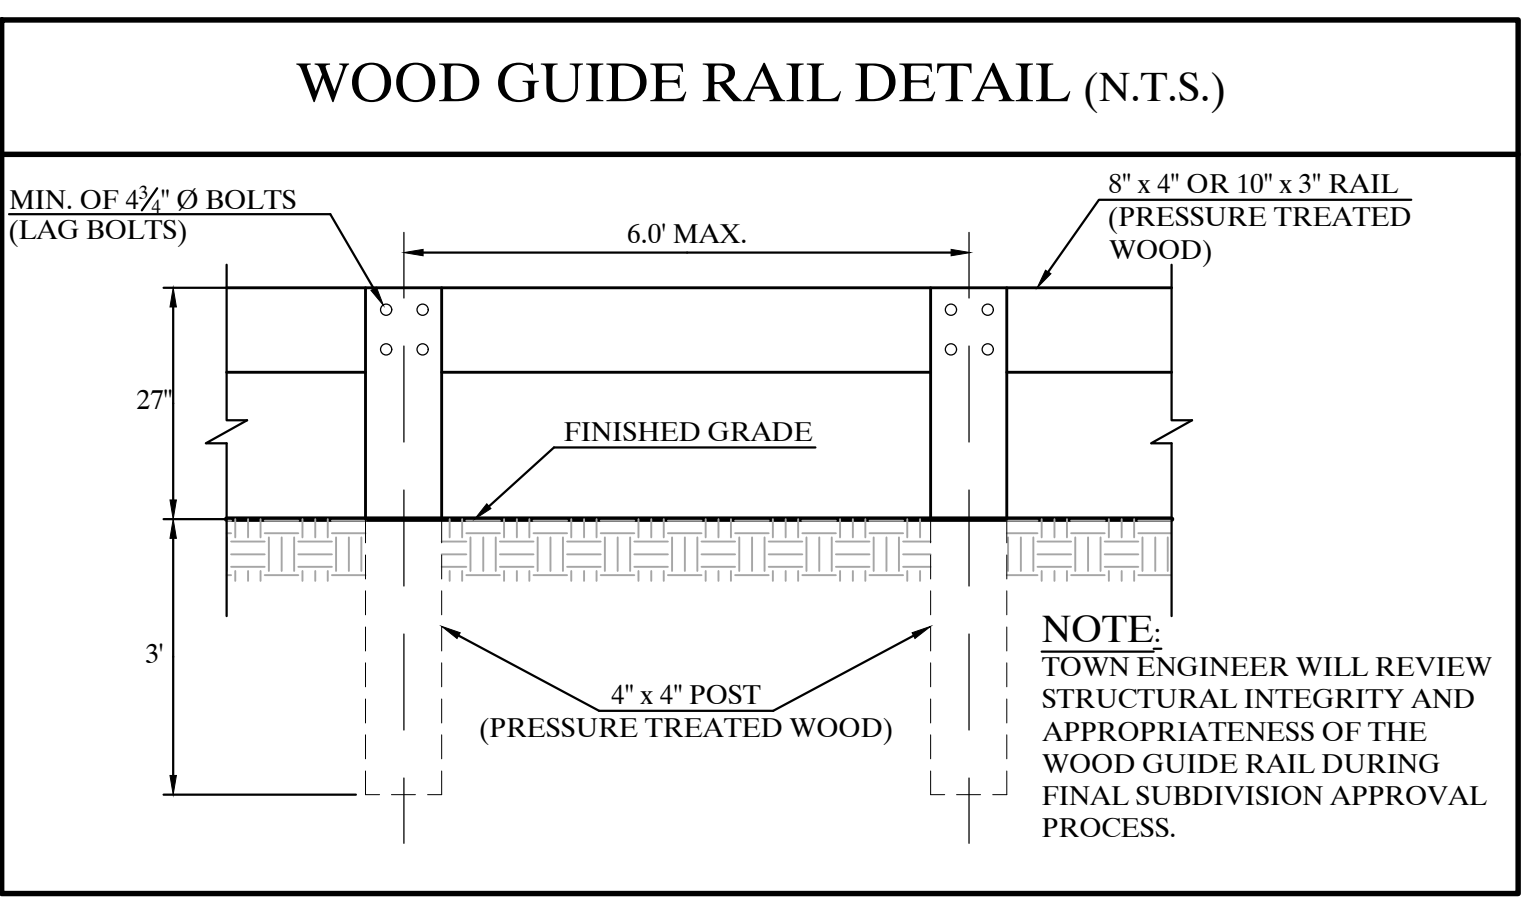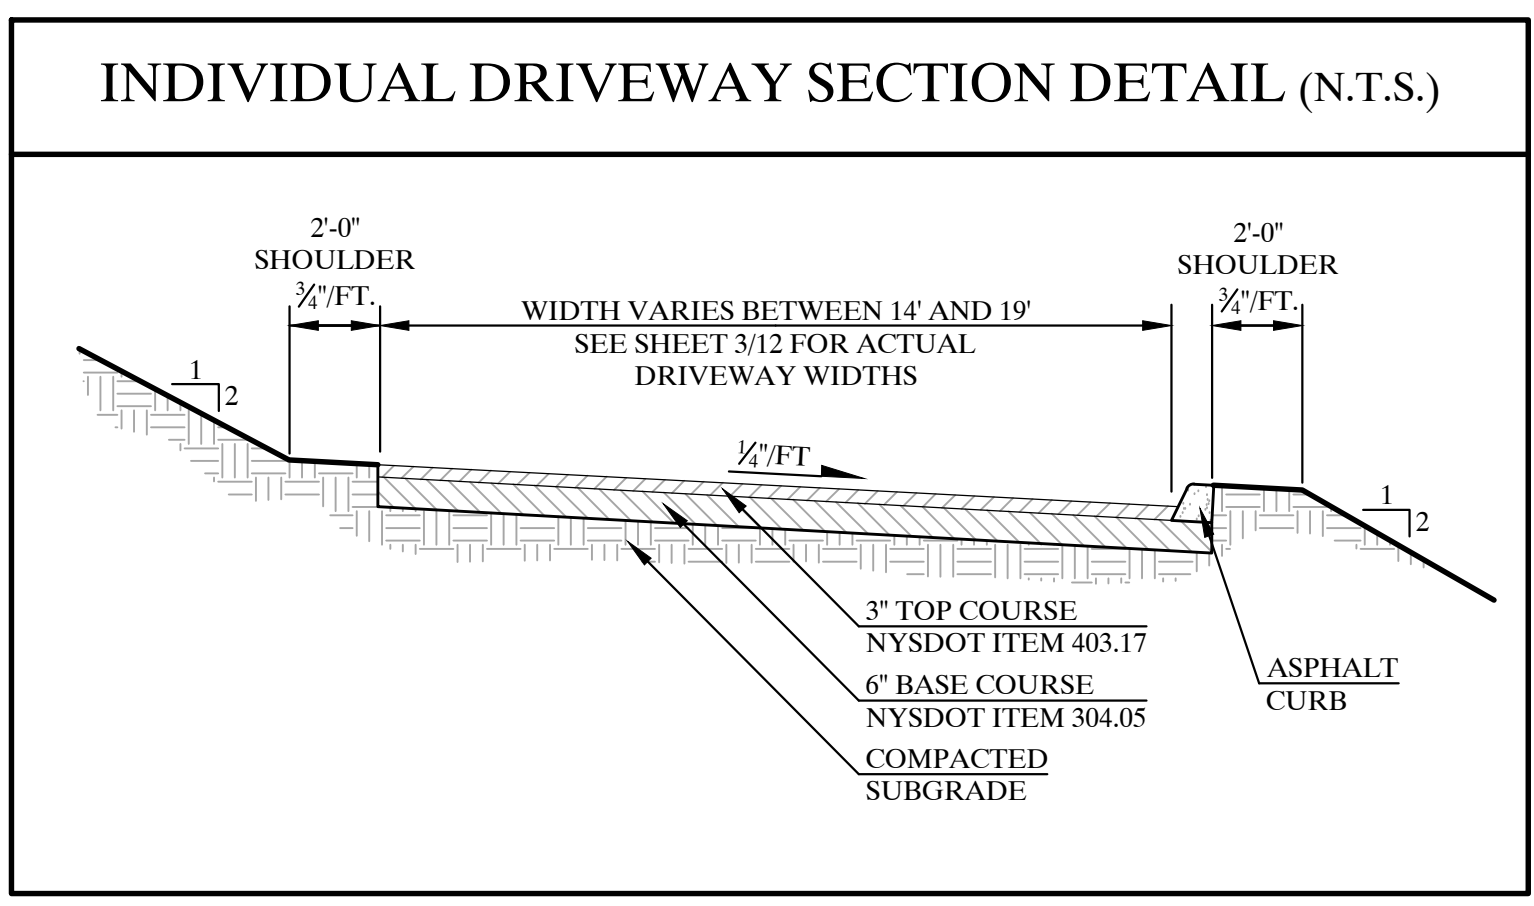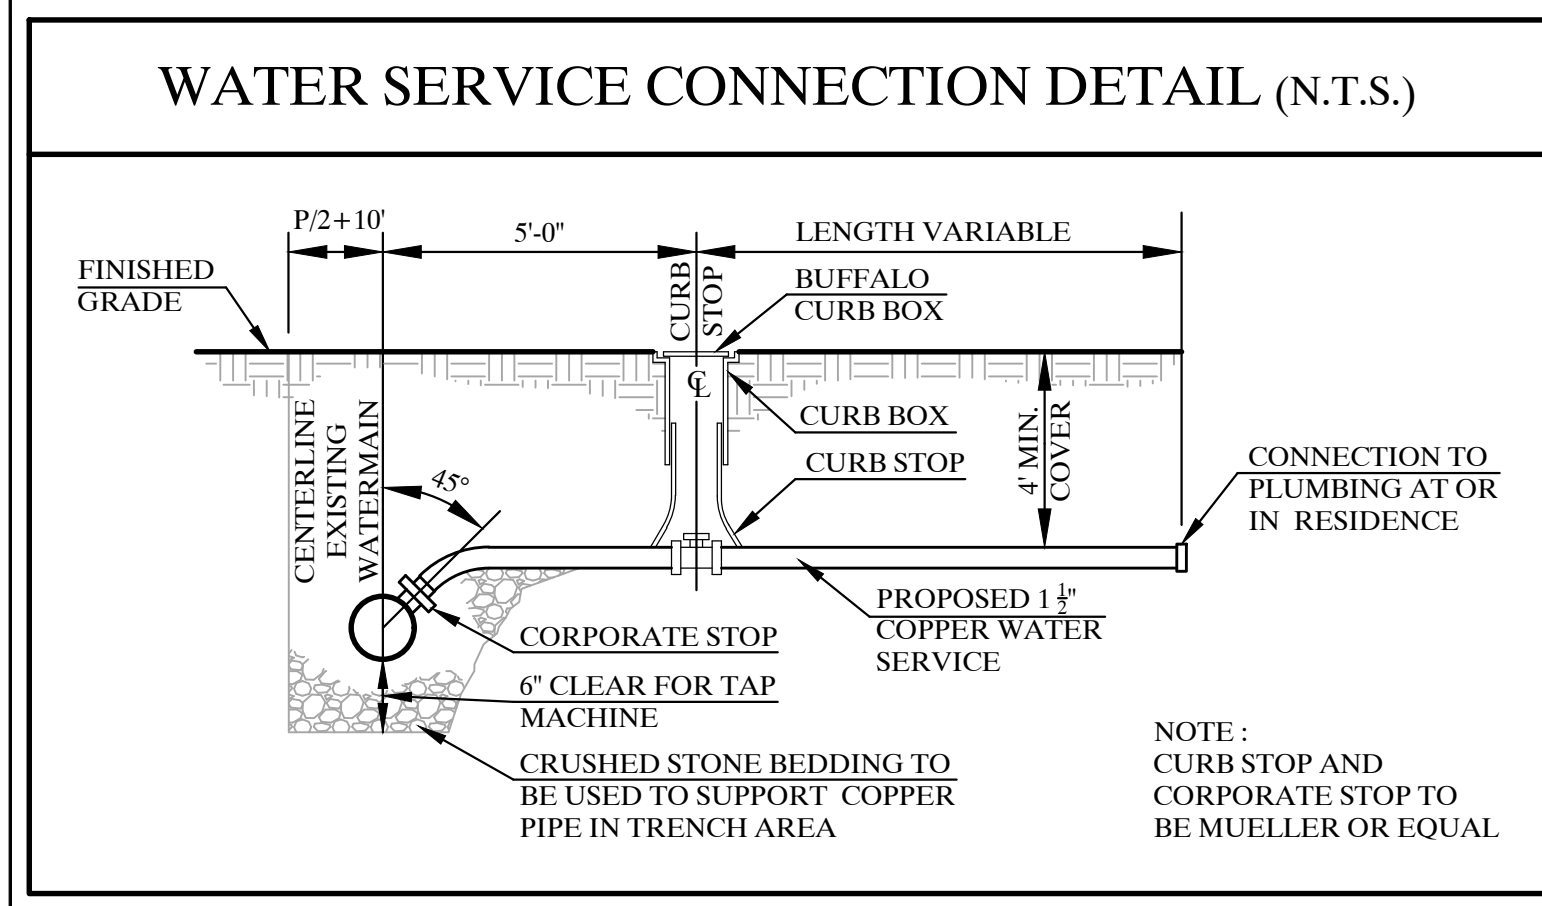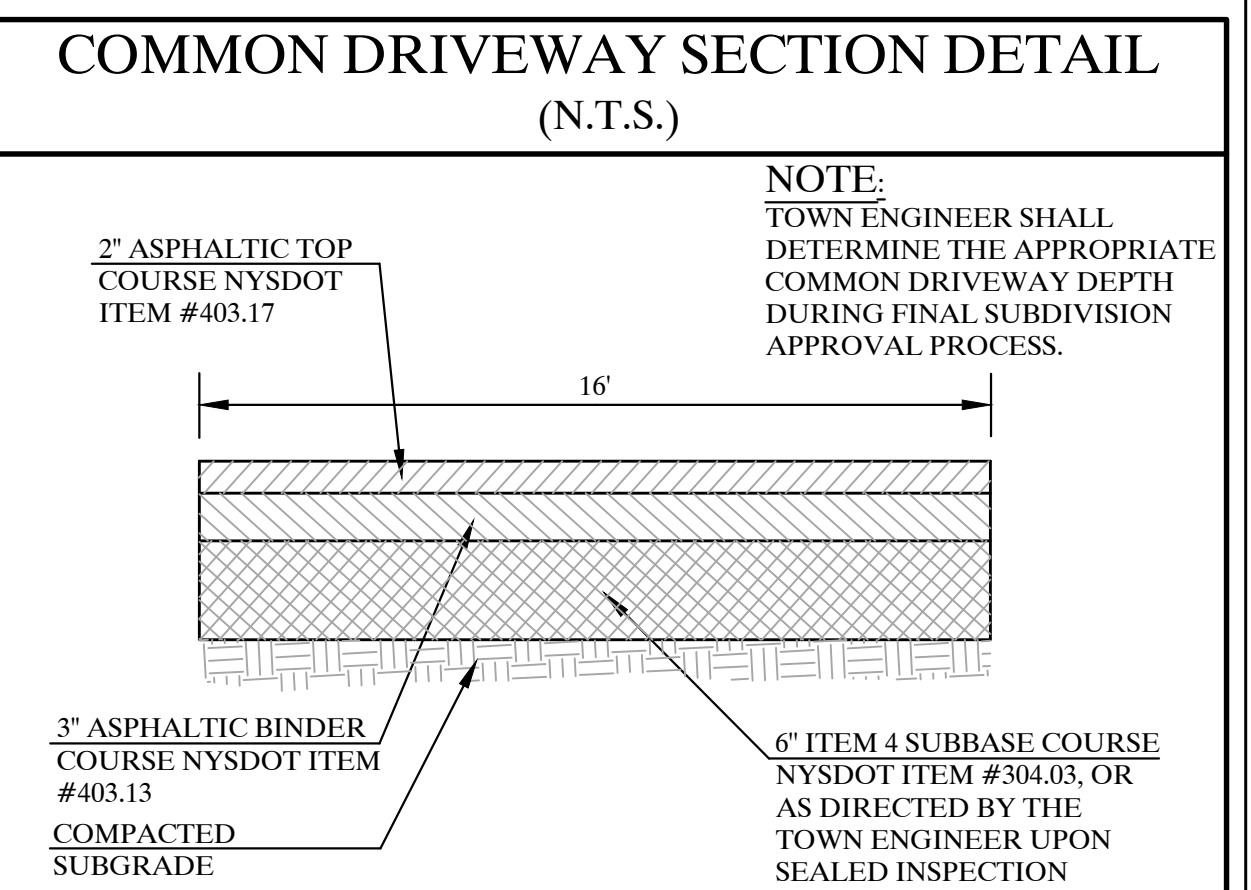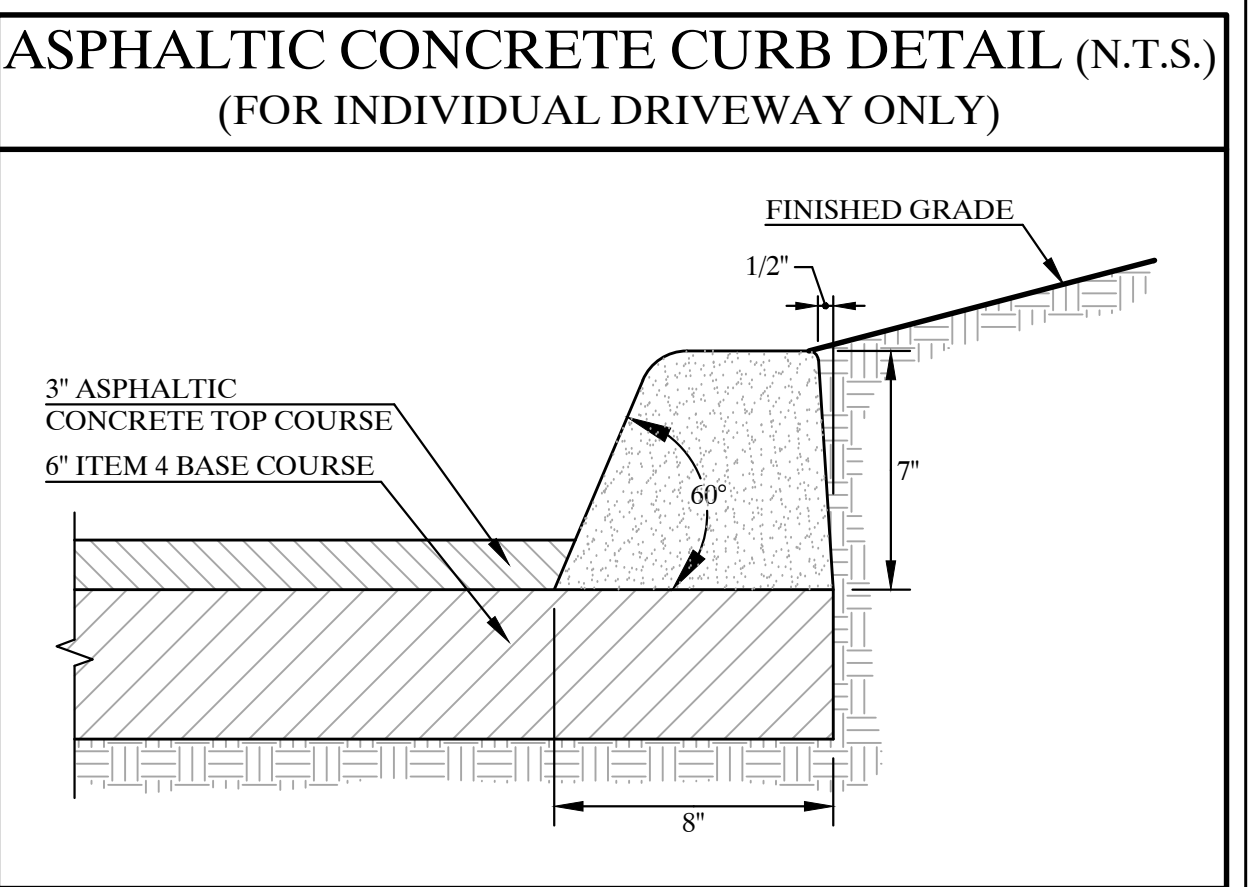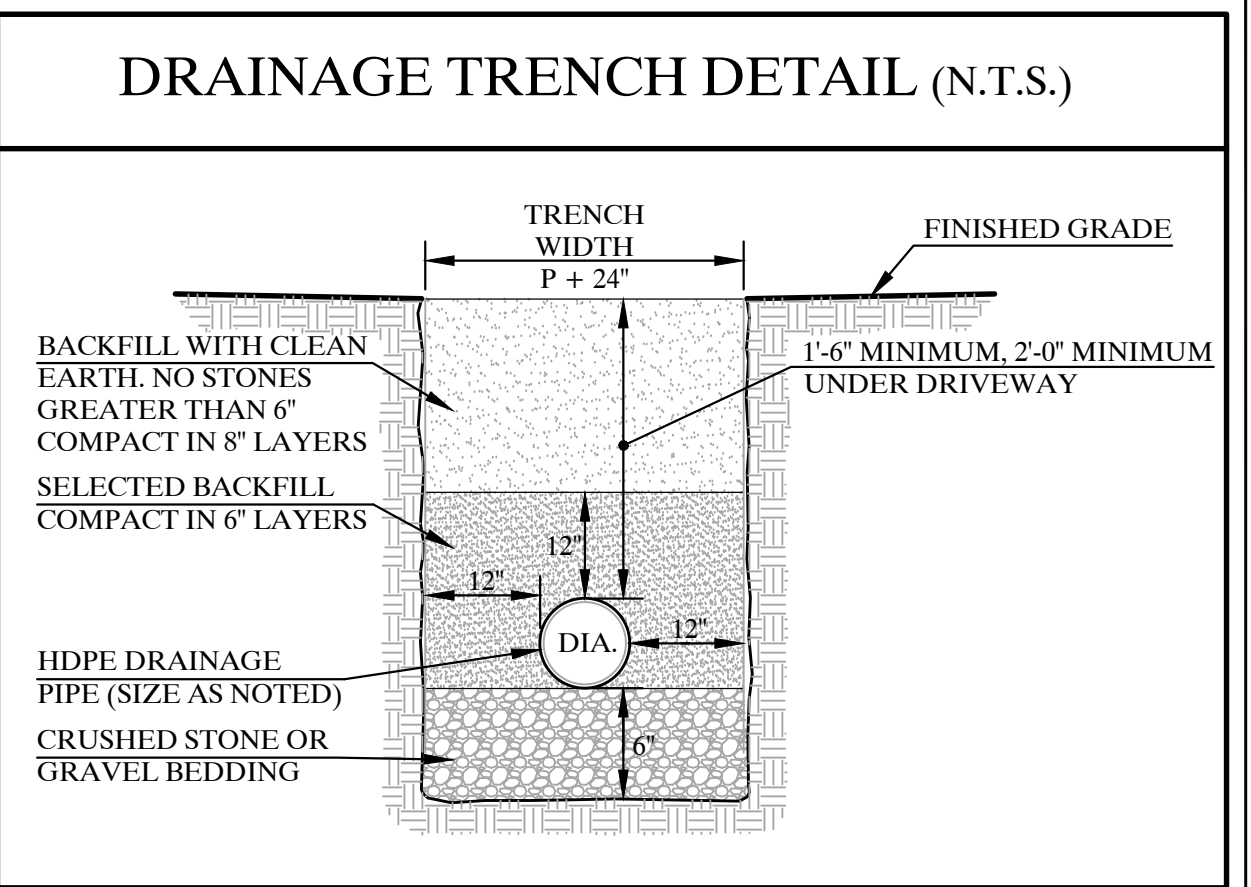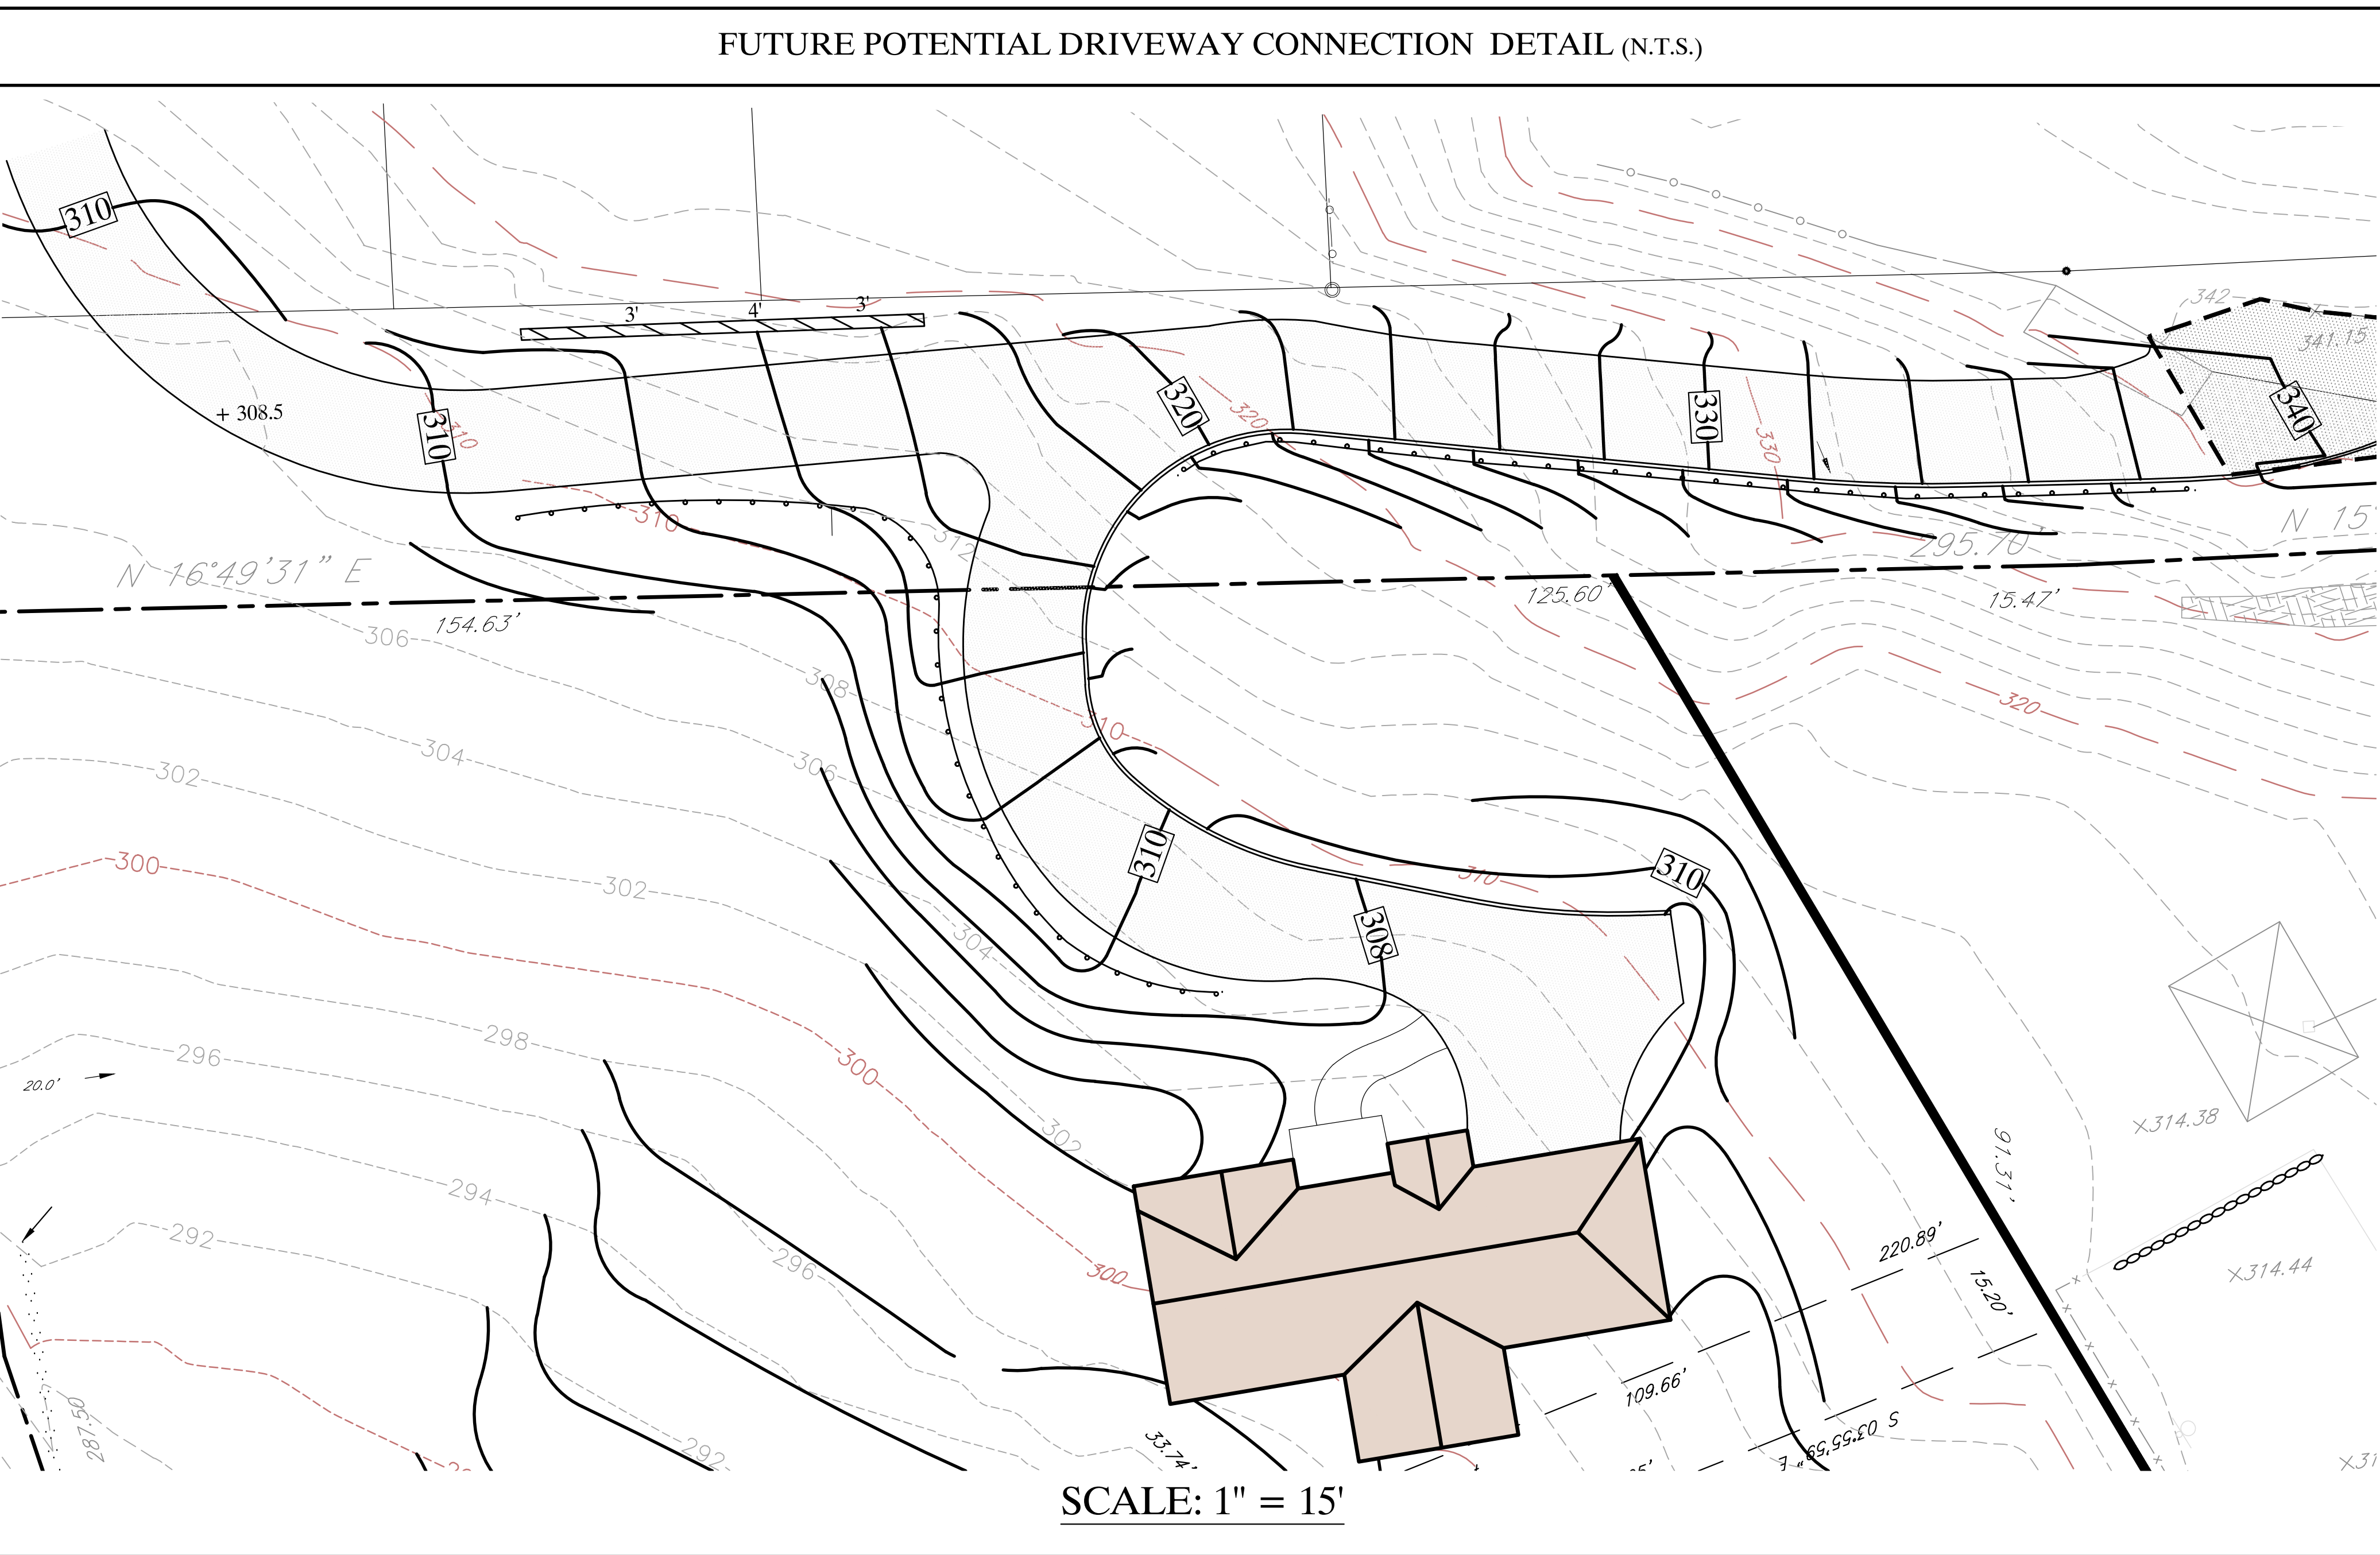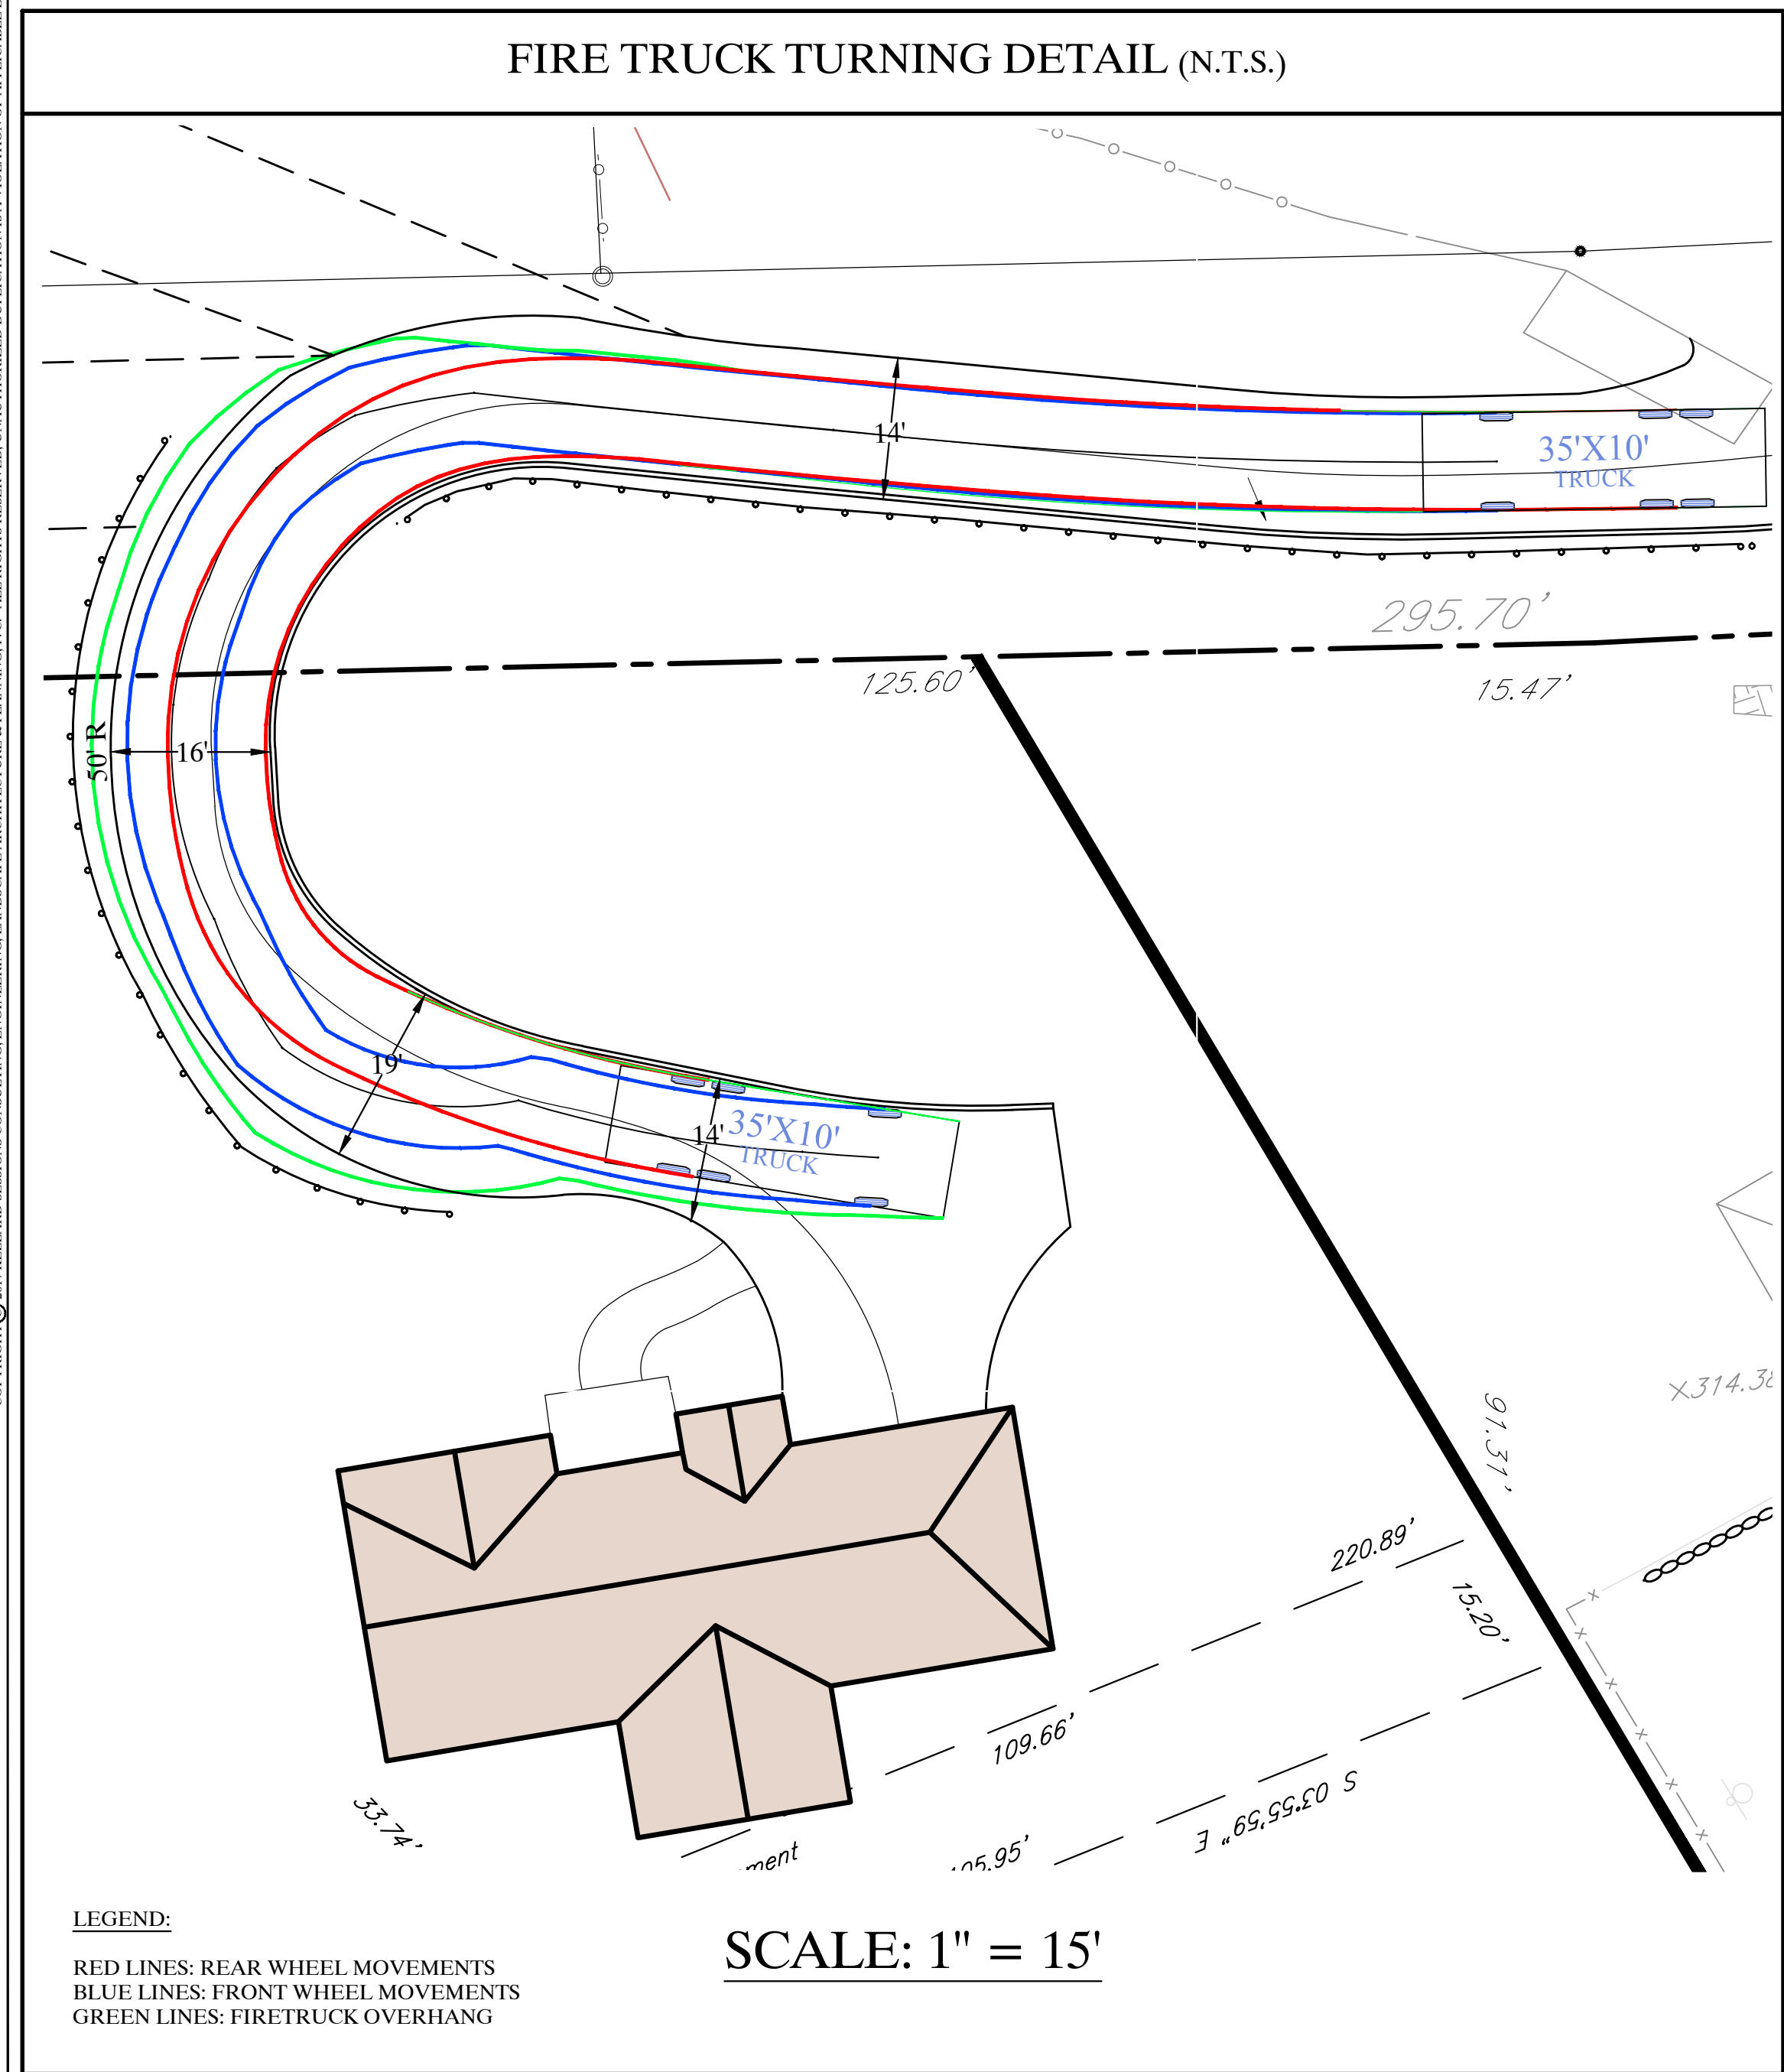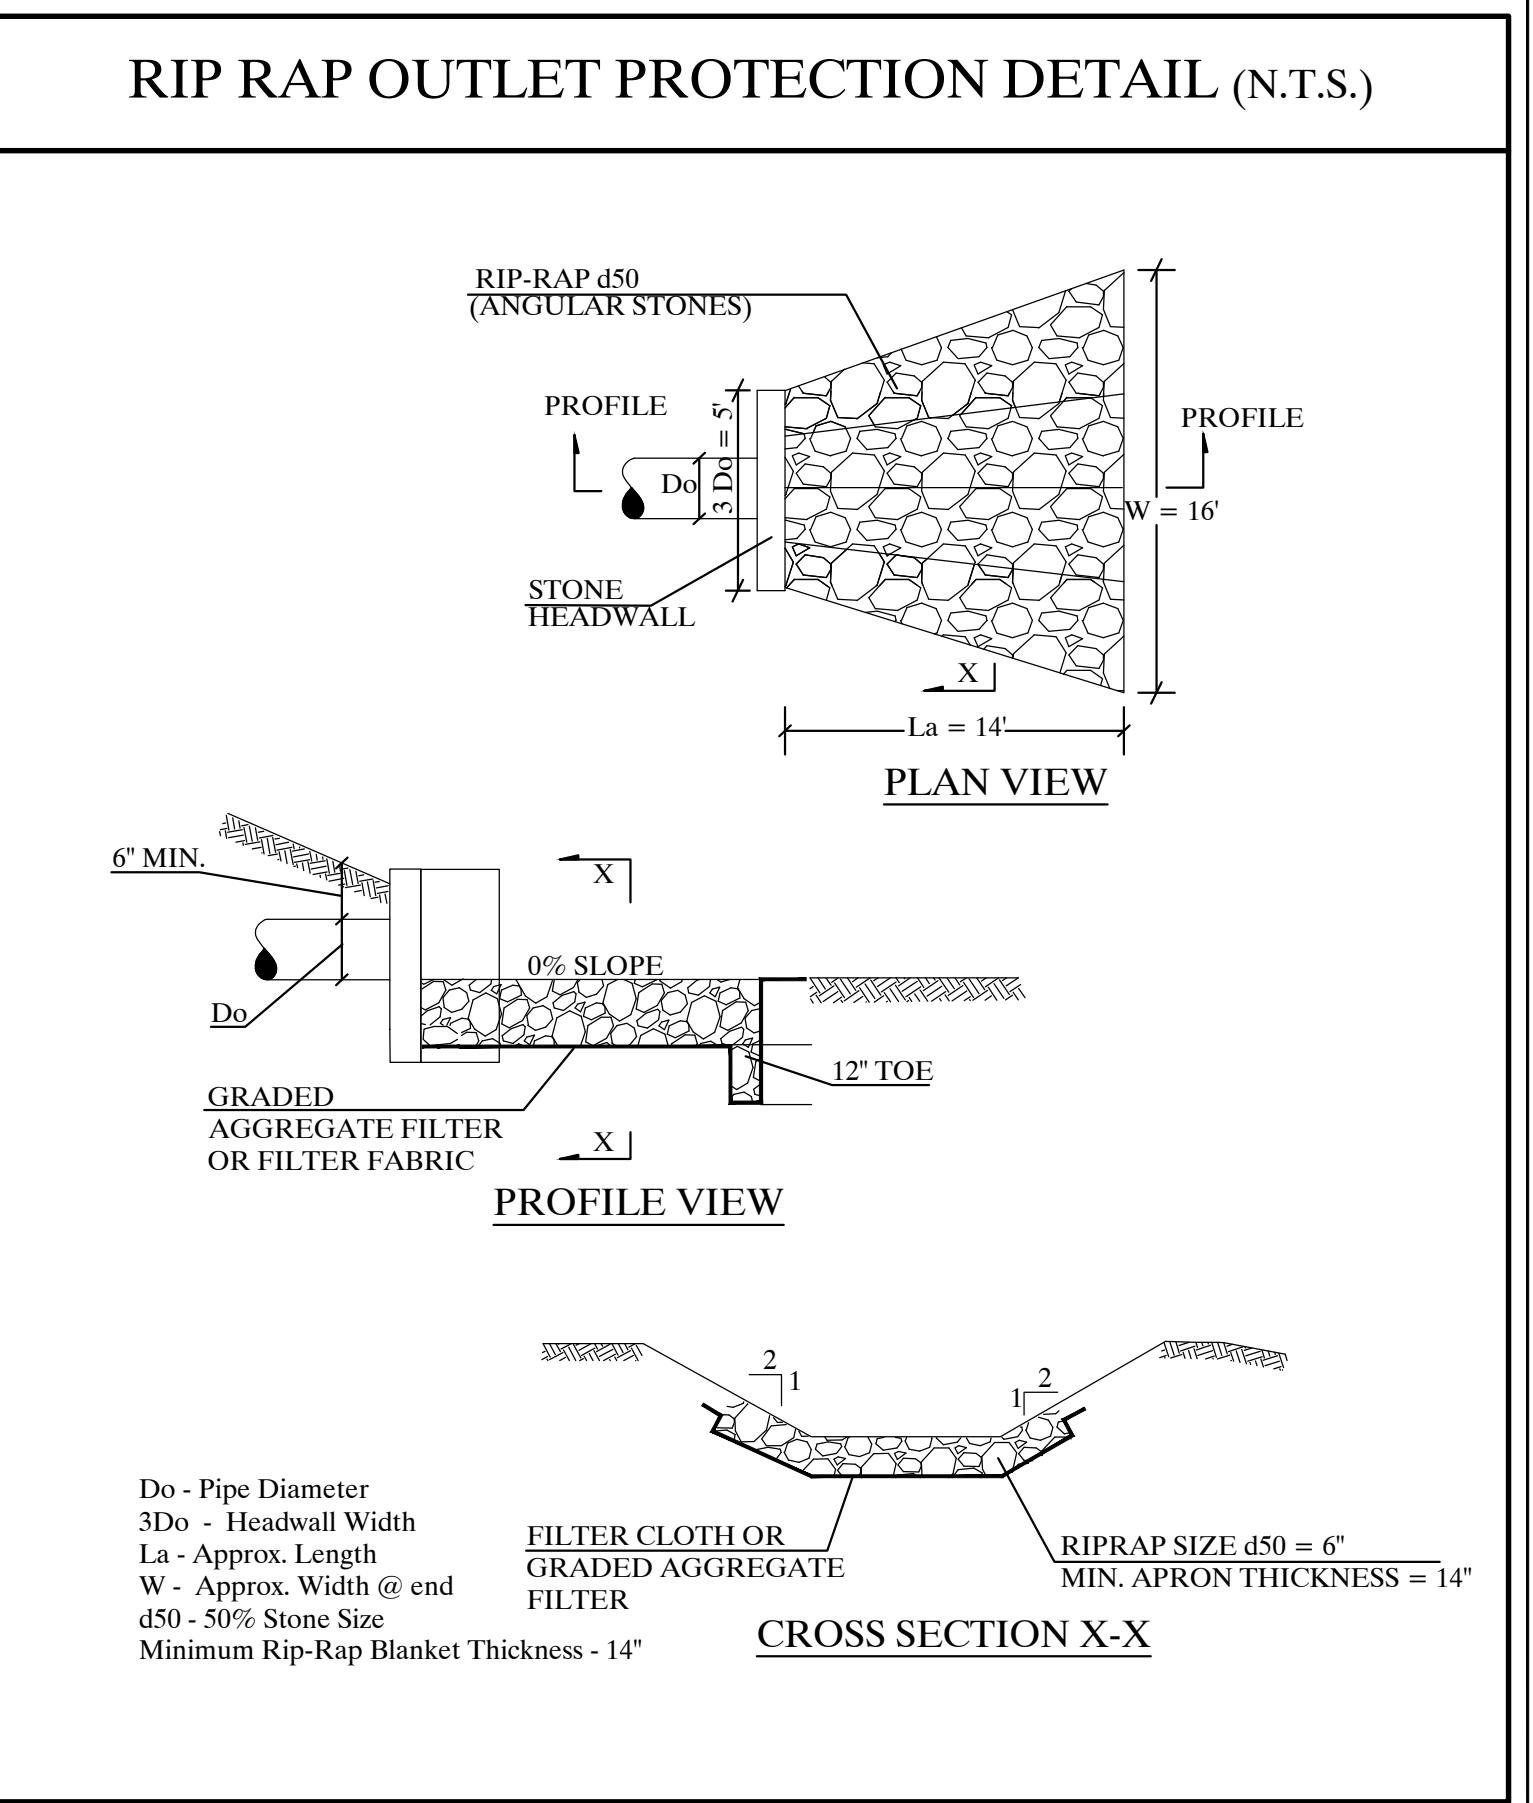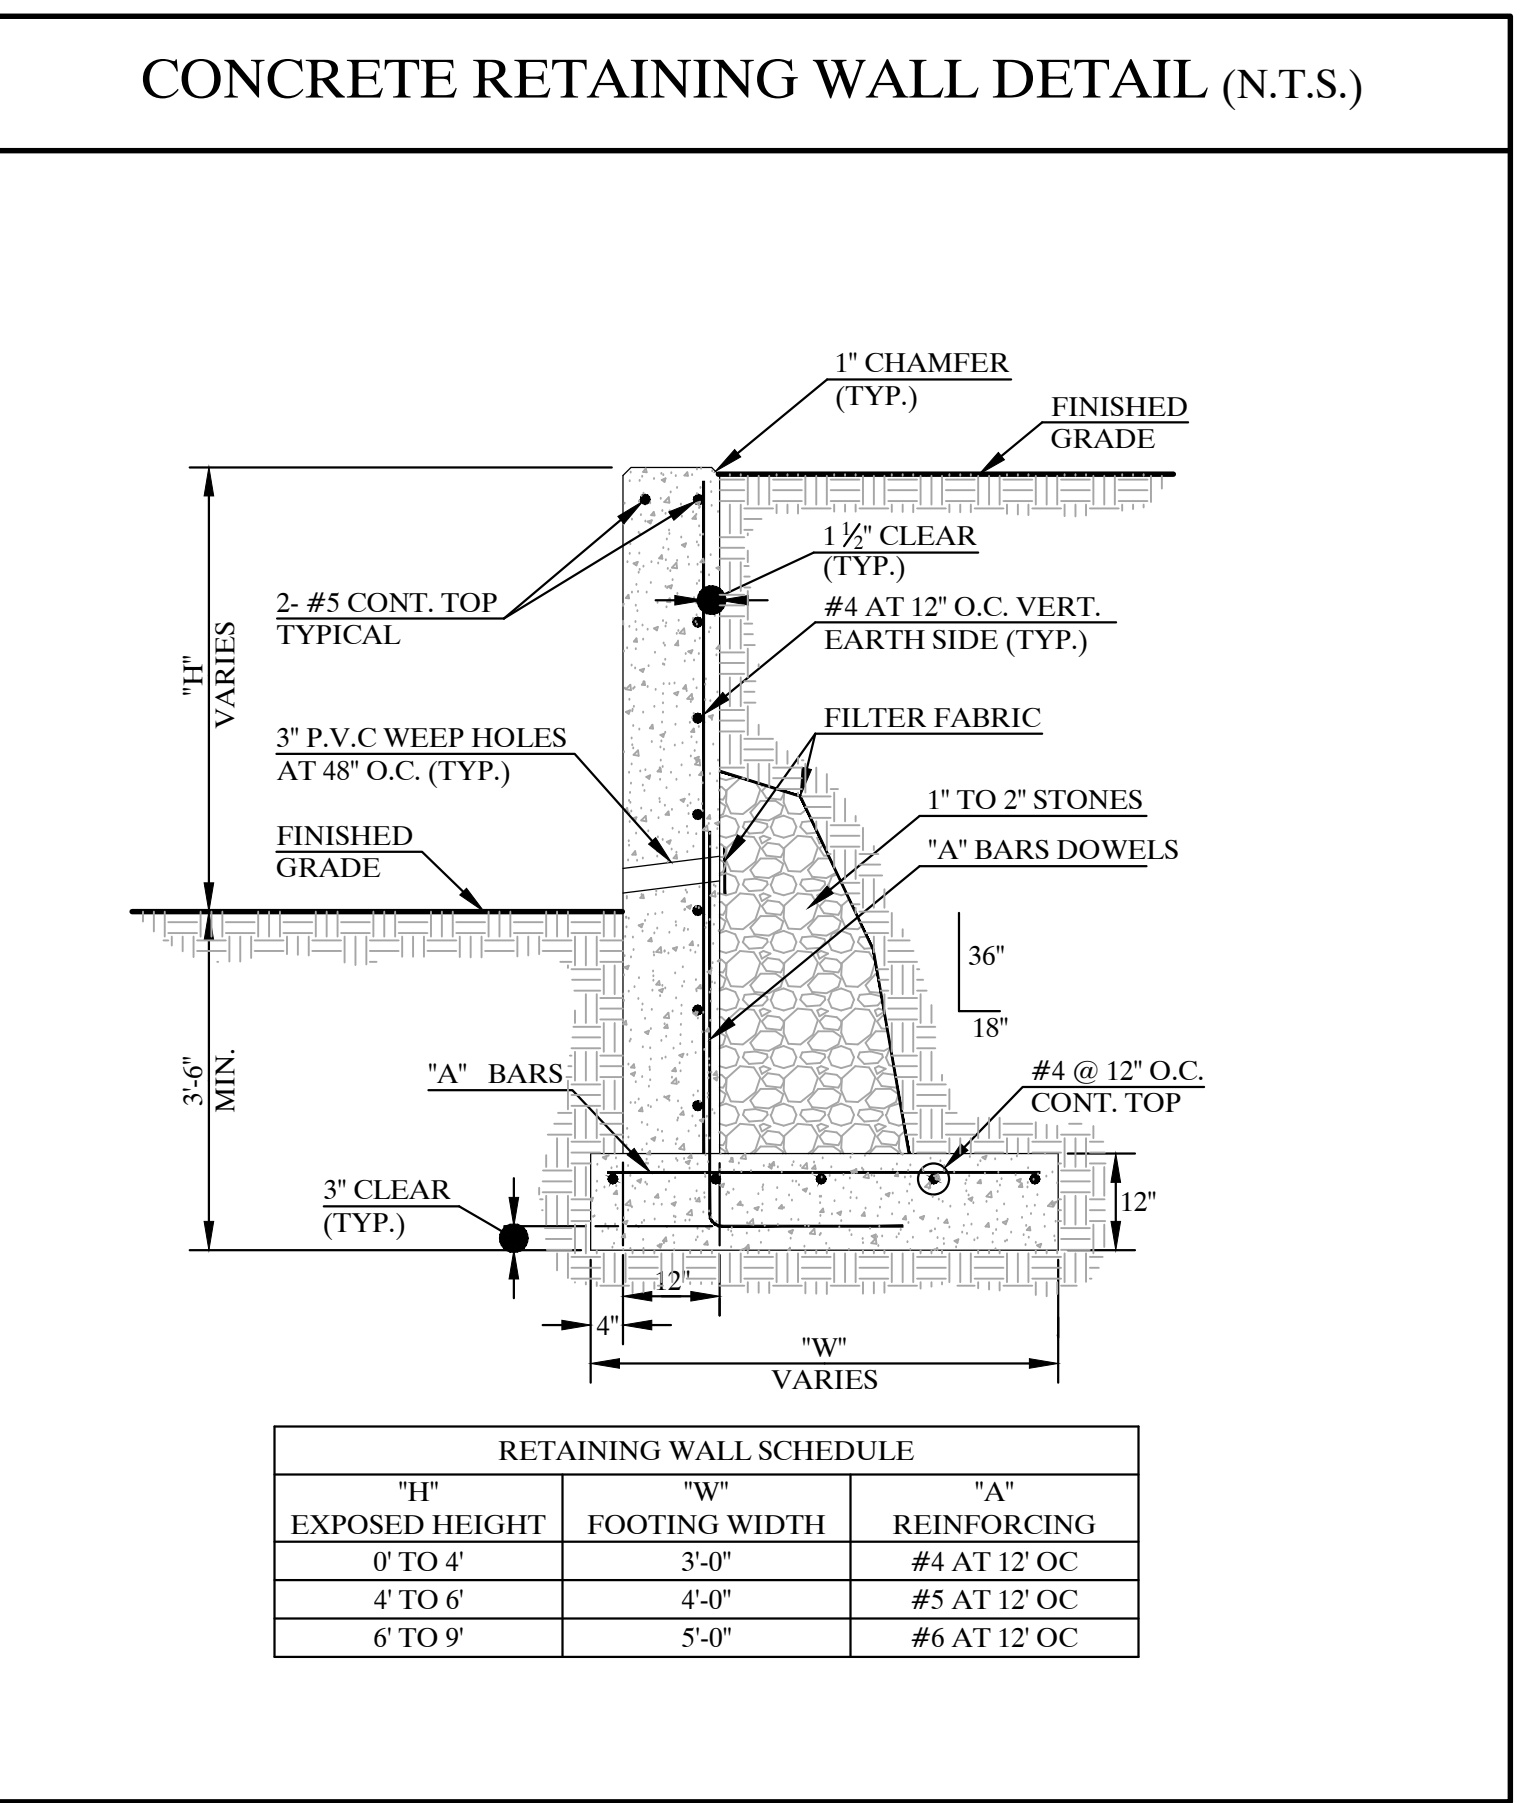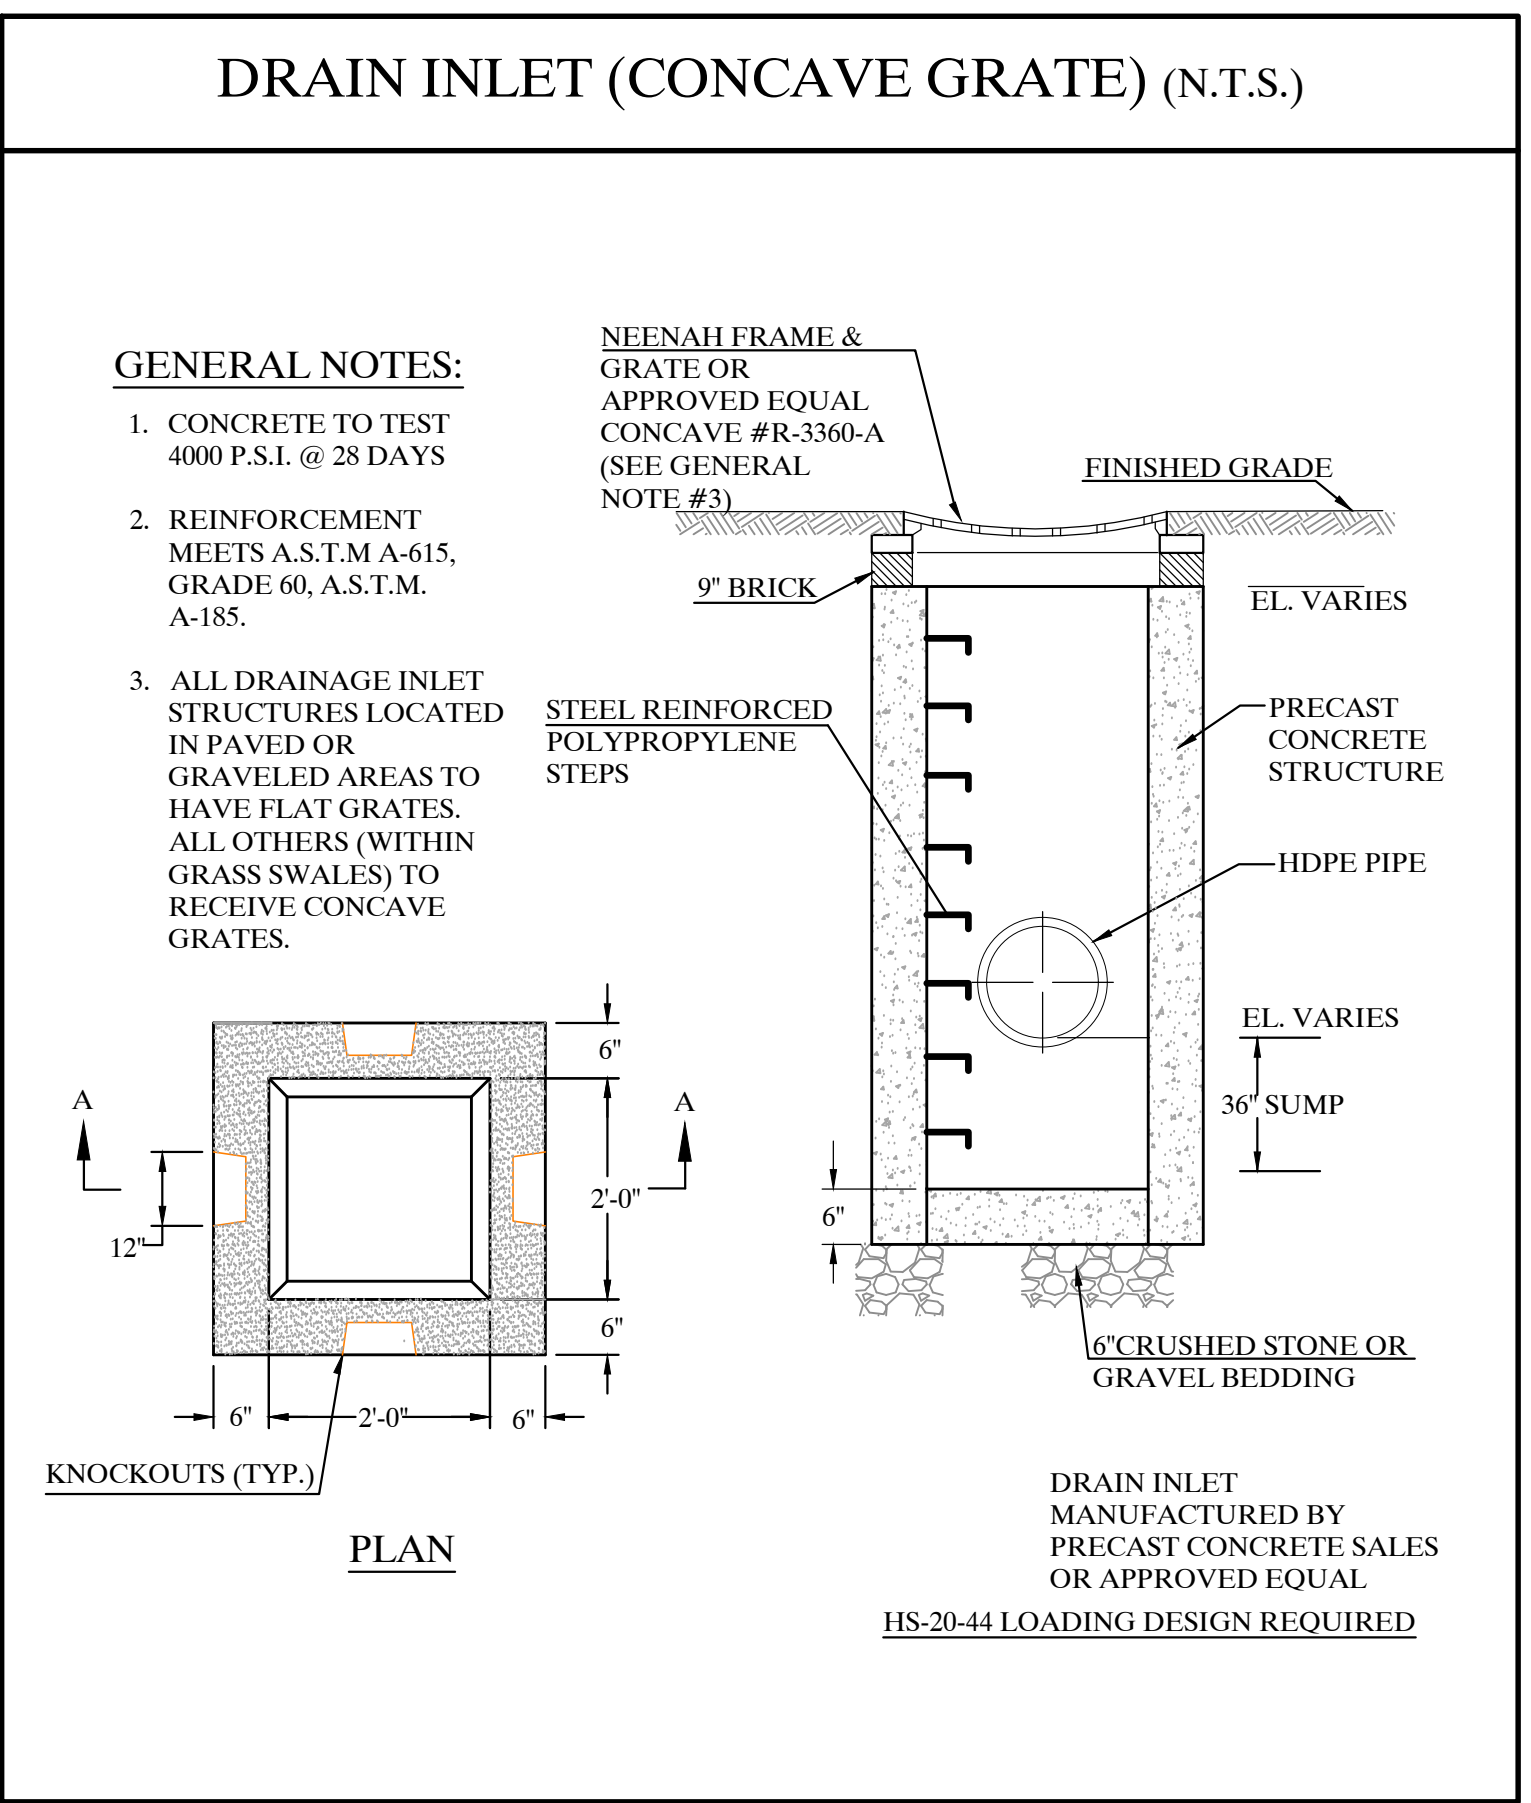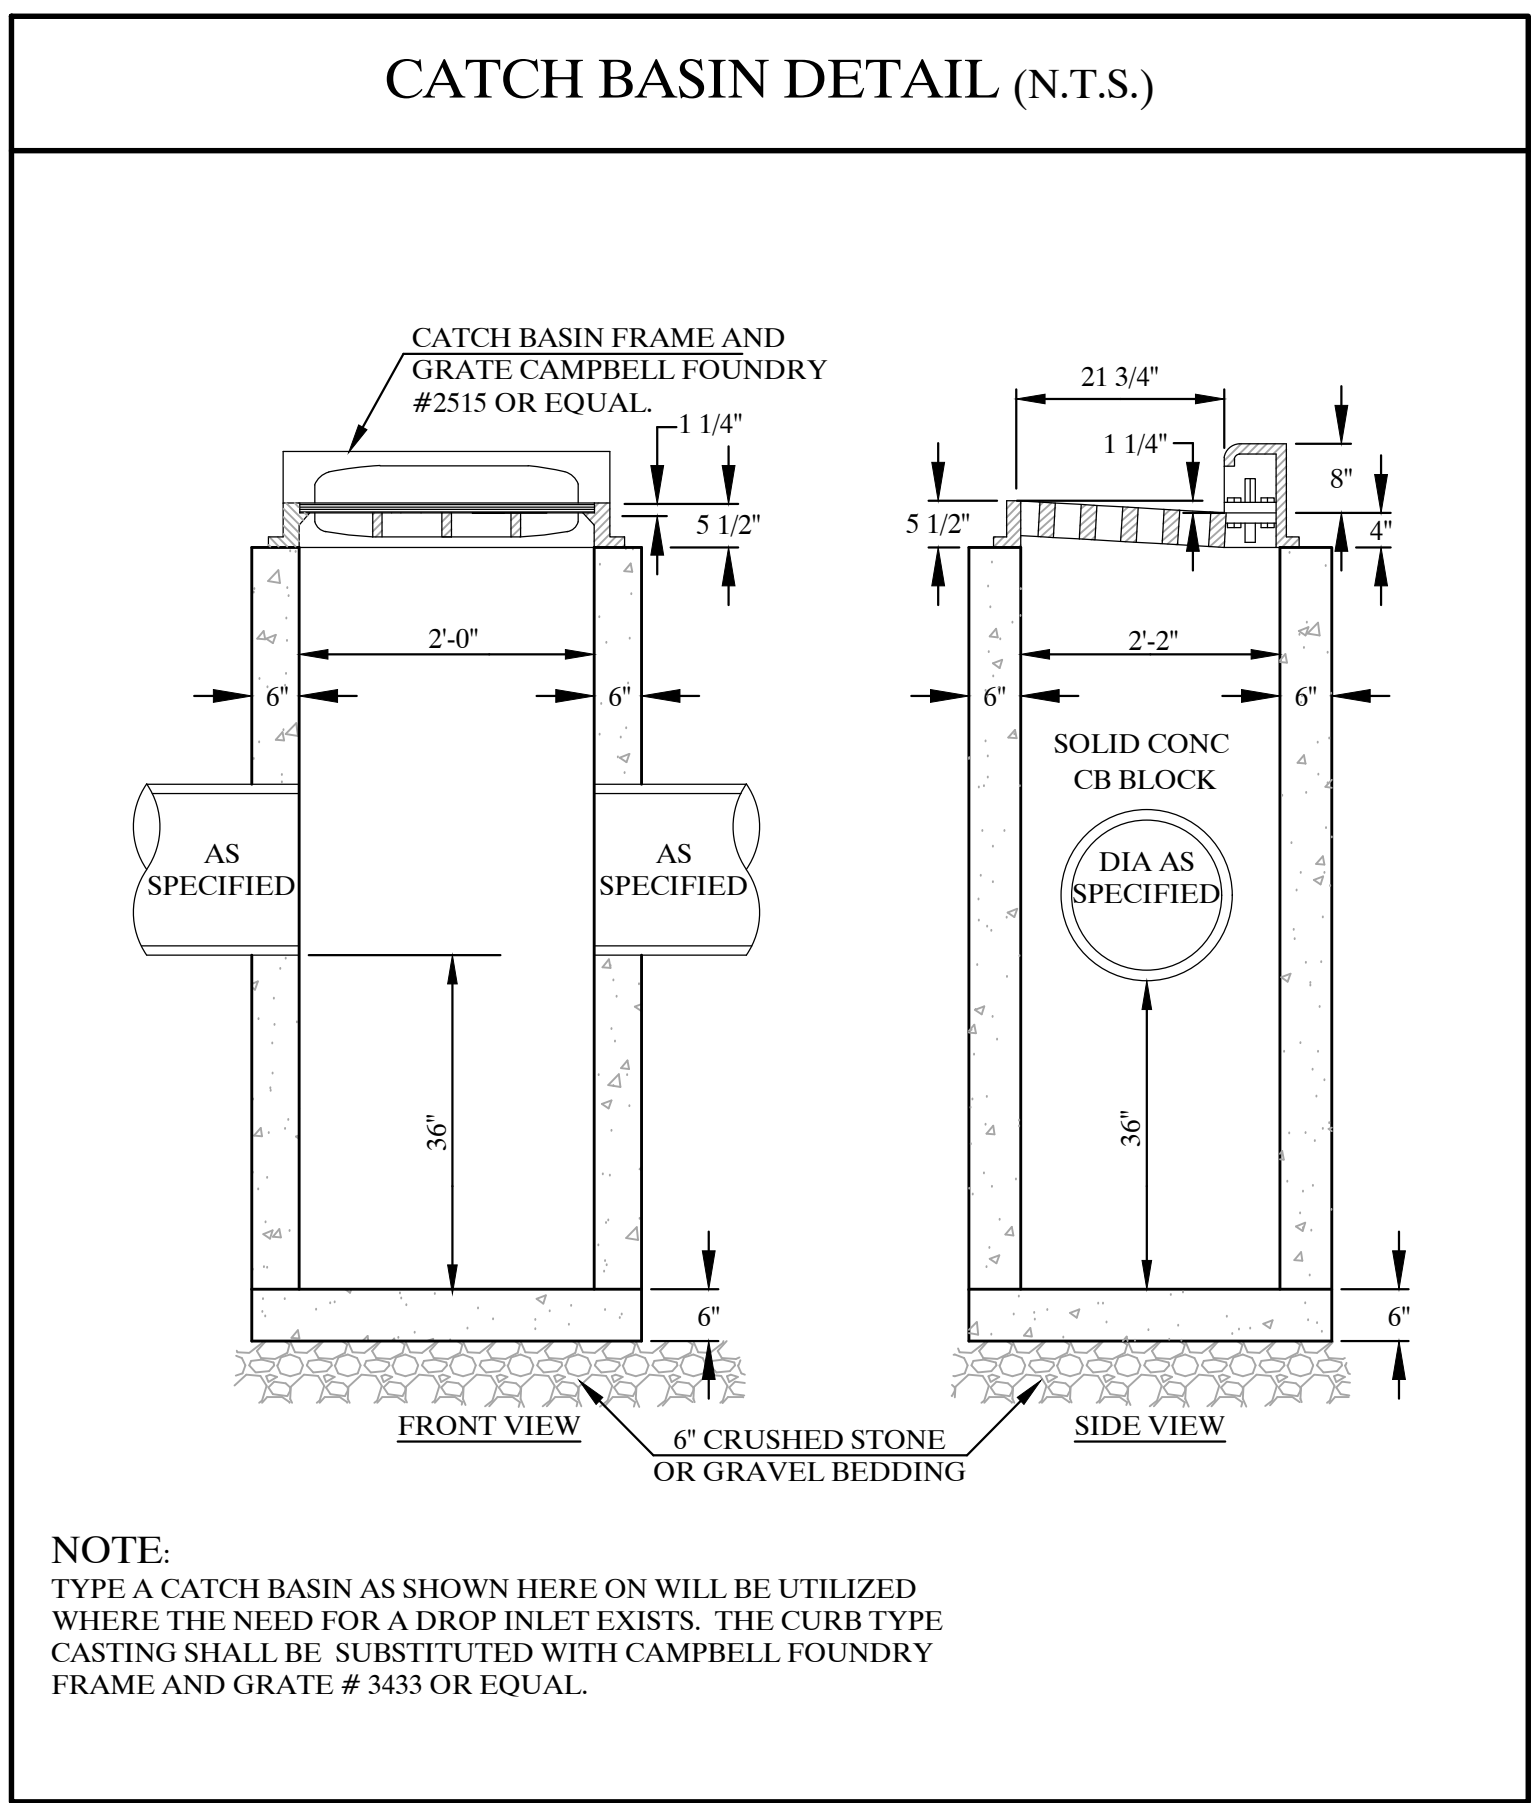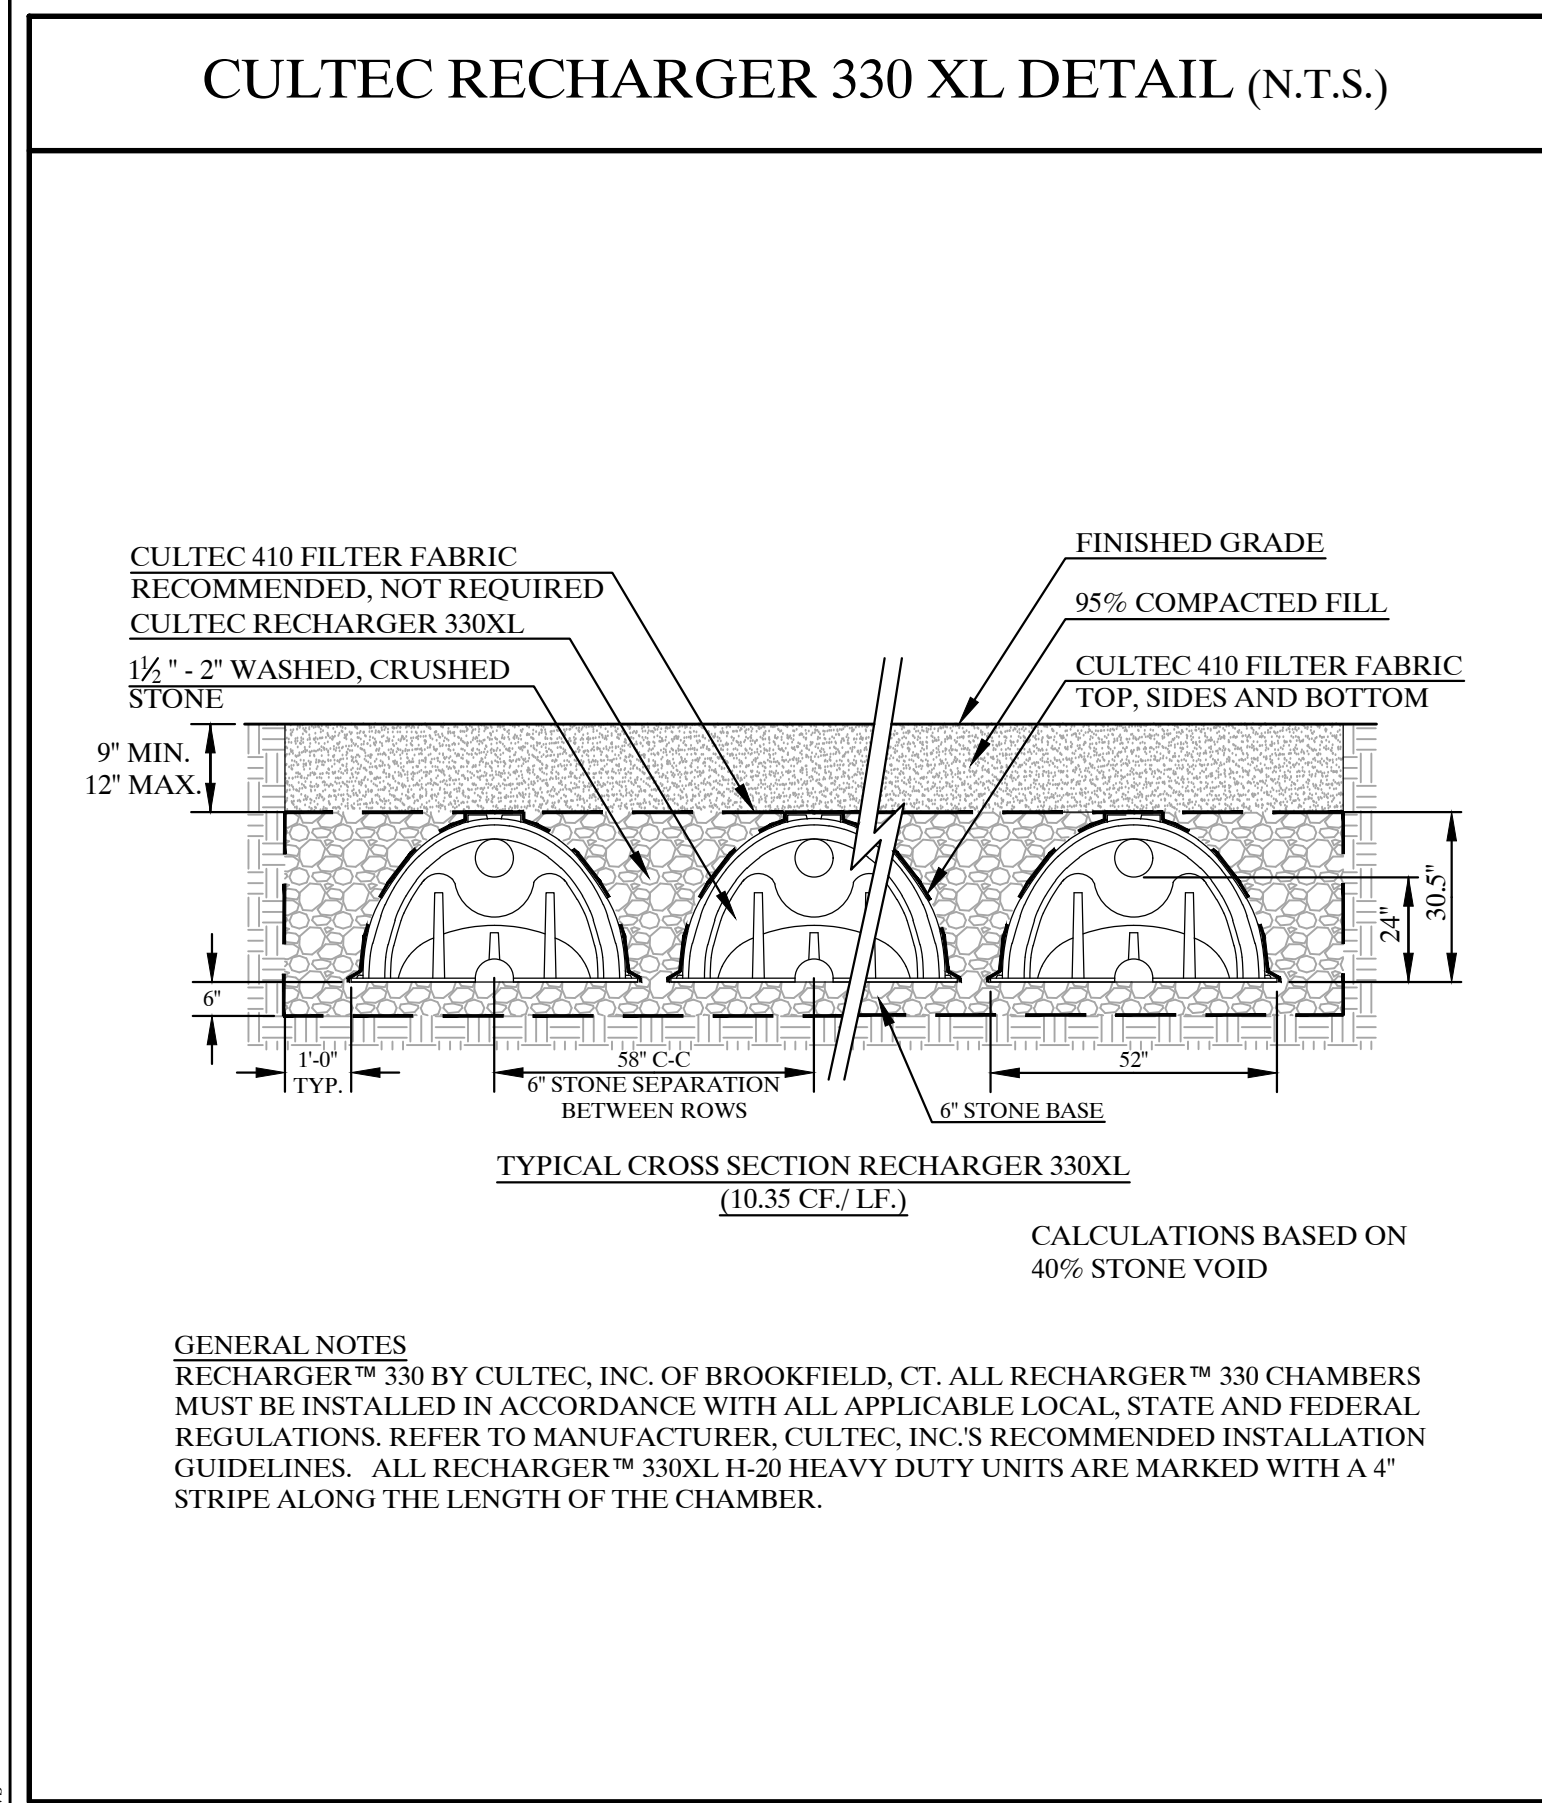



COPYRIGHT © 2017 BY KELLARD SESSIONS CONSULTING, LANDSCAPE ARCHITECTURE, P.L.L.C. ALL RIGHTS RESERVED. UNAUTHORIZED REPRODUCTION OR TRANSMISSION OF ANY PART OF THIS DOCUMENT IS PROHIBITED.

**EROSION AND SEDIMENT CONTROL PLAN**

ALL PROPOSED SOIL EROSION AND SEDIMENT CONTROL PRACTICES HAVE BEEN DESIGNED IN ACCORDANCE WITH THE FOLLOWING PUBLICATIONS:

- NEW YORK STANDARDS AND SPECIFICATIONS FOR EROSION AND SEDIMENT CONTROL, LATEST EDITION
- NEW YORK STATE DEPARTMENT OF ENVIRONMENTAL CONSERVATION (NYSDEC) SPDES GENERAL PERMIT FOR STORMWATER DISCHARGES FROM CONSTRUCTION ACTIVITY (GP-0-15-002)
- TOWN CODE OF OSSINING CHAPTER 168 "STORMWATER MANAGEMENT AND EROSION CONTROL"

THE PRIMARY AIM OF THE SOIL EROSION AND SEDIMENT CONTROL PLAN IS TO REDUCE SOIL EROSION FROM AREAS STRIPPED OF VEGETATION DURING CONSTRUCTION AND TO PREVENT SILT FROM REACHING THE DRAINAGE STRUCTURES, WETLAND SYSTEMS, WATERCOURSES, WATERBODIES AND DOWNSTREAM PROPERTIES. AS OUTLINED IN THE CONSTRUCTION SEQUENCING SCHEDULES BELOW AND ON THE GRADING AND UTILITY PLAN, THE SEDIMENT AND EROSION CONTROL PLAN IS AN INTEGRAL COMPONENT OF THE CONSTRUCTION PHASING AND PROJECT SEQUENCING AND WILL BE IMPLEMENTED TO CONTROL SEDIMENT AND RE-ESTABLISH VEGETATION AS SOON AS PRACTICABLE. THE PLAN WILL BE IMPLEMENTED PRIOR TO THE COMMENCEMENT OF ANY EARTHMOVING ACTIVITIES AND WILL BE MAINTAINED THROUGH THE DURATION OF THE PROJECT. THE PROPOSED SOIL EROSION AND SEDIMENT CONTROL DEVICES INCLUDE THE PLANNED EROSION CONTROL PRACTICES OUTLINED BELOW. MAINTENANCE PROCEDURES FOR EACH EROSION CONTROL PRACTICE ARE ALSO PROVIDED HEREIN. THE OWNER OR OPERATOR MUST ENSURE THAT ALL EROSION AND SEDIMENT CONTROL PRACTICES IDENTIFIED HEREIN ARE MAINTAINED IN EFFECTIVE OPERATING CONDITION AT ALL TIMES.

**• STABILIZED CONSTRUCTION ENTRANCE**

A STABILIZED CONSTRUCTION ENTRANCE SHALL BE INSTALLED AT THE PROJECT ENTRANCE AS INDICATED ON THE PLANS. THE PURPOSE OF THE STABILIZED CONSTRUCTION ENTRANCE IS TO PREVENT VEHICLES LEAVING THE SITE FROM TRACKING SEDIMENT, MUD OR ANY OTHER CONSTRUCTION-RELATED MATERIALS FROM THE SITE ONTO HILLCREST DRIVE.

**MAINTENANCE/INSPECTION**

STABILIZED CONSTRUCTION ENTRANCE SHALL BE INSPECTED A MINIMUM OF ONCE EVERY SEVEN (7) CALENDAR DAYS. THE CONTRACTOR SHALL MAINTAIN THE CONSTRUCTION ENTRANCE IN A MANNER WHICH PREVENTS OR SIGNIFICANTLY REDUCES THE TRACKING OF SEDIMENT/SOIL ONTO HILLCREST DRIVE. THE CONTRACTOR SHALL INSPECT THE CONSTRUCTION ENTRANCE DAILY AND AFTER EACH RAIN EVENT FOR DISPLACEMENT OR LOSS OF AGGREGATE. THE CONTRACTOR SHALL TOP-DRESS THE CONSTRUCTION ENTRANCE WHEN DISPLACEMENT/LOSS OF AGGREGATE OCCURS, OR IF THE AGGREGATE BECOMES CLOGGED OR SILTED TO THE EXTENT THAT THE ENTRANCE CAN NO LONGER PERFORM ITS INTENDED FUNCTION. THE CONTRACTOR SHALL INSPECT THE VICINITY OF THE CONSTRUCTION ENTRANCE SEVERAL TIMES A DAY AND IMMEDIATELY REMOVE ANY SEDIMENT DROPPED OR WASHED ONTO HILLCREST DRIVE.

**• SILT FENCE**

SILT FENCE (GEOTEXTILE FILTER CLOTH) SHALL BE PLACED IN LOCATIONS DEPICTED ON THE APPROVED PLANS. THE PURPOSE OF THE SILT FENCE IS TO REDUCE THE VELOCITY OF SEDIMENT-LADEN STORMWATER FROM SMALL DRAINAGE AREAS AND TO INTERCEPT THE TRANSPORTED SEDIMENT LOAD. IN GENERAL, SILT FENCE SHALL BE USED AT THE DOWN-GRADIENT PERIMETER OF DISTURBED AREAS, TOE OF SLOPES OR INTERMEDIATELY WITHIN SLOPES WHERE OBVIOUS CHANNEL CONCENTRATION OF STORMWATER IS NOT PRESENT. SILT FENCE SHALL ALWAYS BE INSTALLED PARALLEL TO THE CONTOURS IN ORDER TO PREVENT CONCENTRATED FLOWS FROM DEVELOPING ALONG THE SILT FENCE.

**MAINTENANCE/INSPECTION**

SILT FENCING SHALL BE INSPECTED A MINIMUM OF ONCE EVERY SEVEN (7) CALENDAR DAYS. INSPECTIONS SHALL INCLUDE ENSURING THAT THE FENCE MATERIAL IS TIGHTLY SECURED TO THE WOOD POSTS. IN ADDITION, OVERLAPPING FILTER FABRIC SHALL BE SECURE AND THE FABRIC SHALL BE MAINTAINED A MINIMUM OF SIX (6) INCHES BELOW GRADE. IN THE EVENT THAT ANY "BULGES" DEVELOP IN THE FENCE, THAT SECTION OF FENCE SHALL BE REPLACED IMMEDIATELY WITH A NEW FENCE SECTION. ANY VISIBLE SEDIMENT BUILD-UP AGAINST THE FENCE SHALL BE REMOVED IMMEDIATELY AND DEPOSITED ON-SITE A MINIMUM OF 100 FEET OUTSIDE OF ANY REGULATED WETLAND AREA, WATERCOURSE OR WATERBODY.

**• TREE PROTECTION**

ALL SIGNIFICANT TREES TO BE PRESERVED AND LOCATED WITHIN THE LIMITS OF DISTURBANCE AND ON THE PERIMETER OF THE DISTURBANCE LIMITS SHALL BE PROTECTED FROM HARM BY ERECTING A THREE (3) FEET HIGH (MINIMUM) SNOW FENCE SURROUNDING THE TREE. SNOW FENCE SHOULD EXTEND TO THE DRIP-LINE OF THE TREE TO BE PRESERVED. TREES DESIGNATED TO BE PROTECTED/SAVED ARE ILLUSTRATED ON THE CONSTRUCTION DRAWINGS AND WILL BE IDENTIFIED IN THE FIELD PRIOR TO CONSTRUCTION.

**MAINTENANCE/INSPECTION**

THE SNOW FENCE SHALL REMAIN AT THE DRIP-LINE OF THE TREE TO BE PRESERVED. THE SNOW FENCE SHALL BE INSPECTED A MINIMUM OF ONCE EVERY SEVEN (7) CALENDAR DAYS. ANY DAMAGED PORTIONS OF THE FENCE SHALL BE REPAIRED OR REPLACED. CARE SHALL ALSO BE TAKEN TO ENSURE THAT NO CONSTRUCTION EQUIPMENT IS DRIVEN OR PARKED WITHIN THE DRIP-LINE OF THE TREE TO BE PRESERVED.

**• SOIL/MATERIAL STOCKPILING**

ALL SOIL/MATERIAL SHALL REMAIN AT THE CONSTRUCTION AREA DURING GRUBBING AND GRADING SHALL BE STOCKPILED WITHIN THE VICINITY OF THE LOCATIONS ILLUSTRATED ON THE APPROVED PLANS, OR IN PRACTICAL LOCATIONS ON-SITE.

**MAINTENANCE/INSPECTION**

ALL STOCKPILES SHALL BE INSPECTED A MINIMUM OF ONCE EVERY SEVEN (7) CALENDAR DAYS FOR SIGNS OF EROSION OR PROBLEMS WITH SEED ESTABLISHMENT. SOIL STOCKPILES SHALL BE PROTECTED FROM EROSION BY VEGETATING THE STOCKPILE WITH A RAPIDLY-GERMINATING GRASS SEED AND SURROUNDED WITH SILT FENCE. IF THE PROJECT IS ONGOING DURING THE NON-GROWING SEASON, THE STOCKPILES SHALL BE PROTECTED WITH A TARPULIN COVERING THE ENTIRE STOCKPILE.

**• SURFACE STABILIZATION**

ALL DISTURBED AREAS WILL BE PROTECTED FROM EROSION WITH THE USE OF VEGETATIVE MEASURES (E.G., GRASS SEED MIX, SOD), HYDROMULCH, HAY OR EROSION CONTROL BLANKETS.

EROSION CONTROL BARRIERS CONSISTING OF SILT FENCING SHALL BE PLACED AROUND EXPOSED AREAS DURING CONSTRUCTION. ANY AREAS STRIPPED OF VEGETATION DURING CONSTRUCTION WILL BE VEGETATED AND/OR MULCHED IMMEDIATELY TO PREVENT EROSION OF THE EXPOSED SOILS. IN AREAS WHERE SIGNIFICANT EROSION POTENTIAL EXISTS (STEEP SLOPES) AND/OR WHERE SPECIFICALLY DIRECTED, CURLEX EXCELSIOR EROSION CONTROL BLANKETS (MANUFACTURED BY AMERICAN EXCELSIOR OR APPROVED EQUAL) SHALL BE INSTALLED.

MATERIALS THAT MAY BE USED FOR MULCHING INCLUDE STRAW, HAY, SALT HAY, WOOD FIBER, SYNTHETIC SOIL STABILIZERS, MULCH NETTING, EROSION CONTROL BLANKETS OR SOD. A PERMANENT VEGETATIVE COVER WILL BE ESTABLISHED UPON COMPLETION OF CONSTRUCTION OF THOSE AREAS WHICH HAVE BEEN BROUGHT TO FINISH GRADE AND TO REMAIN UNDISTURBED.

**• GENERAL LAND GRADING**

THE APPLICANT/DEVELOPER OR THEIR REPRESENTATIVES SHALL BE ON-SITE AT ALL TIMES WHEN CONSTRUCTION OR GRADING ACTIVITY TAKES PLACE AND SHALL INSPECT AND DOCUMENT THE EFFECTIVENESS OF ALL SEDIMENT AND EROSION CONTROL PRACTICES.

THE INTENT OF THE EROSION CONTROLS IS TO CONTROL ALL DISTURBED AREAS, SUCH THAT SOILS ARE PROTECTED FROM EROSION BY TEMPORARY METHODS AND, ULTIMATELY, BY PERMANENT VEGETATION.

**• DUST CONTROL**

WHERE VEGETATIVE OR MULCH COVER IS NOT PRACTICAL IN DISTURBED AREAS OF THE SITE, DUST SHALL BE CONTROLLED BY THE USE OF WATER SPRINKLING. THE SURFACE SHALL BE SPRAYED UNTIL WET. DUST CONTROL SHALL CONTINUE UNTIL SUCH TIME AS THE ENTIRE SITE IS ADEQUATELY STABILIZED WITH PERMANENT VEGETATIVE COVER.

**• POLLUTION PREVENTION MEASURES FOR CONSTRUCTION RELATED ACTIVITIES**

POLLUTION PREVENTION PRACTICES FOR PREVENTING LITTER, CONSTRUCTION CHEMICALS (IF APPLICABLE) AND CONSTRUCTION DEBRIS FROM BECOMING A POLLUTANT SOURCE IN STORMWATER DISCHARGE INCLUDE DAILY PICKUP OF CONSTRUCTION DEBRIS, INSPECTION, AND PHYSICAL CONTROLS SUCH AS SILT FENCING. INSPECTIONS WILL ALSO BE CONDUCTED TO ENSURE THAT DUST CONTROL MEASURES ARE UTILIZED AS NECESSARY. DURING CONSTRUCTION, MAINTENANCE, CONSTRUCTION AND WASTE MATERIALS WILL BE STORED WITHIN SUITABLE AREAS/DUMPS, AS APPROPRIATE, TO MINIMIZE THE EXPOSURE OF THE MATERIALS TO STORMWATER AND SPILL PREVENTION. ALL MAINTENANCE AND CONSTRUCTION WASTE WILL BE DISPOSED OF IN A SAFE MANNER IN ACCORDANCE WITH ALL APPLICABLE REGULATIONS.


**GENERAL CONSTRUCTION SEQUENCING**

OUTLINED BELOW IS A BRIEF LISTING OF THE CONSTRUCTION SEQUENCING FOR THE PROJECT.

PRIOR TO ANY INTERIOR SITE ACTIVITY, THE OWNER, CONTRACTOR, OWNER'S ENGINEER AND TOWN ENGINEER SHALL HOLD A PRE-CONSTRUCTION MEETING.

FINAL STABILIZATION AS DEFINED BY THE NYSDEC SPDES GENERAL PERMIT FOR STORMWATER DISCHARGES FROM CONSTRUCTION ACTIVITIES GP-0-15-002 IS THE ESTABLISHMENT OF A UNIFORM PERENNIAL VEGETATIVE COVER WITH A DENSITY OF EIGHTY (80) PERCENT OVER THE PERVIOUS SURFACE ONCE ALL SOIL DISTURBANCE ACTIVITIES HAVE CEASED. COVER CAN BE VEGETATIVE (E.G., GRASS, TREES, SEED AND MULCH, SHRUBS OR TURF) OR NON-VEGETATIVE (E.G., GEOTEXTILES, RIP-RAP OR GABIONS, PAVEMENT, ROOFS, ETC.).


**SILT FENCE DETAIL (N.T.S.)**

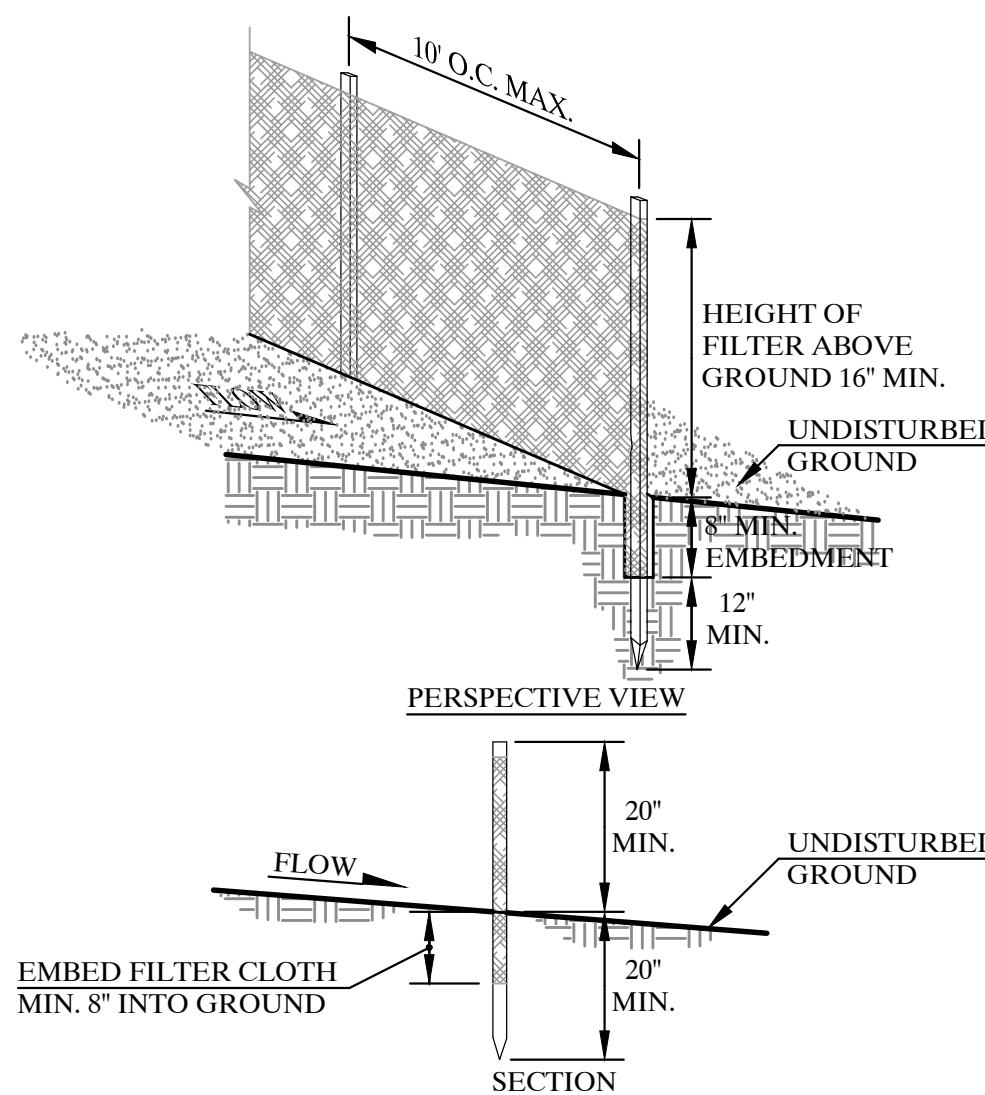

**CONSTRUCTION NOTES FOR FABRICATED SILT FENCE**

- FILTER CLOTH TO BE FASTENED SECURELY TO POSTS AT TOP AND MID SECTION. POSTS: STEEL EITHER T OR U TYPE OR 2" HARDWOOD
- WHEN TWO SECTIONS OF FILTER CLOTH ADJOIN EACH OTHER THEY SHALL BE OVERLAPPED BY SIX INCHES AND FOLDED. FILTER CLOTH: FILTER X, MIRAFT 100X, STABILINKA T140N, OR APPROVED EQUAL
- MAINTENANCE SHALL BE PERFORMED AS NEEDED AND MATERIAL REMOVED WHEN "BULGES" DEVELOP IN THE SILT FENCE. PREFABRICATED UNIT: GEOFAB, ENVIROFENCE, OR APPROVED EQUAL


**TEMPORARY SOIL STOCKPILE DETAIL (N.T.S.)**

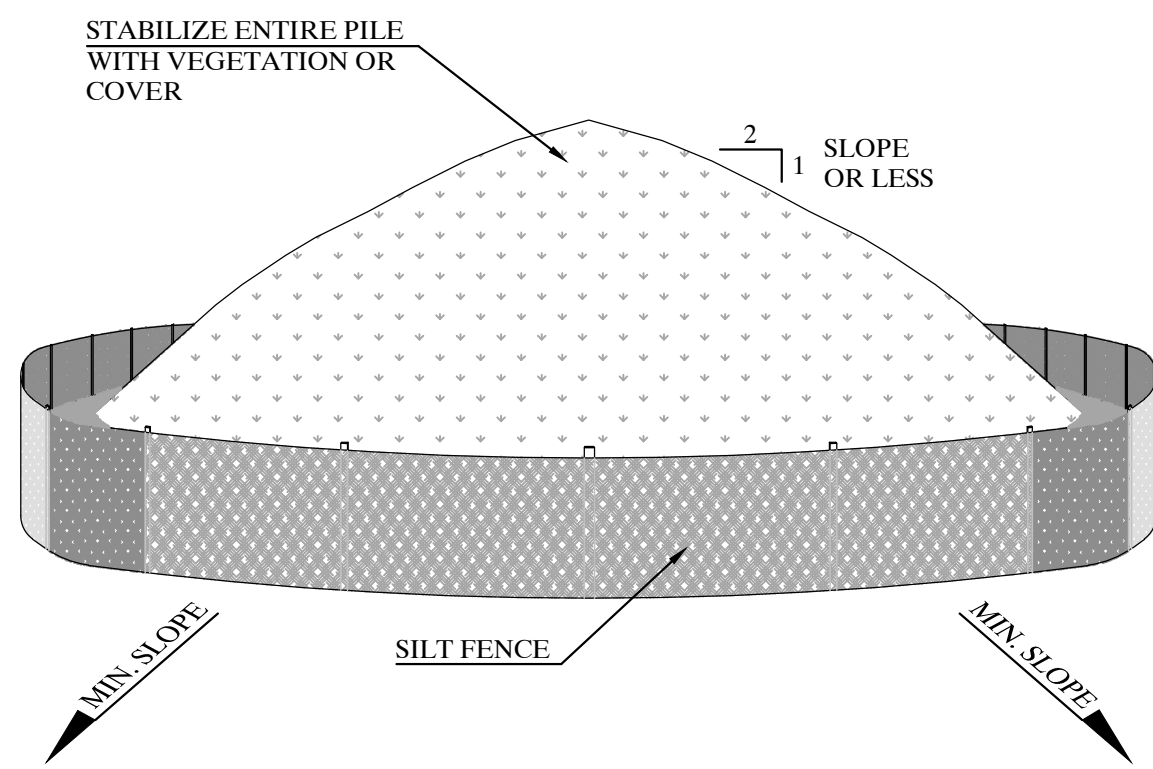

**INSTALLATION NOTES**

- AREA CHOSEN FOR STOCKPILING OPERATIONS SHALL BE DRY AND STABLE.
- MAXIMUM SLOPE OF STOCKPILE SHALL BE 1:2.
- UPON COMPLETION OF SOIL STOCKPILING, EACH PILE SHALL BE SURROUNDED WITH SILT FENCING, THEN STABILIZED WITH VEGETATION OR COVERED.
- SEE SPECIFICATIONS FOR INSTALLATION OF SILT FENCE.


**STABILIZED CONSTRUCTION ENTRANCE DETAIL (N.T.S.)**

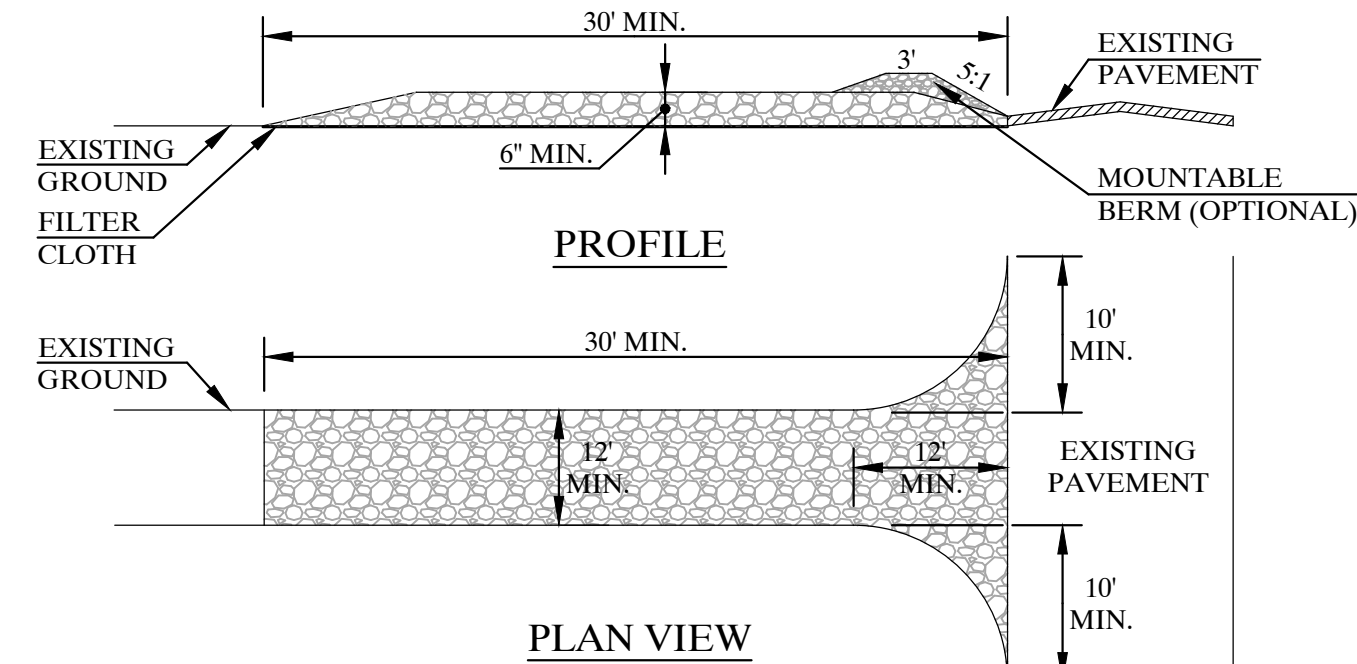

**CONSTRUCTION SPECIFICATIONS**

- STONE SIZE - USE 2" STONE, OR RECLAIMED OR RECYCLED CONCRETE EQUIVALENT.
- LENGTH - 30 FEET.
- THICKNESS - NOT LESS THAN SIX (6) INCHES.
- WIDTH - TWELVE (12) FOOT MINIMUM, BUT NOT LESS THAN THE FULL WIDTH AT POINTS WHERE INGRESS OR EGRESS OCCURS. TWENTY-FOUR (24) FOOT IF SINGLE ENTRANCE TO SITE.
- FILTER CLOTH - WILL BE PLACED OVER THE ENTIRE AREA PRIOR TO PLACING OF STONE.
- SURFACE WATER - ALL SURFACE WATER FLOWING OR DIVERTED TOWARD CONSTRUCTION ENTRANCES SHALL BE PIPED ACROSS THE ENTRANCE. IF PIPING IS IMPRACTICAL, A MOUNTABLE BERM WITH 5:1 SLOPES WILL BE PERMITTED.
- MAINTENANCE - THE ENTRANCE SHALL BE MAINTAINED IN A CONDITION WHICH WILL PREVENT TRACKING OR FLOWING OF SEDIMENT ONTO PUBLIC RIGHTS-OF-WAY. ALL SEDIMENT SPILLED, DROPPED, WASHED OR TRACED ONTO PUBLIC RIGHTS-OF-WAY MUST BE REMOVED IMMEDIATELY.
- WHEN WASHING IS REQUIRED, IT SHALL BE DONE ON A AREA STABILIZED WITH STONE AND WHICH DRAINS INTO AN APPROVED SEDIMENT TRAPPING DEVICE.
- PERIODIC INSPECTION AND NEEDED MAINTENANCE SHALL BE PROVIDED AFTER EACH RAIN.

**TREE PROTECTION DETAIL (N.T.S.)**

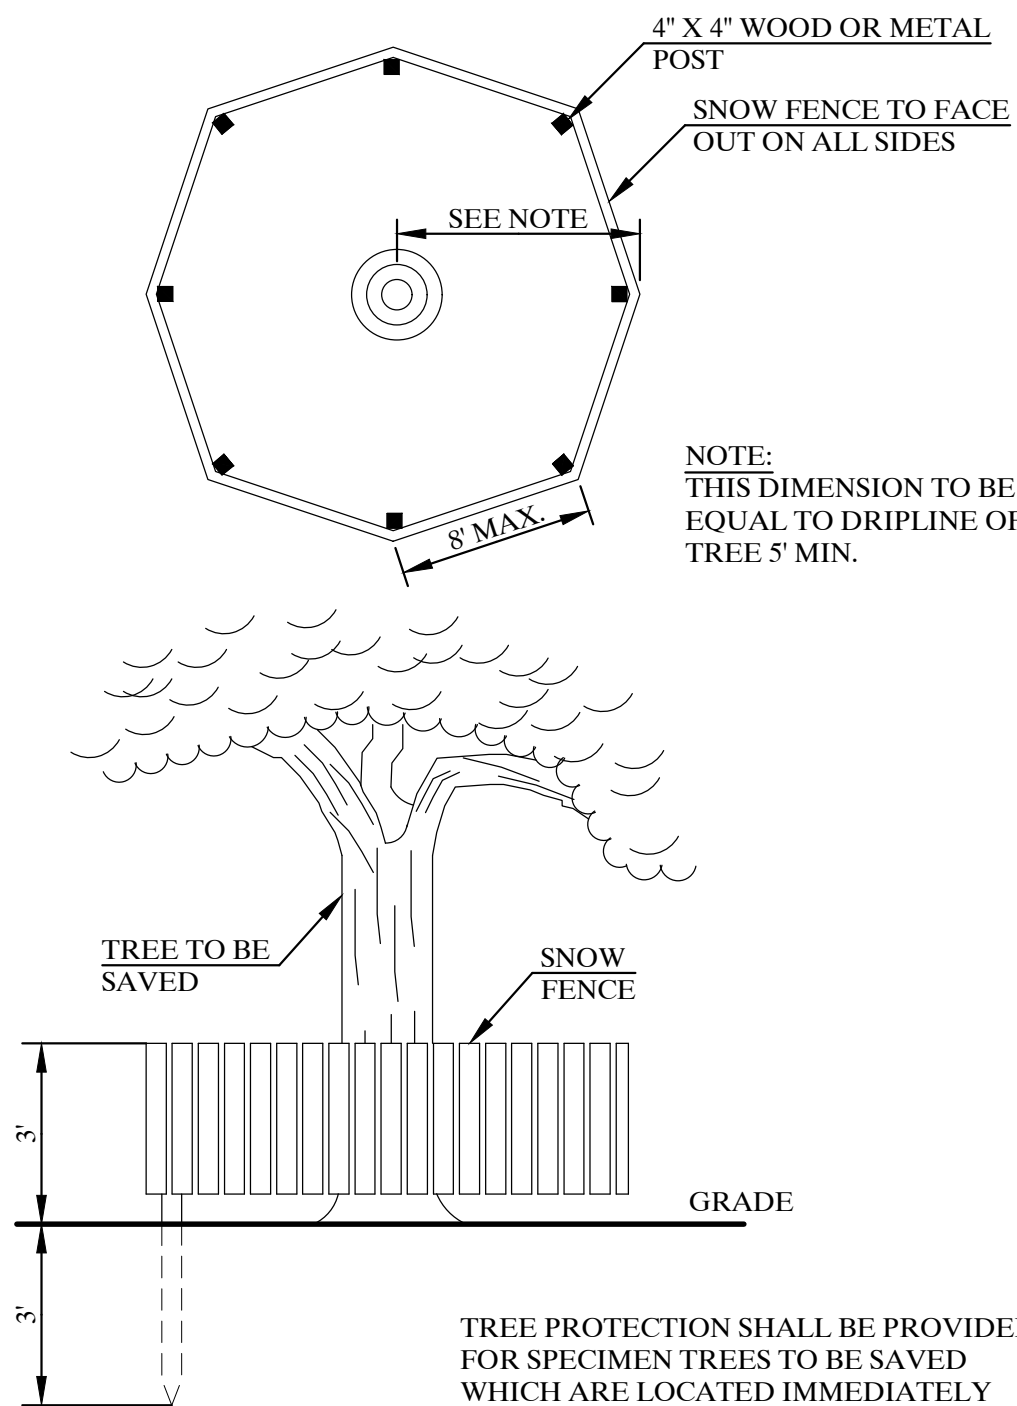

TREE PROTECTION SHALL BE PROVIDED FOR SPECIMEN TREES TO BE SAVED WHICH ARE LOCATED IMMEDIATELY ADJACENT TO CONSTRUCTION AREAS OR AS DIRECTED.

THE APPLICANT SHALL NOTIFY THE TOWN OF OSSINING ENFORCEMENT OFFICIAL AT LEAST 48 HOURS BEFORE ANY OF THE FOLLOWING AS REQUIRED BY THE STORMWATER MANAGEMENT OFFICER:


- START OF CONSTRUCTION.
- INSTALLATION OF SEDIMENT AND EROSION CONTROL MEASURES.
- COMPLETION OF SITE CLEARING.
- COMPLETION OF ROUGH GRADING.
- COMPLETION OF FINAL GRADING.
- CLOSE OF THE CONSTRUCTION SEASON.
- COMPLETION OF FINAL LANDSCAPING.
- SUCCESSFUL ESTABLISHMENT OF LANDSCAPING IN PUBLIC AREAS.

**CONSTRUCTION SEQUENCING:**

- OWNER/OPERATOR TO OBTAIN ALL NECESSARY PERMITS/APPROVALS.
- OWNER/OPERATOR TO CONDUCT A PRE-CONSTRUCTION MEETING.
- INSTALL STABILIZED CONSTRUCTION ENTRANCE.
- INSTALL SILT FENCE AND TREE PROTECTION IN LOCATIONS AS INDICATED ON THE PLAN.
- INITIATE DRIVEWAY MODIFICATIONS.
- ROUGH GRADE DRIVEWAY.
- COMMENCE HOUSE RECONSTRUCTION.
- STOCKPILE EXCAVATED SOIL IN SOIL STOCKPILE LOCATIONS TO RECLAIM FOR FURTHER USE (I.E., LANDSCAPING).
- INSTALL UNDERGROUND INFILTRATION SYSTEM.
- PROVIDE DUST CONTROL DURING CONSTRUCTION AS NECESSARY.
- FINAL GRADE DRIVEWAY.
- INSTALL DRIVEWAY PAVEMENT.

- RE-VEGETATE ALL DISTURBED AREAS.
- FINAL STABILIZE ALL DISTURBED AREAS.
- REMOVE SILT FENCE AND ALL EROSION CONTROL PARAMETERS UPON SITE'S FINAL STABILIZATION.

**FILTER FABRIC DROP INLET PROTECTION DETAIL (N.T.S.)**

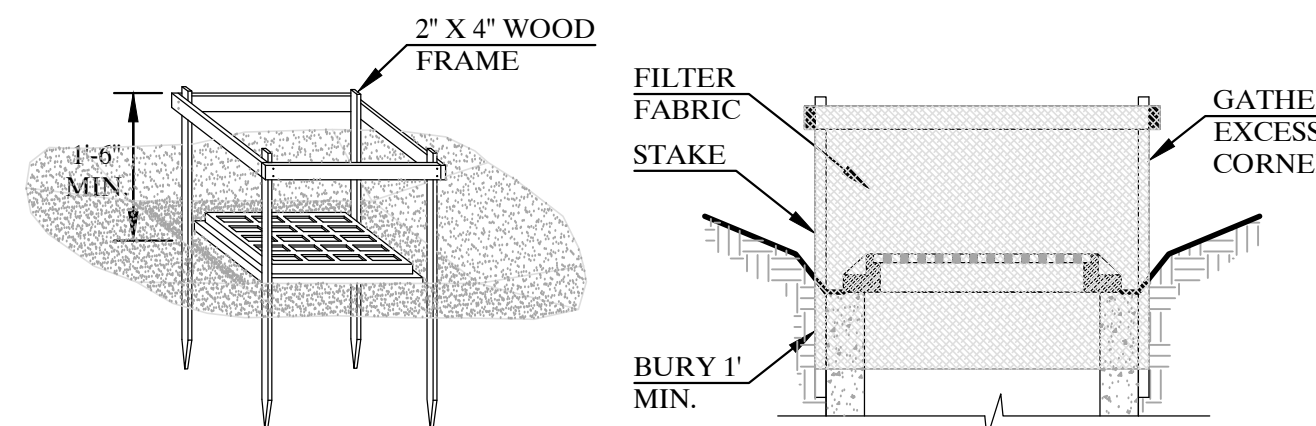

**CONSTRUCTION SPECIFICATIONS**

- FILTER FABRIC SHALL HAVE AN EOS OF 40-85. BURLAP MAY BE USED FOR SHORT TERM APPLICATIONS.
- CUT FABRIC FROM A CONTINUOUS ROLL TO ELIMINATE JOINTS. IF JOINTS ARE NEEDED THEY WILL BE OVERLAPPED TO THE NEXT STAKE.
- STAKE MATERIALS WILL BE STANDARD 2" x 4" WOOD OR EQUIVALENT METAL WITH A MINIMUM LENGTH OF 3 FEET.
- SPACE STAKES EVENLY AROUND INLET 3 FEET APART AND DRIVE A MINIMUM 18 INCHES DEEP. SPANS GREATER THAN 3 FEET MAY BE BRIDGED WITH THE USE OF WIRE MESH BEHIND THE FILTER FABRIC FOR SUPPORT.
- FABRIC SHALL BE EMBEDDED 1 FOOT MINIMUM BELOW GROUND AND BACKFILLED. IT SHALL BE SECURELY FASTENED TO THE STAKES AND FRAME.
- A 2" x 4" WOOD FRAME SHALL BE COMPLETED AROUND THE CREST OF THE FABRIC FOR OVER FLOW STABILITY. MAXIMUM DRAINAGE AREA = 1 ACRE

**KELLARD SESSIONS**  
CONSULTING

ENGINEERING,  
LANDSCAPE  
ARCHITECTURE  
PLANNING, P.C.

590 MAIN STREET  
ARMONK, N.Y. 10504

P: (914) 275-2323  
F: (914) 275-2329

WWW.KELLES.COM

**ZBA VARIANCE PLANS**  
**EROSION AND SEDIMENT**  
**CONTROL DETAILS AND NOTES**  
**WILLIAM BUTLER SUBDIVISION**



TOWN OF OSSINING WESTCHESTER COUNTY, NEW YORK

|                                                                                       |           |                                                 |          |                       |
|---------------------------------------------------------------------------------------|-----------|-------------------------------------------------|----------|-----------------------|
|  | 9         |                                                 | 11<br>12 | PROJECT ID:<br>BLR100 |
|                                                                                       | 8         |                                                 |          |                       |
|                                                                                       | 7         |                                                 |          |                       |
|                                                                                       | 6         |                                                 |          |                       |
|                                                                                       | 5         |                                                 |          |                       |
|                                                                                       | 4         |                                                 |          |                       |
|                                                                                       | 3         |                                                 |          |                       |
|                                                                                       | 2         |                                                 |          |                       |
|                                                                                       | 1         | SEPTEMBER 8, 2017 - 8-7-17 ZBA MEETING COMMENTS |          |                       |
|                                                                                       | REVISIONS |                                                 |          |                       |
| DATE: JULY 27, 2017                                                                   |           |                                                 |          |                       |

UNAUTHORIZED ADDITIONS, MODIFICATIONS AND/OR ALTERATIONS TO THESE PLANS IS A VIOLATION OF SECTION 706(2)(c) OF THE NEW YORK STATE EDUCATION LAW



COPYRIGHT © 2017 KELLARD SESSIONS CONSULTING, LANDSCAPE ARCHITECTURE, PLLC. ALL RIGHTS RESERVED. UNAUTHORIZED REPRODUCTION OF THESE PLANS IS A VIOLATION OF THE NEW YORK STATE EDUCATION LAW.

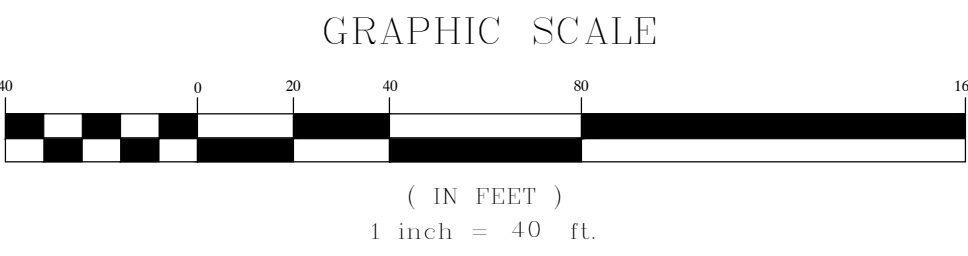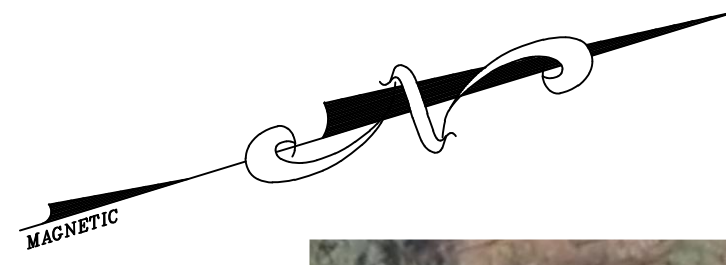

- LEGEND**
- SITE EXISTING AND PROPOSED PROPERTY LINES
  - EXISTING WETLAND/STREAM
  - - - - - 100' WETLAND/STREAM BUFFER
  - PROPOSED RESIDENCE

**NOTES:**

1. AERIAL INFORMATION OBTAINED FROM WESTCHESTER COUNTY G.I.S. MAPPING DATED 2007.

**KELLARD  
SESSIONS  
CONSULTING**

ENGINEERING,  
LANDSCAPE  
ARCHITECTURE  
PLANNING, P.C.

500 MAIN STREET  
ARMONK, N.Y. 10504  
P: (914) 275-2323  
F: (914) 275-2329  
WWW.KELLARDS.COM





| ZBA VARIANCE PLANS         |                                                 |
|----------------------------|-------------------------------------------------|
| AERIAL PLAN                |                                                 |
| WILLIAM BUTLER SUBDIVISION |                                                 |
| TOWN OF OSSING             | WESTCHESTER COUNTY, NEW YORK                    |
|                            | 12                                              |
|                            | 12                                              |
|                            | PROJECT ID: BLR100                              |
|                            | DATE: JULY 27, 2017                             |
|                            | REVISIONS                                       |
| 1.                         | SEPTEMBER 8, 2017 - 8-7-17 ZBA MEETING COMMENTS |



APRIL 10, 2017  
S.S.D.S. DESIGN

MAY 17, 2017  
S.S.D.S. DESIGN

JUNE 13, 2017  
S.S.D.S. DESIGN

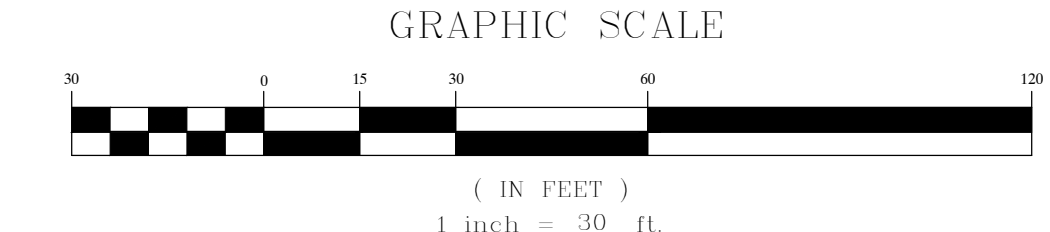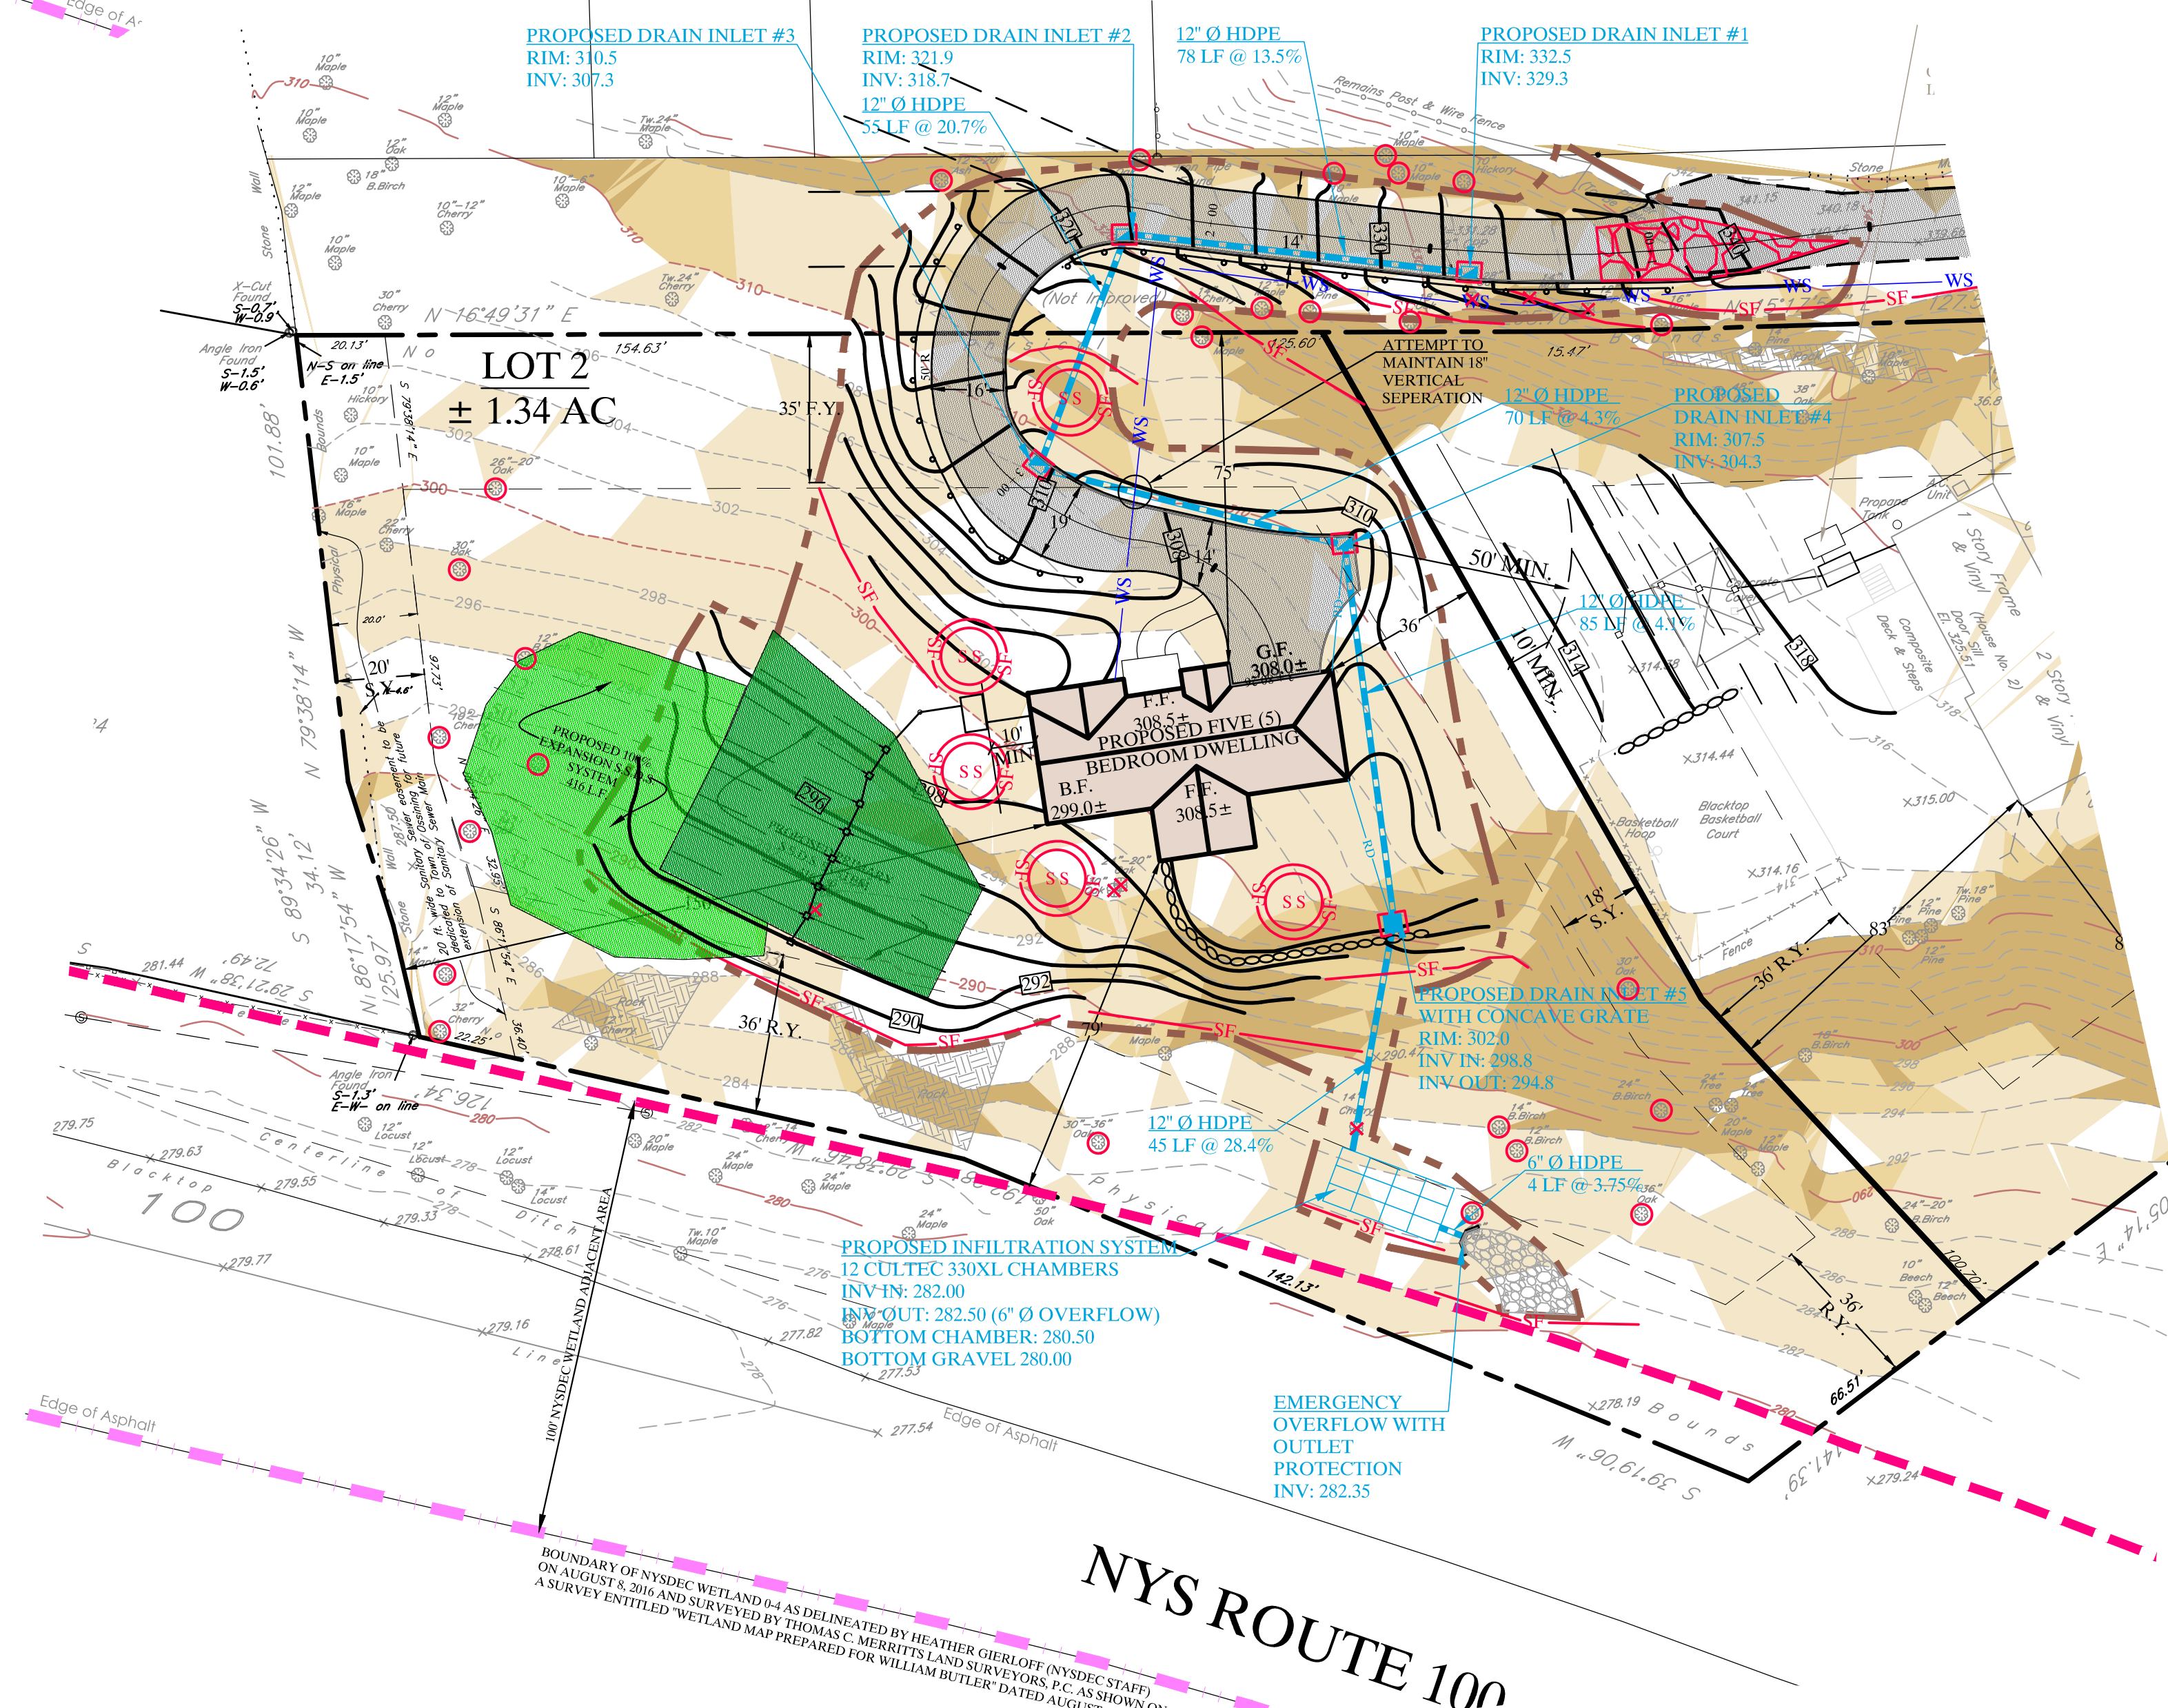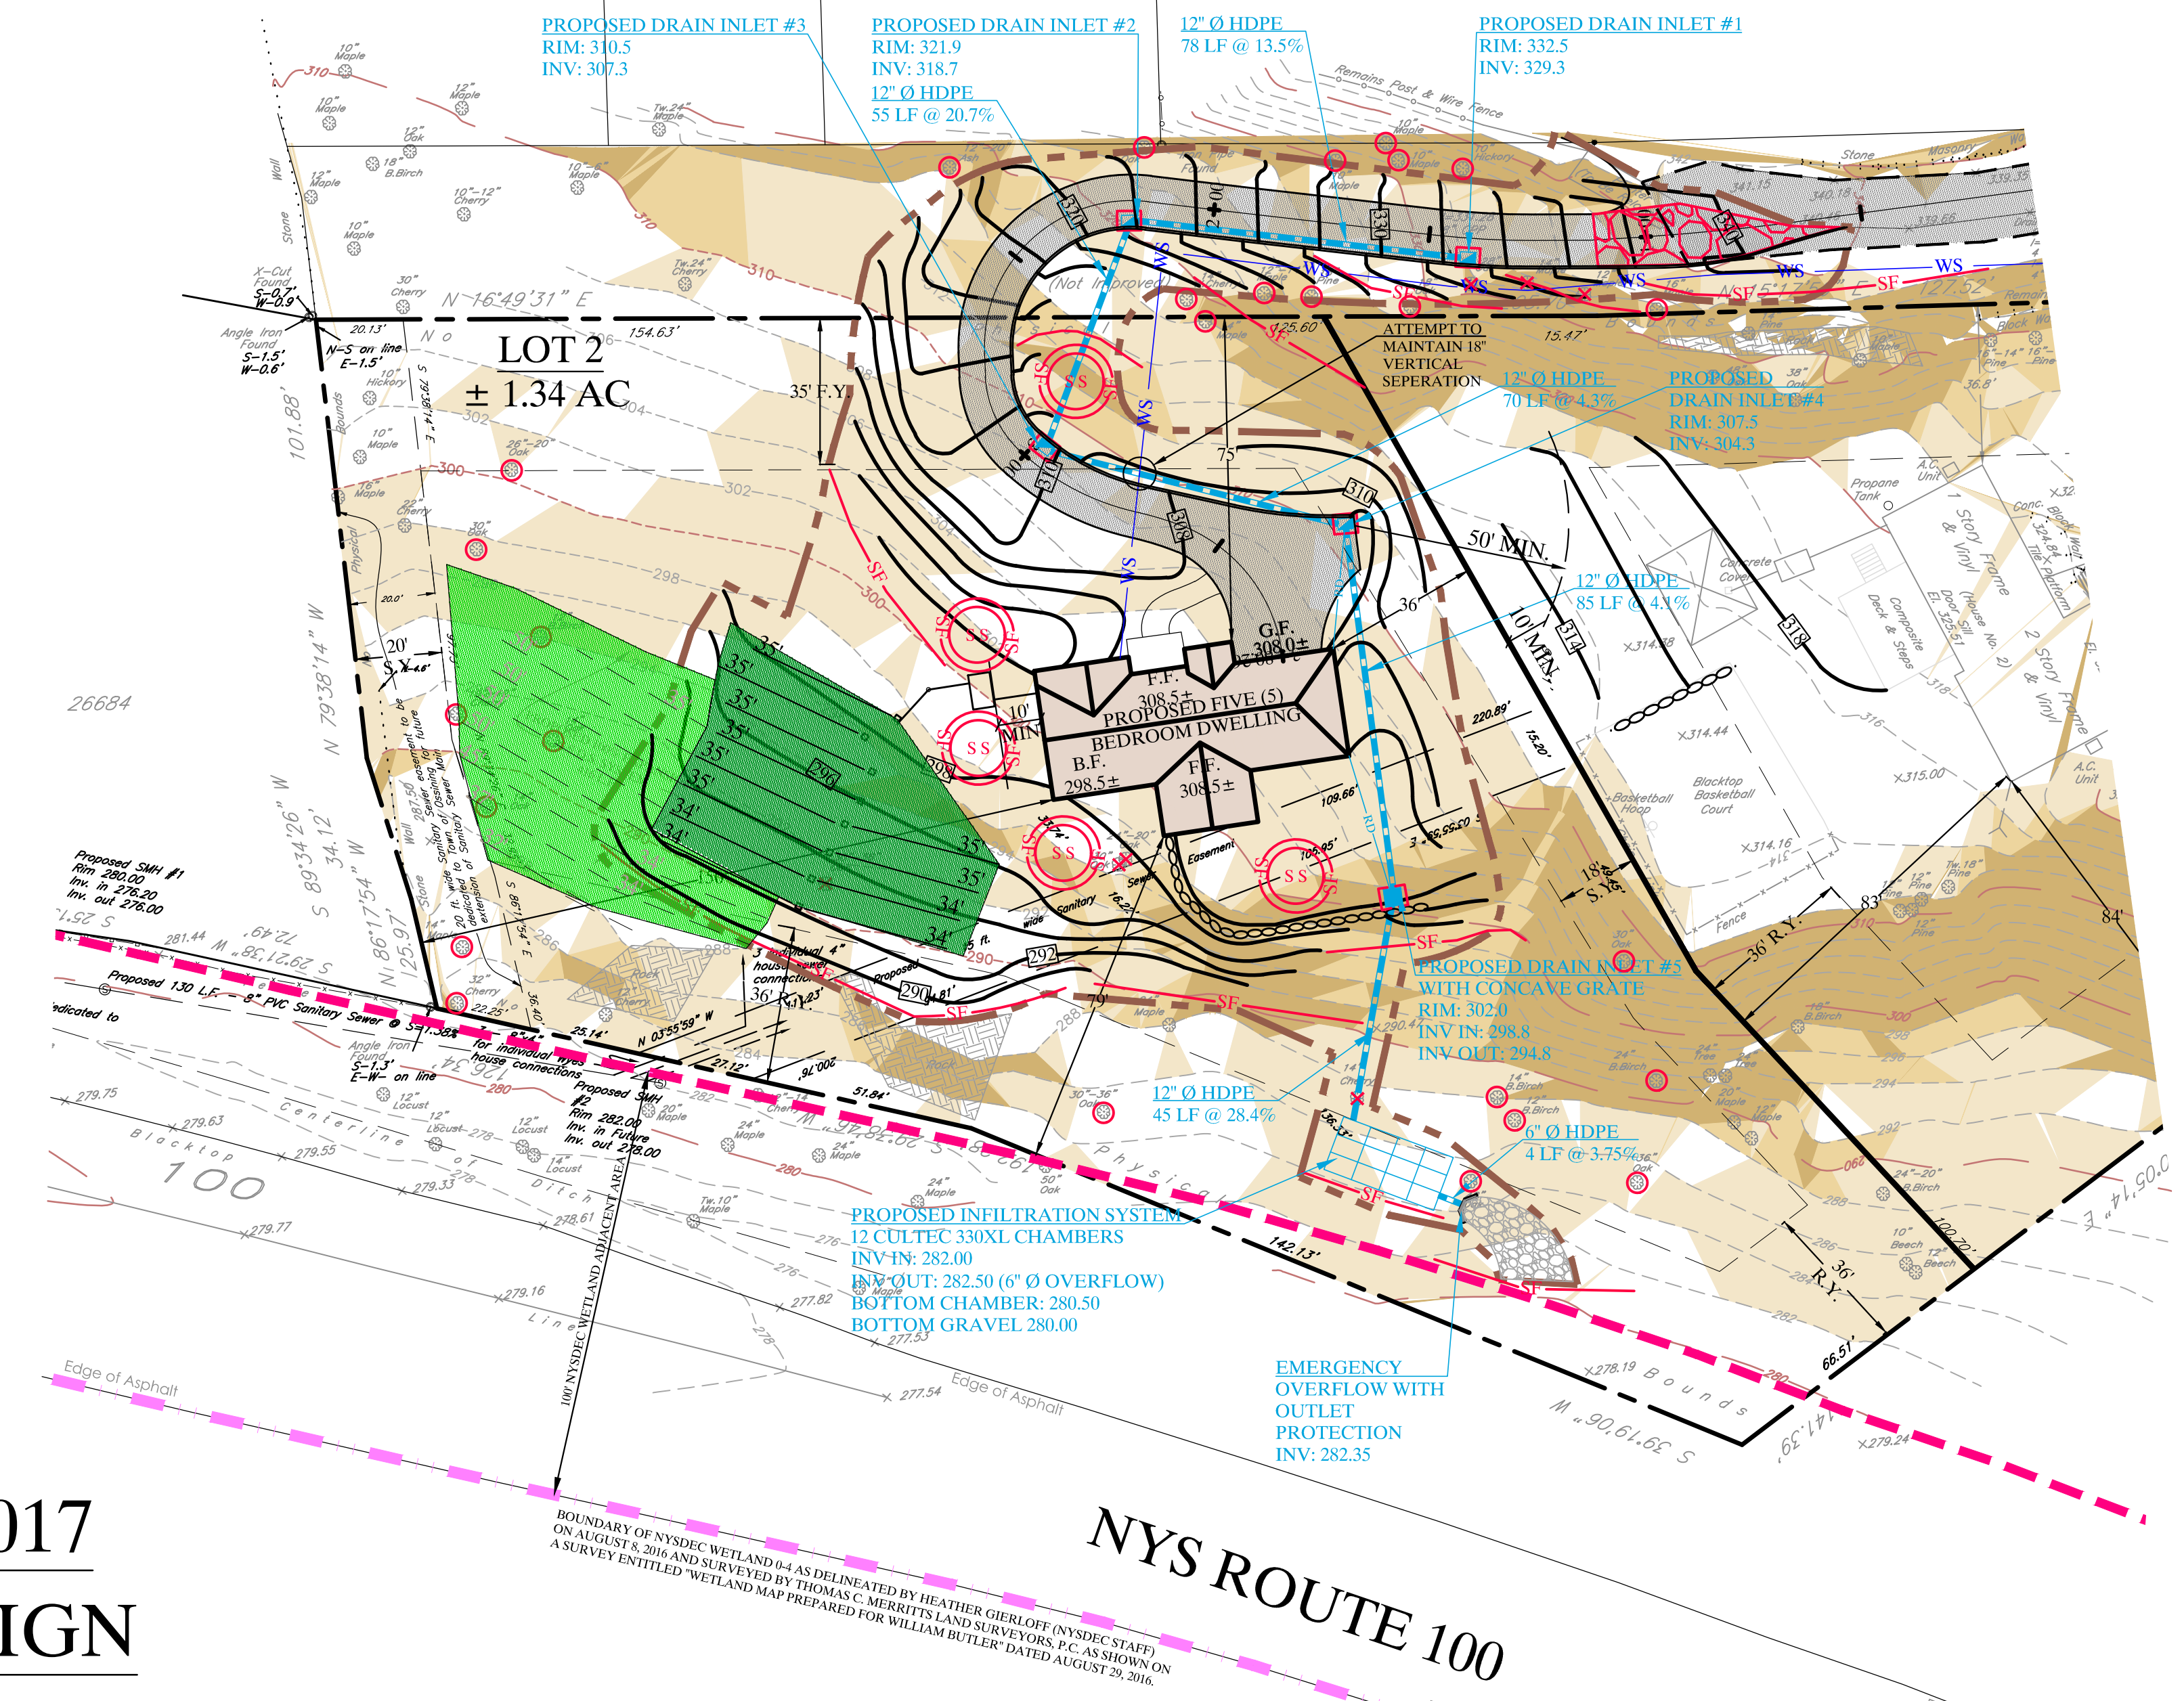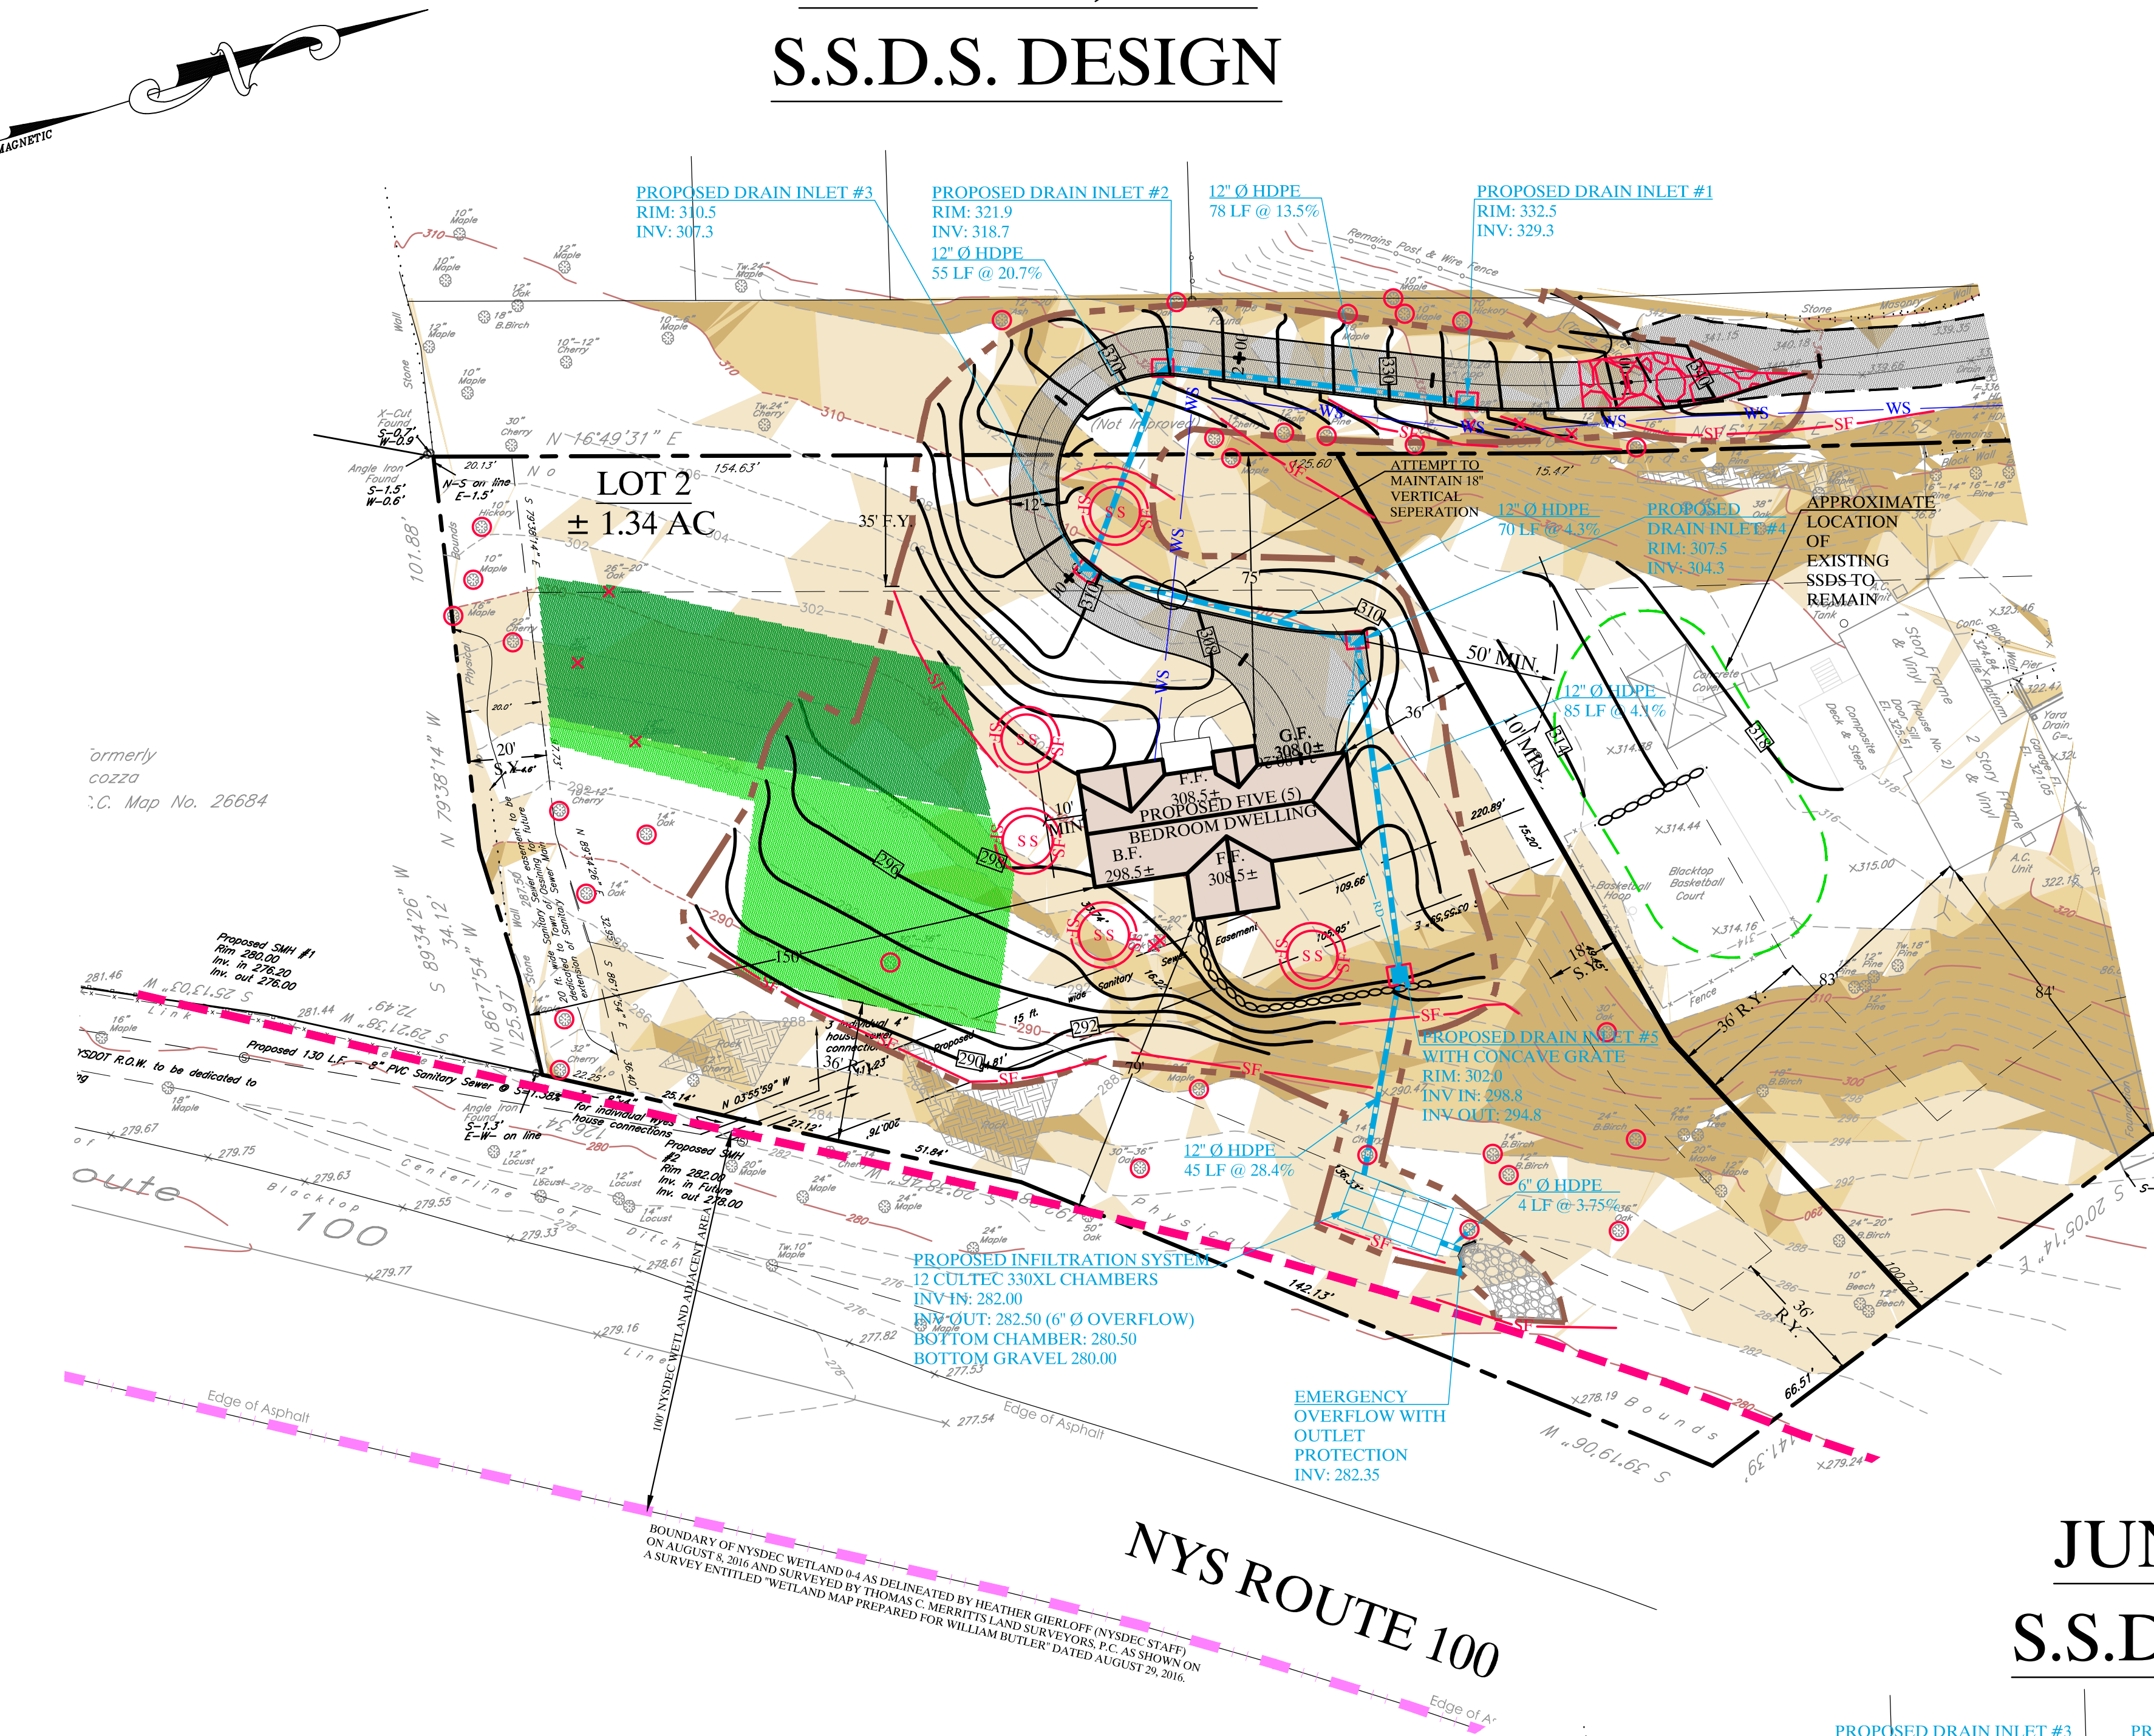

| ZBA VARIANCE PLANS   |   |   |   |             |        |       |               |           |  |
|---|---|---|---|-------------|--------|-------|---------------|-----------|--|
| SEPTIC COMPARISON PLAN   |   |   |   |             |        |       |               |           |  |
| WILLIAM BUTLER SUBDIVISION   |   |   |   |             |        |       |               |           |  |
| TOWN OF OSSING   | WESTCHESTER COUNTY, NEW YORK   |   |   |             |        |       |               |           |  |
| <b>KELLARD SESSIONS</b><br>CONSULTING<br><br>ENGINEERING,<br>LANDSCAPE<br>ARCHITECTURE<br>PLANNING, P.C.<br><br>500 MAIN STREET<br>ARMONK, N.Y. 10504<br>P: (914) 275-2323<br>F: (914) 275-2329<br>WWW.KELLARDS.COM | <table border="1"><tr><td>1</td><td>1</td></tr><tr><td>PROJECT ID:</td><td>BLR100</td></tr><tr><td>DATE:</td><td>JULY 27, 2017</td></tr><tr><td>REVISIONS</td><td></td></tr></table> | 1 | 1 | PROJECT ID: | BLR100 | DATE: | JULY 27, 2017 | REVISIONS |  |
|   | 1   | 1 |   |             |        |       |               |           |  |
| PROJECT ID:   | BLR100   |   |   |             |        |       |               |           |  |
| DATE:   | JULY 27, 2017   |   |   |             |        |       |               |           |  |
| REVISIONS   |   |   |   |             |        |       |               |           |  |

COPYRIGHT © 2017 KELLARD SESSIONS CONSULTING, ENGINEERING, LANDSCAPE ARCHITECTURE, PLANNING, P.C. ALL RIGHTS RESERVED. UNAUTHORIZED REPRODUCTION OR TRANSMISSION OF ANY PART OF THIS PLAN IS PROHIBITED.

UNAUTHORIZED ADDITIONS, MODIFICATIONS AND/OR ALTERATIONS TO THESE PLANS IS A VIOLATION OF SECTION 200(2) OF THE NEW YORK STATE EDUCATION LAW.