NEW ARTS CENTER
BETHANY ARTS COMMUNITY
40 SOMERSTOWN ROAD
OSSINING, NEW YORK 10562

SITE PLAN

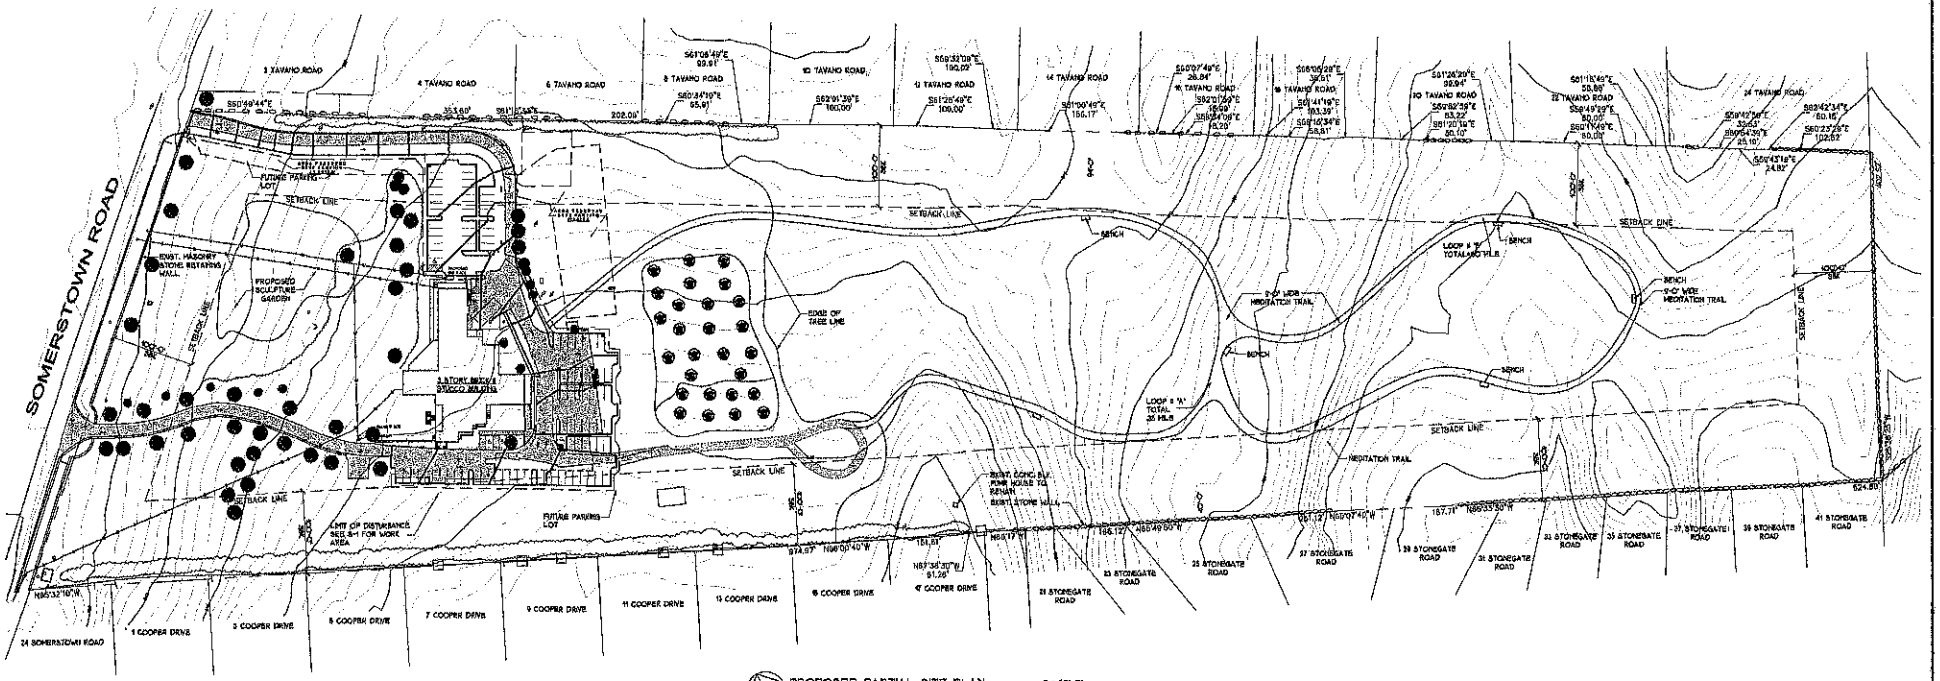

PROPOSED PARTIAL SITE PLAN 1" = 60'-0"

SITE INFORMATION IS BASED ON A SURVEY PREPARED BY MOORE ENGINEERING, SURVEYING LANDSCAPE ARCHITECTURE, P.C. DATED JULY 25, 2016 FOR BETHANY ARTS COMMUNITY INC.

AERIAL MAP

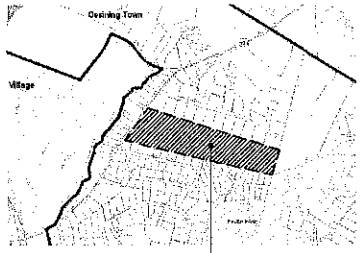

TAX MAP

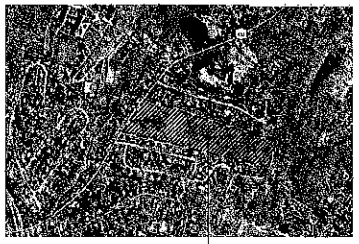

STEEP SLOPE MAP

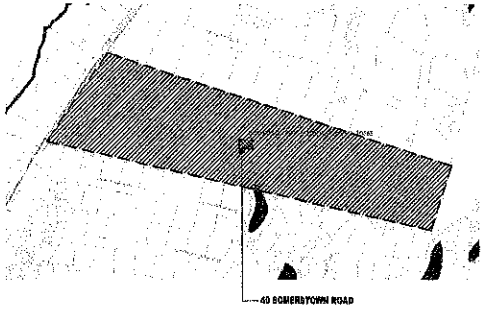

ZONING DATA

ZONING DATA

TAX MAP DESIGNATION		SEC'T. 90.10	BLOCK 3	LOT 17	
ZONING DISTRICT: R-40		ONE-FAMILY RESIDENCE DISTRICT			
		MAIN RESIDENCE	EXISTING	PROPOSED	VARIANCE REQUIRED
LOT AREA	ACRES	1	2.47	NO CHANGE	
WIDTH	FT.	N/A	100'	NO CHANGE	
MIN. FRONT YARD	FT.	100'	364'	NO CHANGE	
ONE SIDE YARD	FT.	100'	446'	NO CHANGE	
BOTH SIDE YARDS	FT.	200'	810'	NO CHANGE	
REAR YARD	FT.	100'	676'	NO CHANGE	
IMPERVIOUS	SQ.FT.	-	37,554	37,373	
		MAXIMUM PERMITTED			
BUILDING HEIGHT	STY./FT.	2.5/35'	3/43.25'	NO CHANGE	
BUILDING COVERAGE	%	20	1.6%	NO CHANGE	

*** SEE DRAWING, S1-1 FOR PARKING CALCULATIONS

DRAWING LIST

DRAWING LIST

T-1 TITLE SHEET, MAPS & ZONING DATA
S-1 PROPOSED PARTIAL SITE PLAN
S-2 PROPOSED SITE PLAN & DETAILS
S-3 PROPOSED LANDSCAPING PLAN
S-4 PARTIAL SITE PLAN-LIGHTING PLAN
SK-1 PROPOSED FLOOR PLANS AND PARKING TABULATION
SK-2 PROPOSED FIRST FLOOR PLAN
C-1 STORMWATER MANAGMENT PLAN
C-2 STORMWATER MANAGMENT PLAN-DETAILS
SD-1 SIGHT DISTANCE PLAN

ARO, III, LLC.
DESIGN & CONSTRUCTION MANAGEMENT CONSULTANTS
PCF/SC
JEH/AST
MARCH 3, 2016
TITLE SHEET, MAPS & ZONING DATA
NEW ARTS CENTER
BETHANY ARTS COMMUNITY
40 SOMERSTOWN ROAD
OSSINING, NEW YORK 10562
AS SHOWN
10-31-2016
16004
T-1